


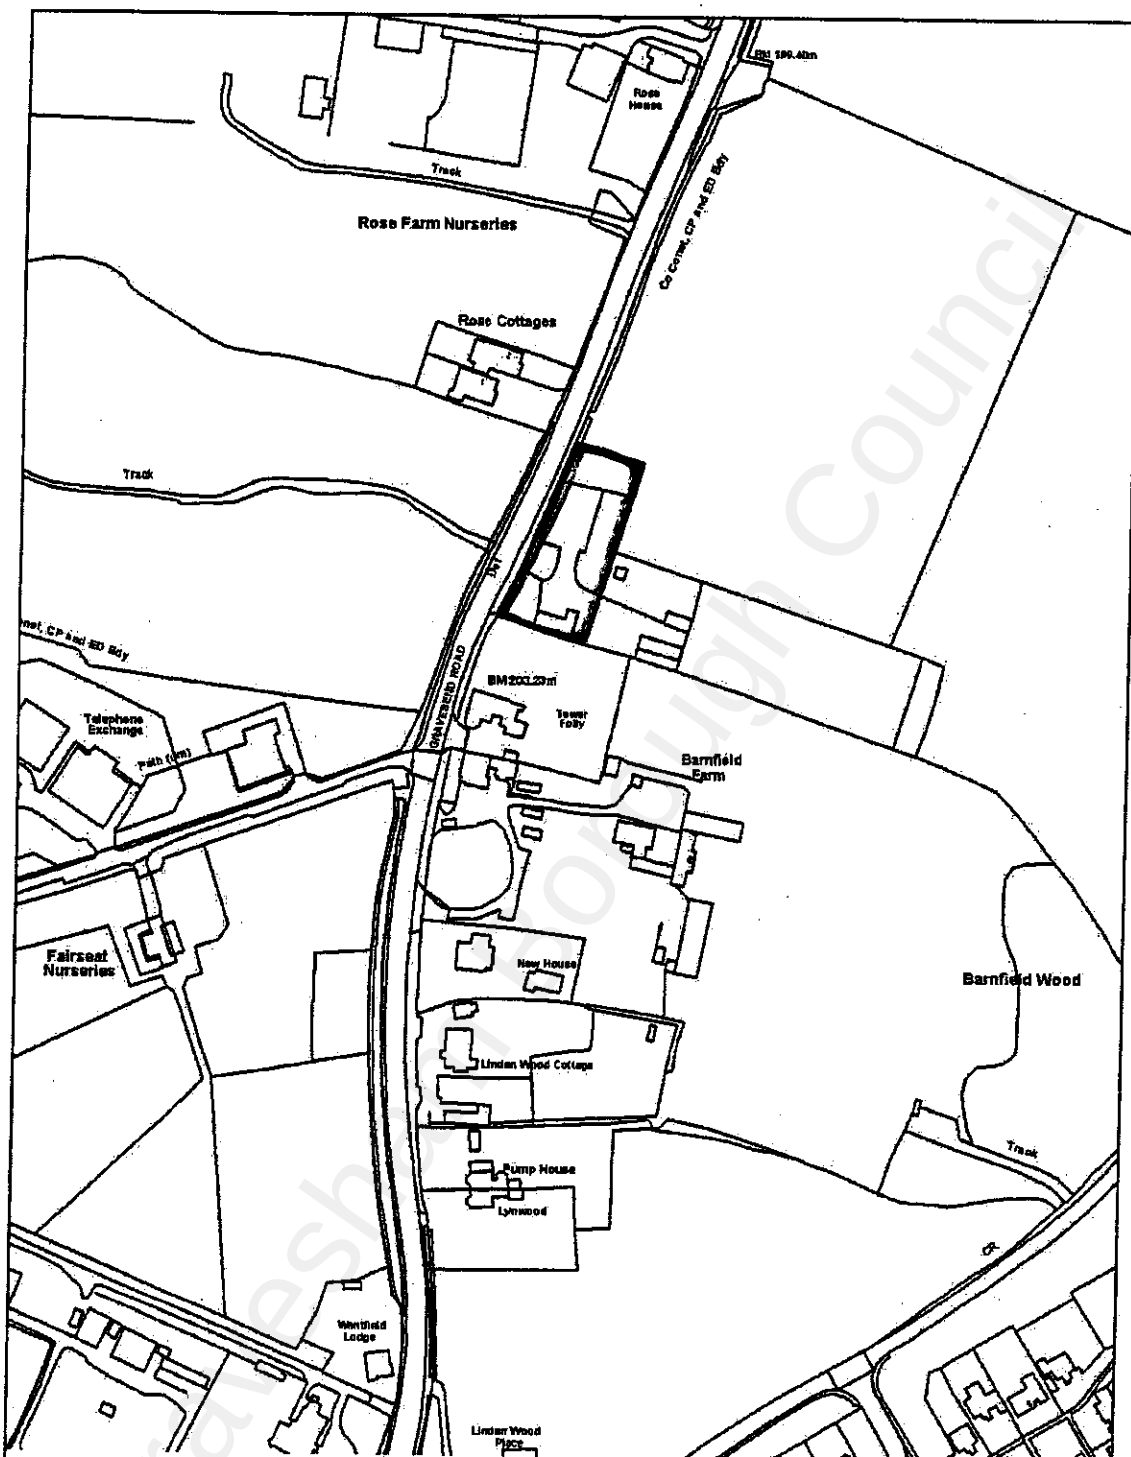

This map is reproduced from Ordnance Survey material with the permission of Ordnance Survey on behalf of the Controller of Her Majesty's Stationery Office © Crown Copyright. Unauthorised reproduction infringes Crown copyright and may lead to prosecution or civil proceedings. Gravesham Borough Council Licence No. 100019166. 2007

Gravesham
Borough Council



Planning and Regeneration Services
www.gravesham.gov.uk Tel : 01474 56 44 22

Application Ref : GR/07/384
Site Location : Millers Farm
Wrotham Road
Meopham

Board Date : 25 July 2007 Scale: 1:2,500