
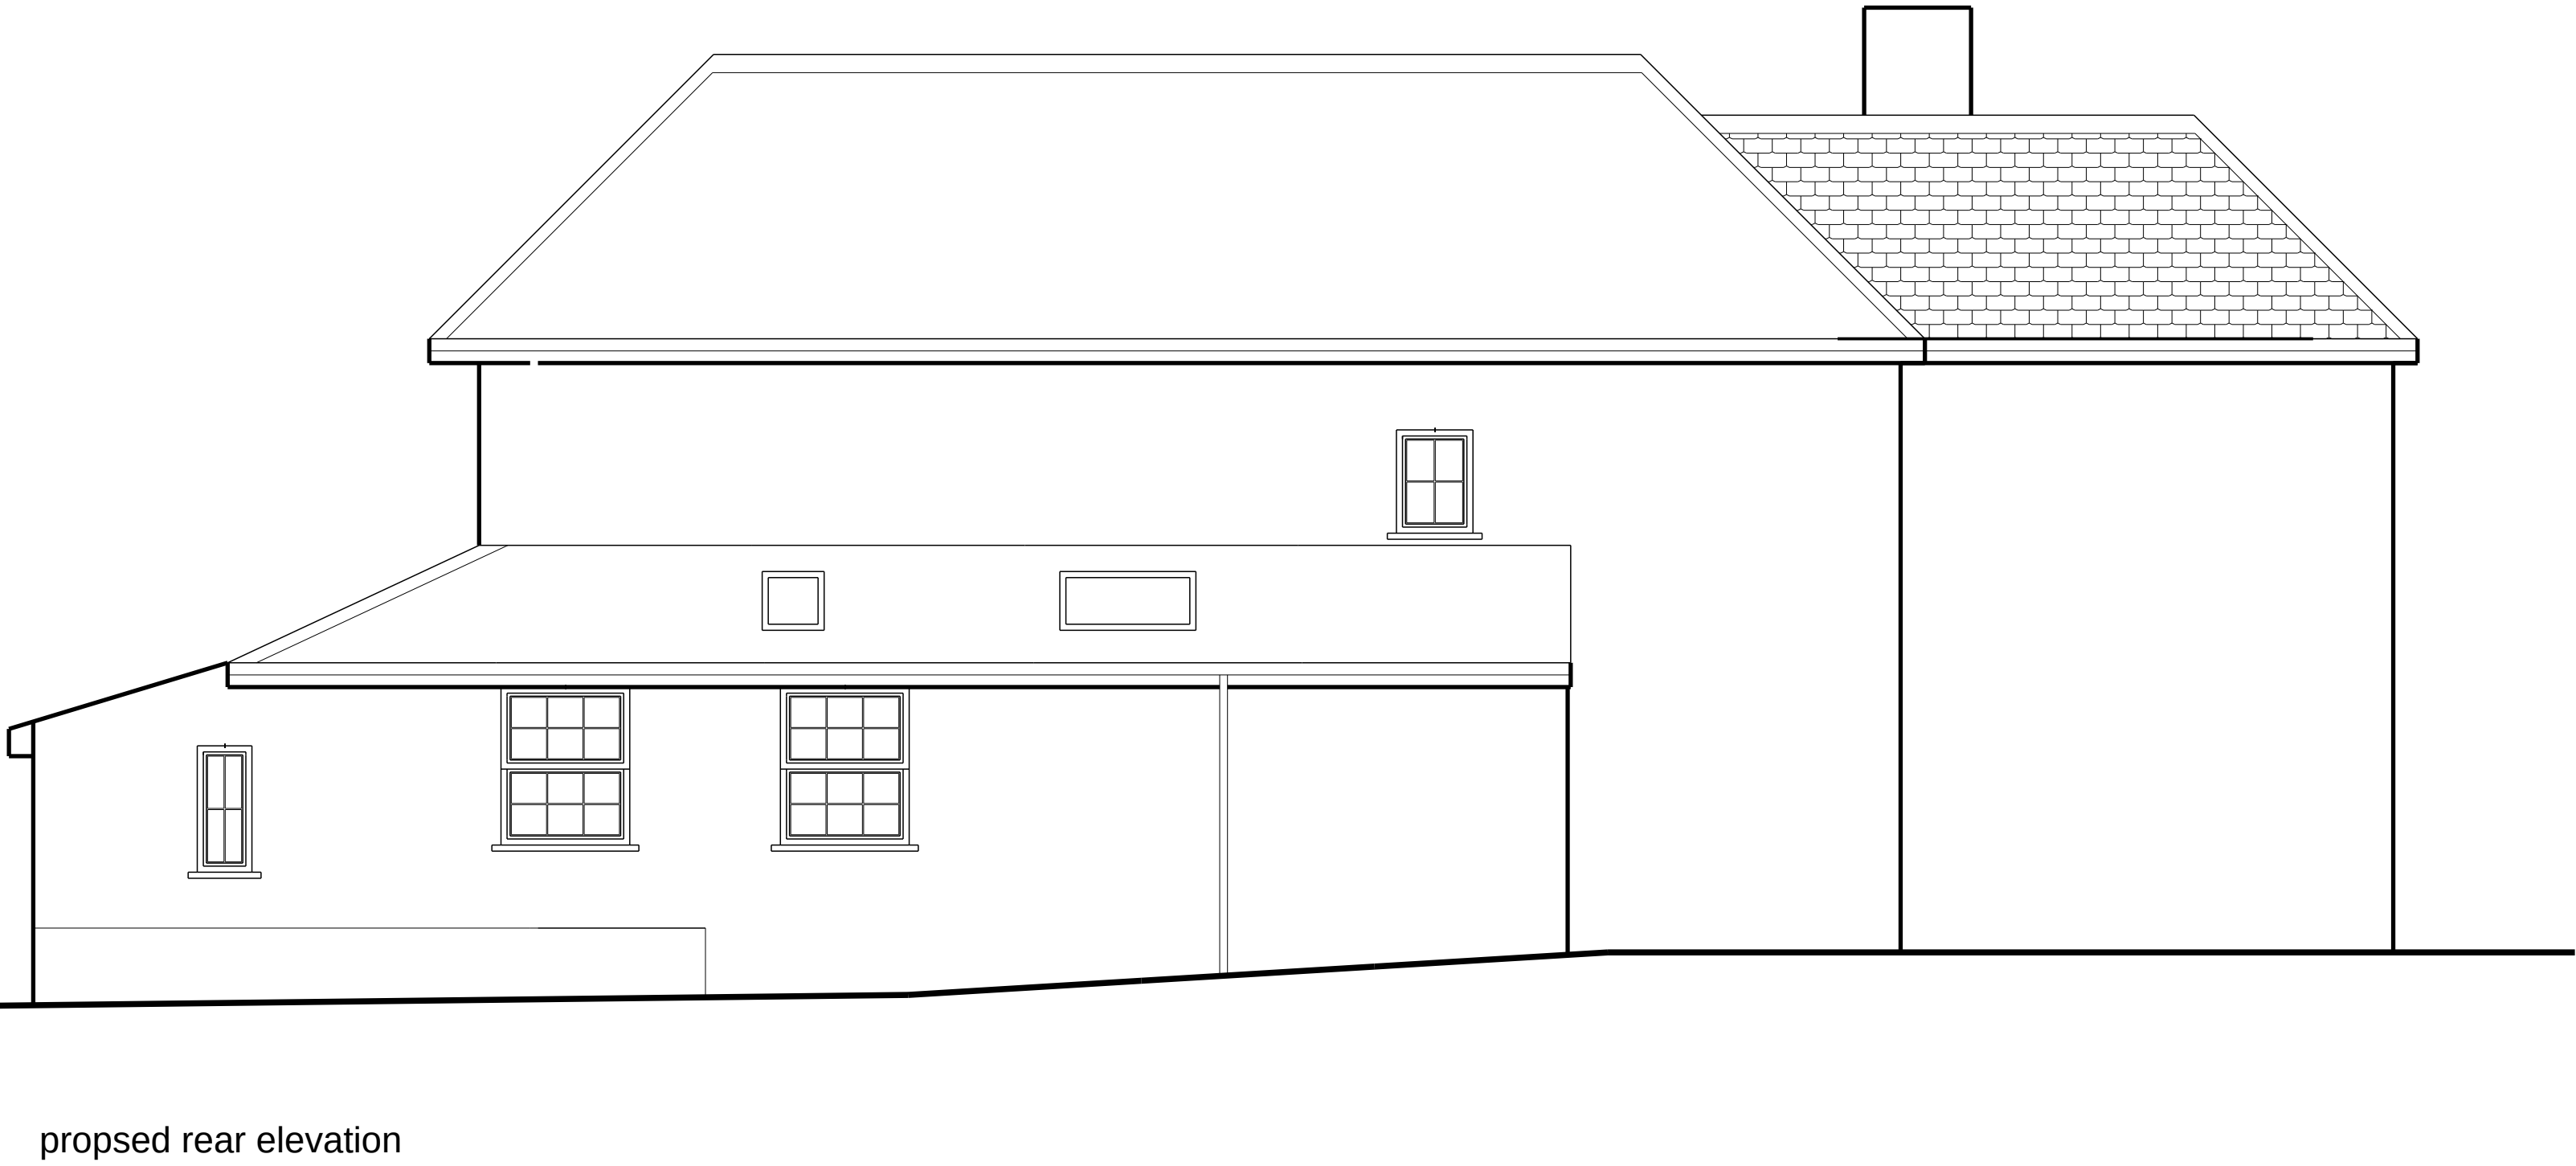
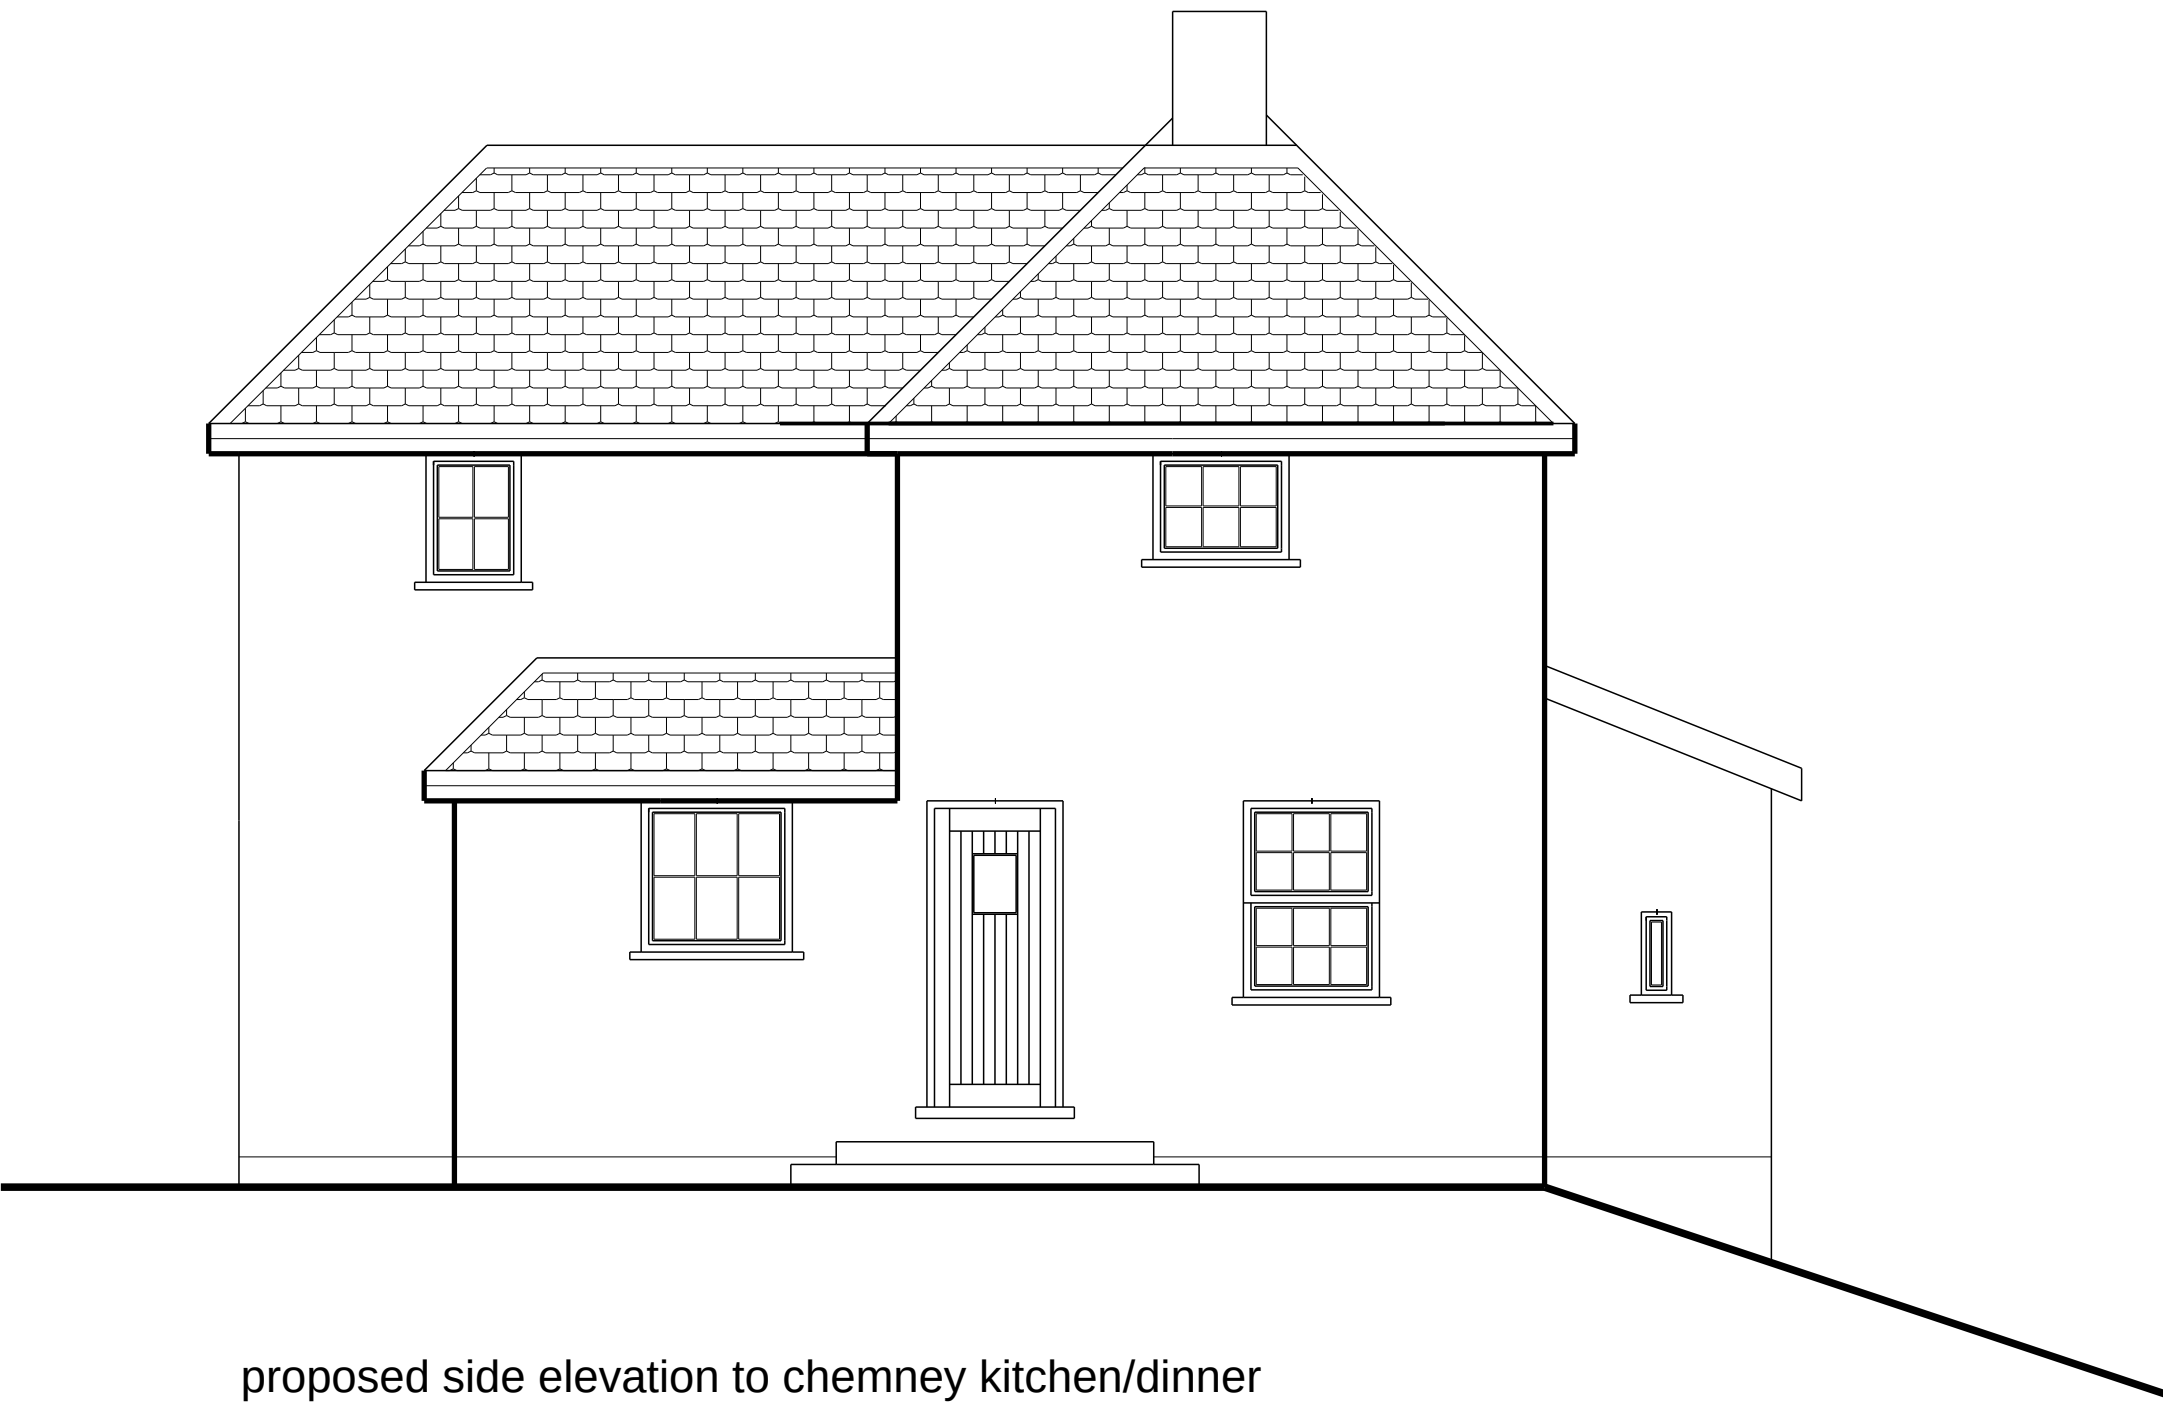


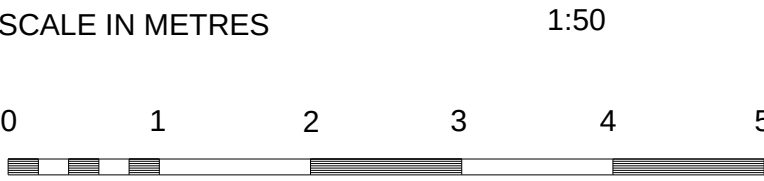

B front of extension moved back as required by planner
sept 2025
A roof design alteration as required by planner
sept 2025

BRAMBLE HALL FARM
OAKENDEN ROAD
GRAVESEND
KENT

proposed two storey extensions
for community interest company & dwelling

scale: 1:50	E19.2B
date: june 2025	

J. S. Alford RIBA
Chartered Architect
three elms, pip's view, cooling, rochester, kent
tel/fax: medway (01634) 220165

