
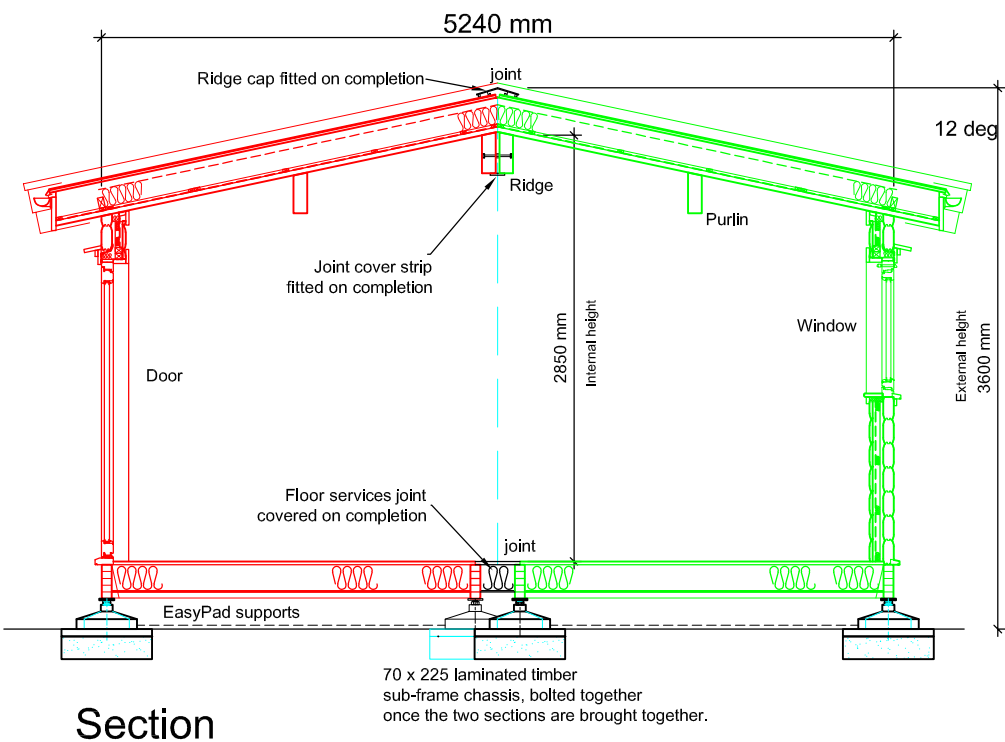


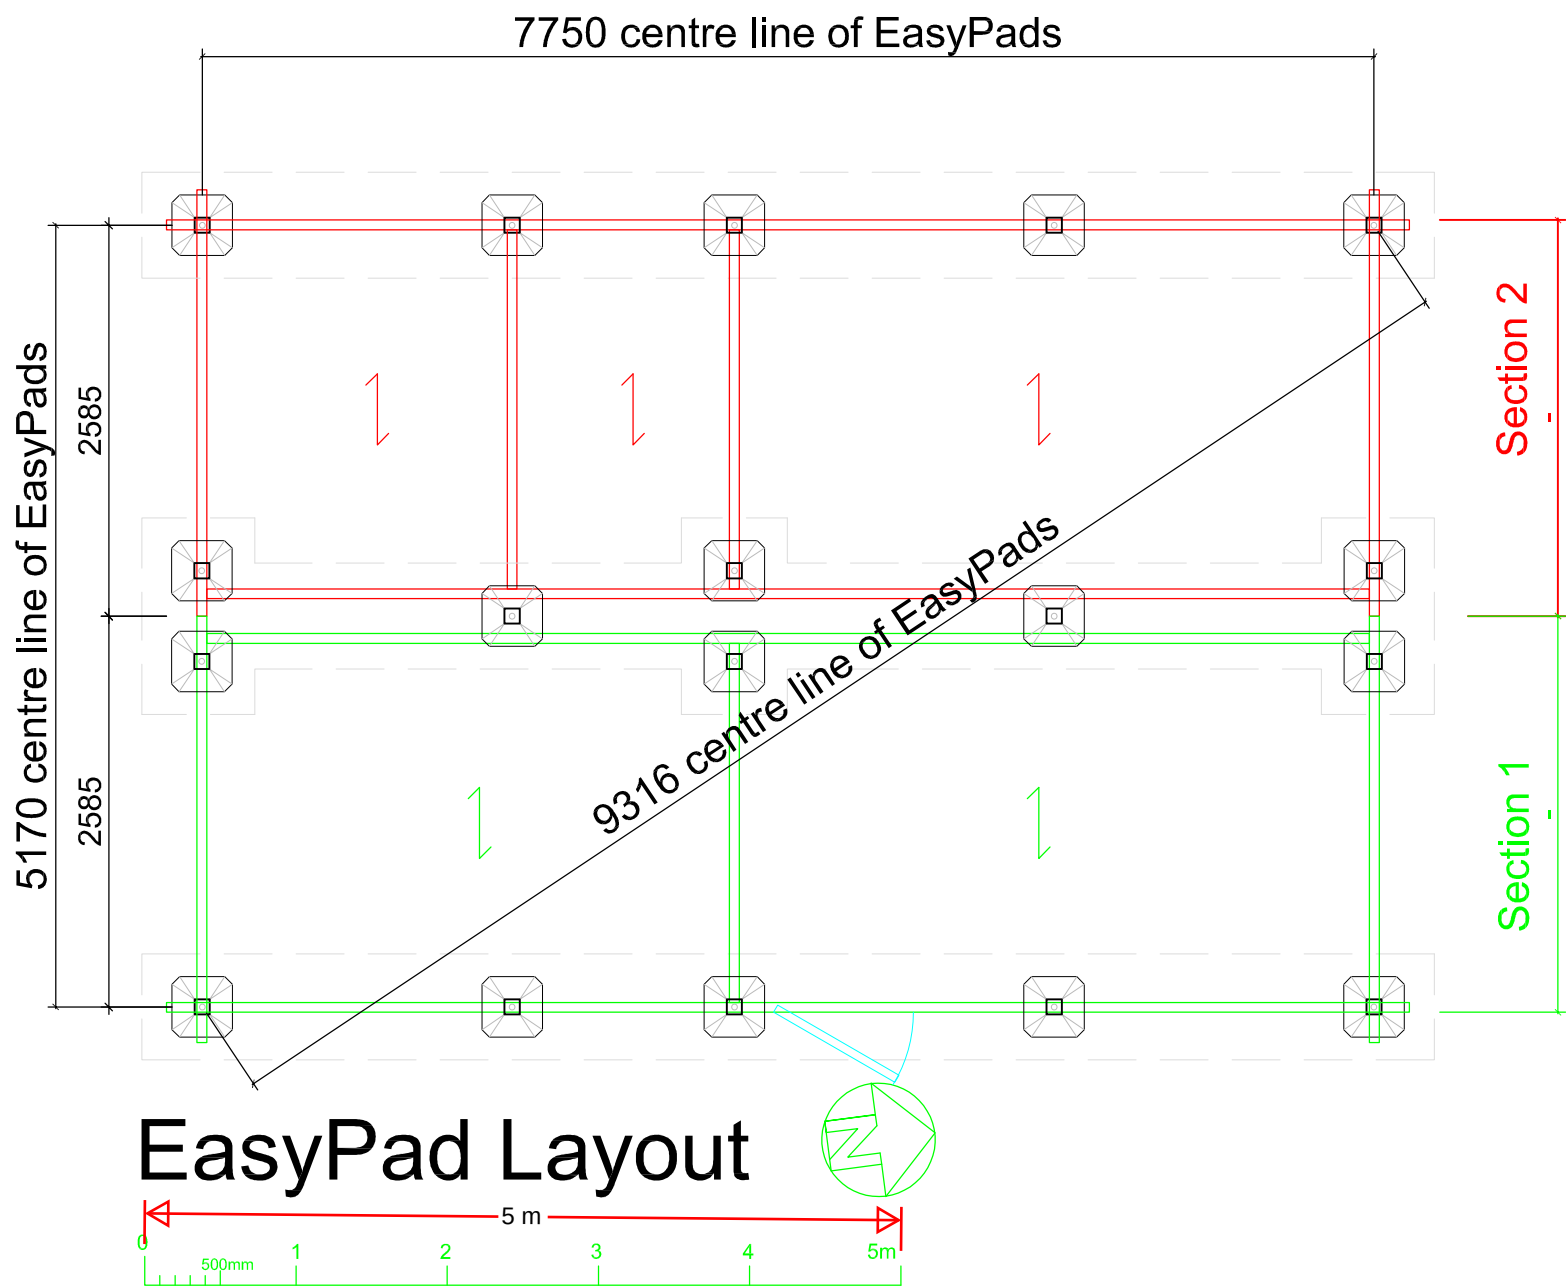

Transportable Section - Caravan Act

Client			
Mrs. T. Coston, 278 Lower Higham Road, Gravesend, DA12 2NR			
Project			
Transportable mobile home to BS3632:2023			
Easy Pad and Section			
Scale (for Planning purposes only)	Drawn	Checked	Date
1:50 @ A3	kk		July 2024
The copyright of this drawing remains the property of Norwegian Log Buildings Ltd and must not be transferred to a third party without the written permission of the copyright holders. © Copyright.			
Drg. No.	224031-05		Rev.