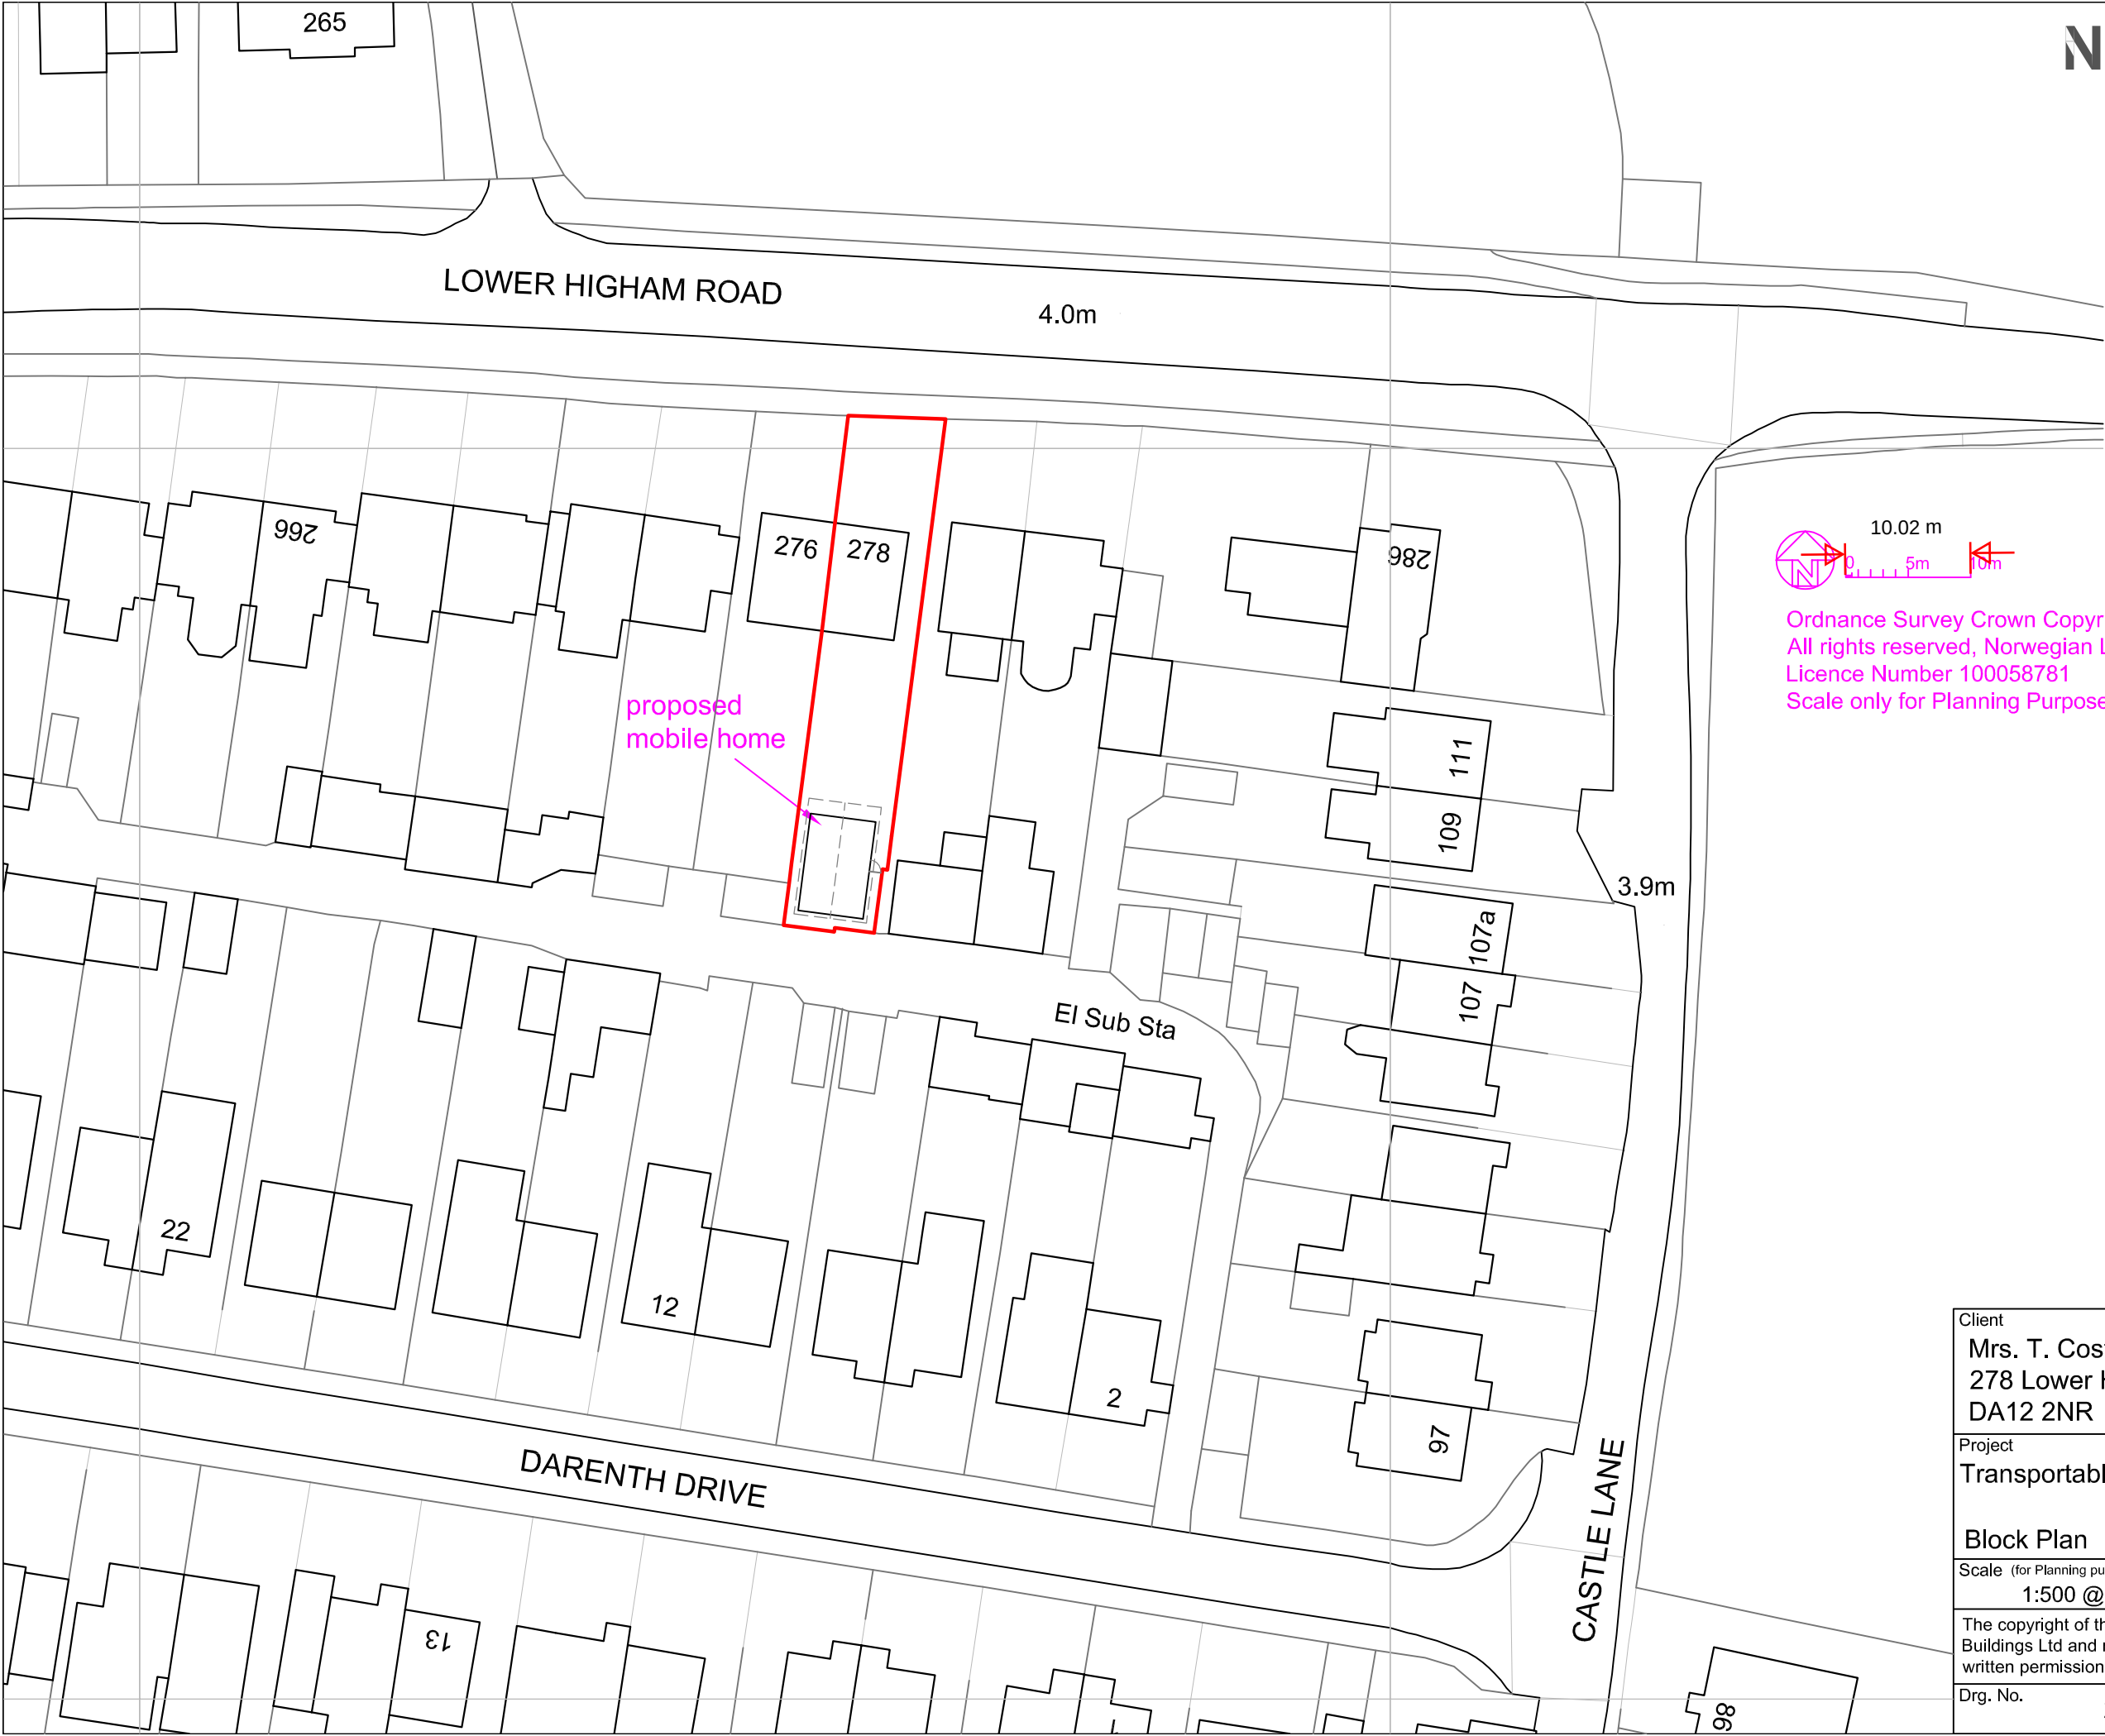


10.02 m

Ordance Survey Crown Copyright (2024)
All rights reserved, Norwegian Log Buildings Ltd.
Licence Number 100058781
Scale only for Planning Purposes

Client			
Mrs. T. Coston, 278 Lower Higham Road, Gravesend, DA12 2NR			
Project			
Transportable mobile home to BS3632:2023			
Block Plan			
Scale (for Planning purposes only)	Drawn	Checked	Date
1:500 @ A3	kk		Aug 2024
The copyright of this drawing remains the property of Norwegian Log Buildings Ltd and must not be transferred to a third party without the written permission of the copyright holders.			
Drg. No.			Rev.
224031-07			© Copyright.