


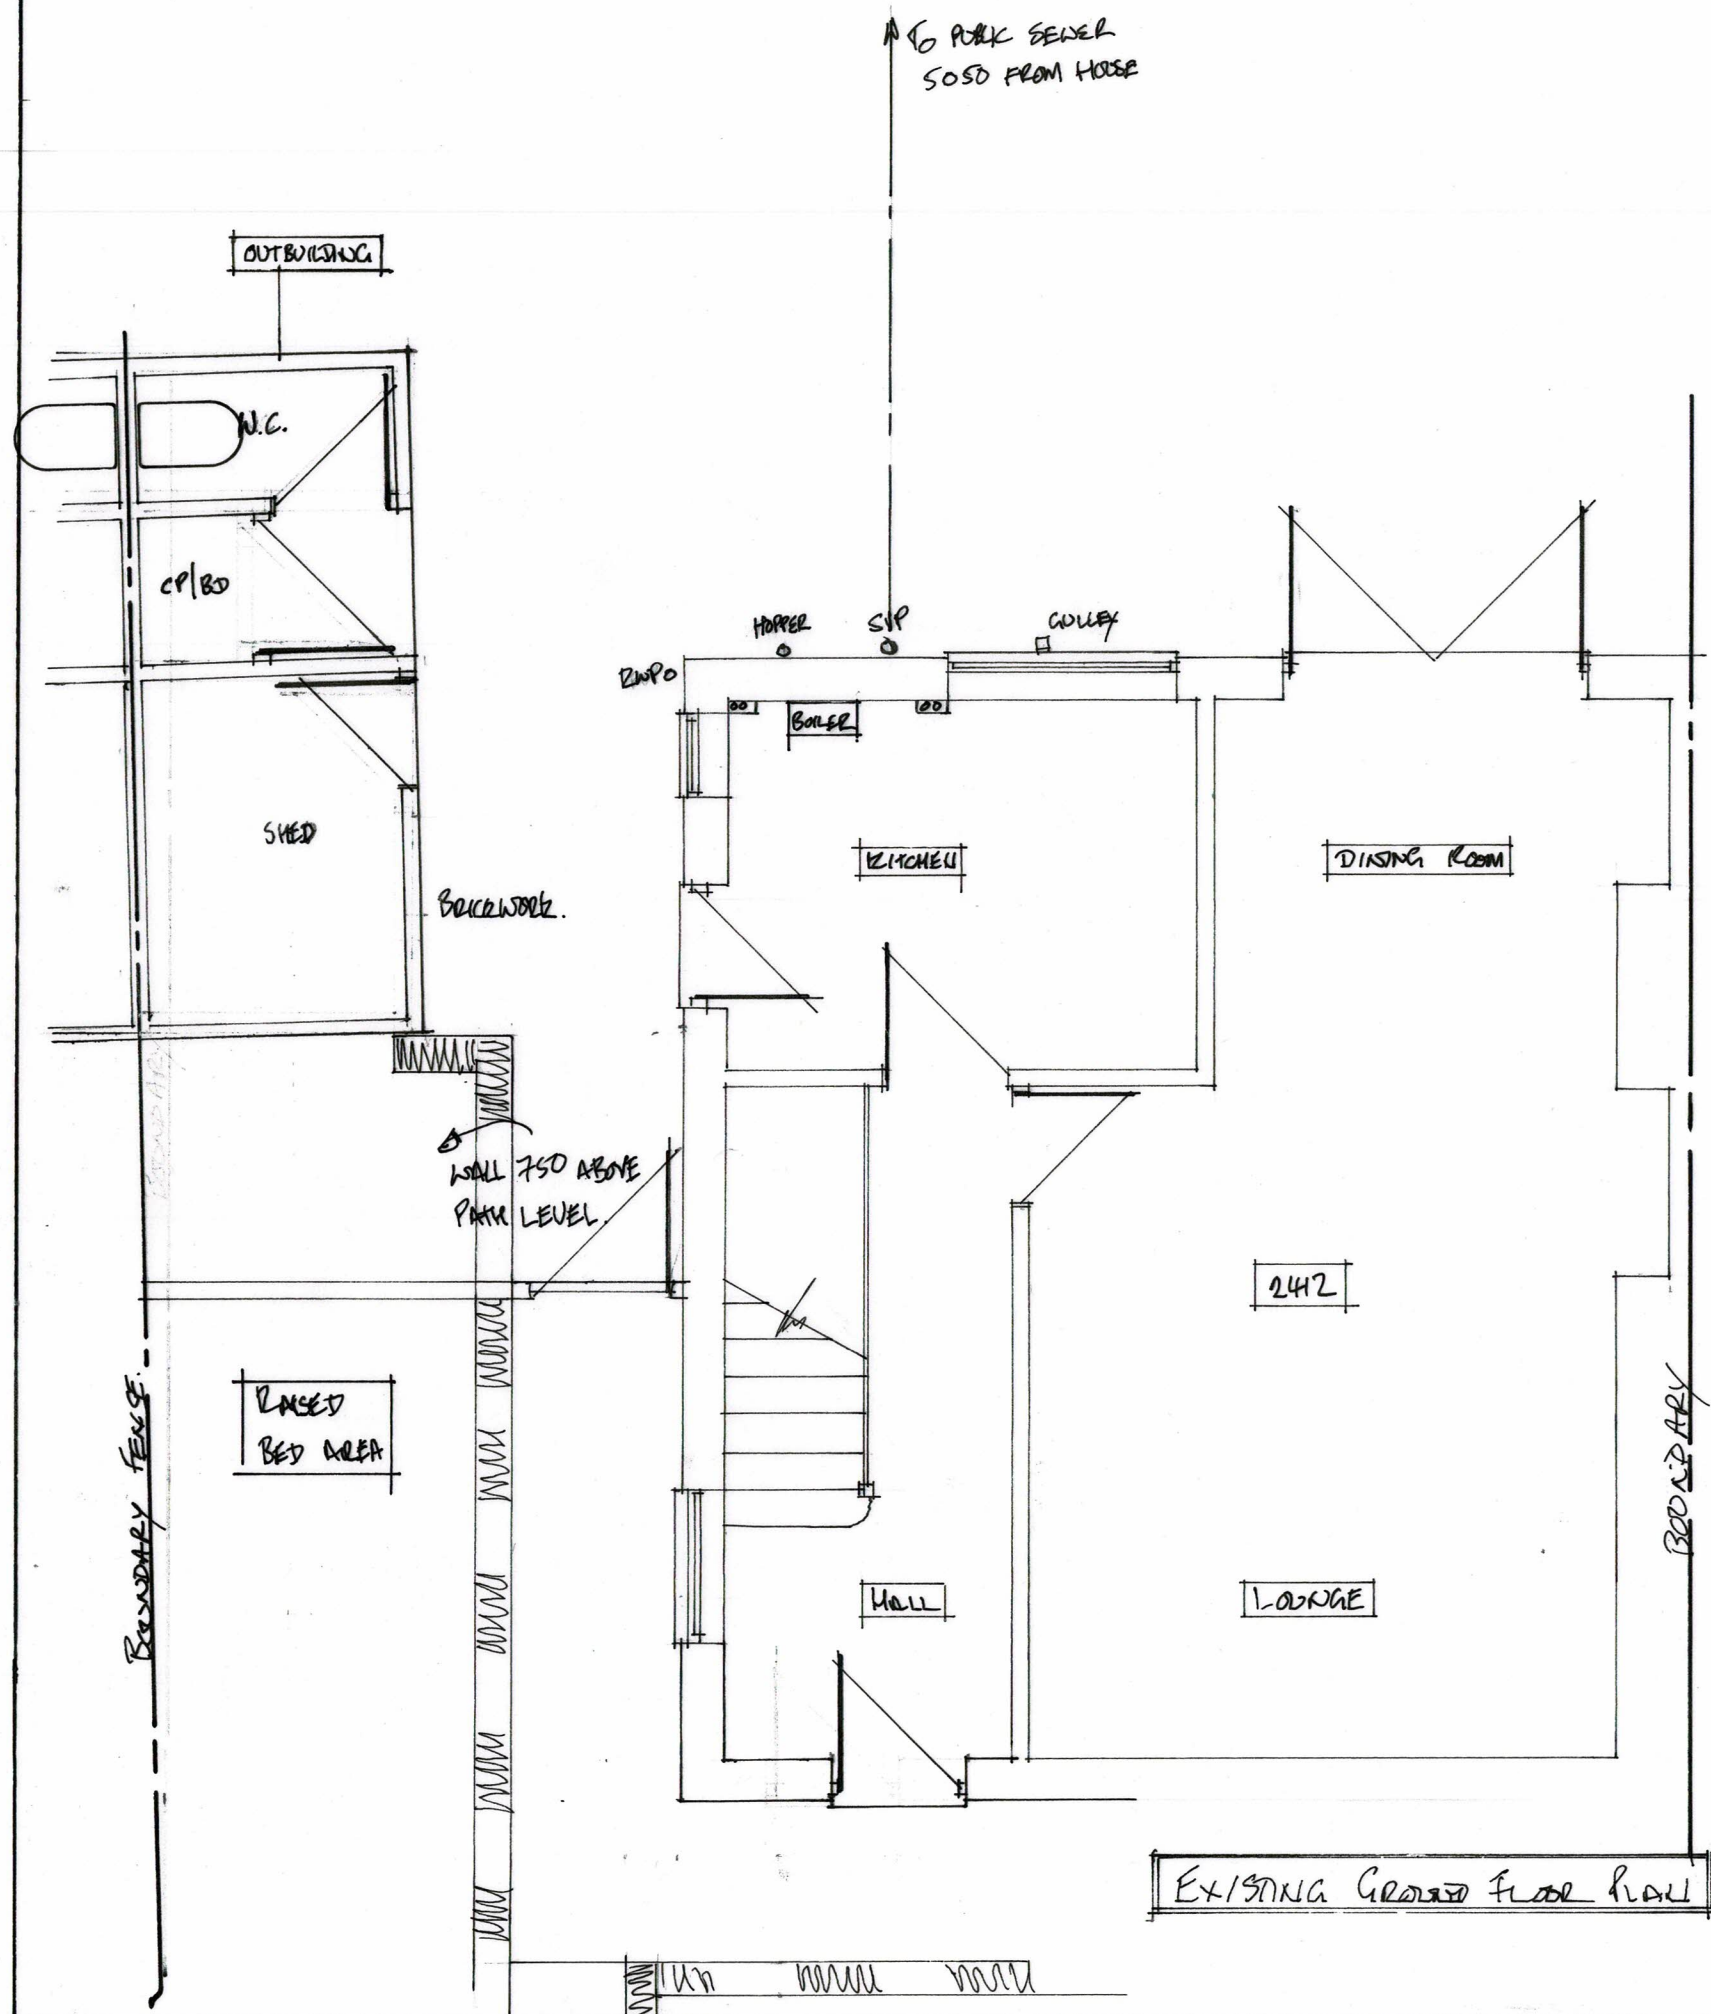

1:50

0 1 2 3 4

PART TWO STOREY REAR
EXTENSION, SINGLE STOREY
REAR AND SIDE EXTENSION

Mrs L. VILDAY
39 ST GEORGES
GRAVESEND
KENSD DAIR 4AR

SCALE
1/50 4.00

DATE
18/4/23

DRAWING NO
23/03/04 01