


St Andrews Quay elevations and sectional view - as existing

Sectional view - section X - Y


NB: 1 metre high fence omitted for clarity
Colours shown are for contrast purposes only

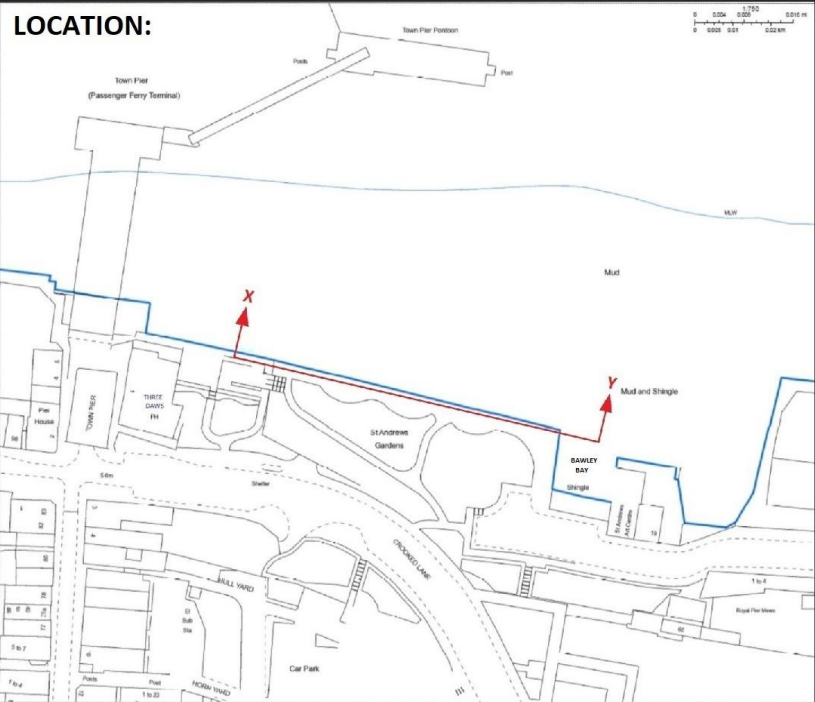

ST ANDREWS QUAY
ELEVATIONS AND
SECTIONAL VIEW
AS EXISTING

SCALE: 1:200
PRINT AT A2
597mm x 420mm

DWG No: 004 Rev 2
(resized to A2)
22/05/2023

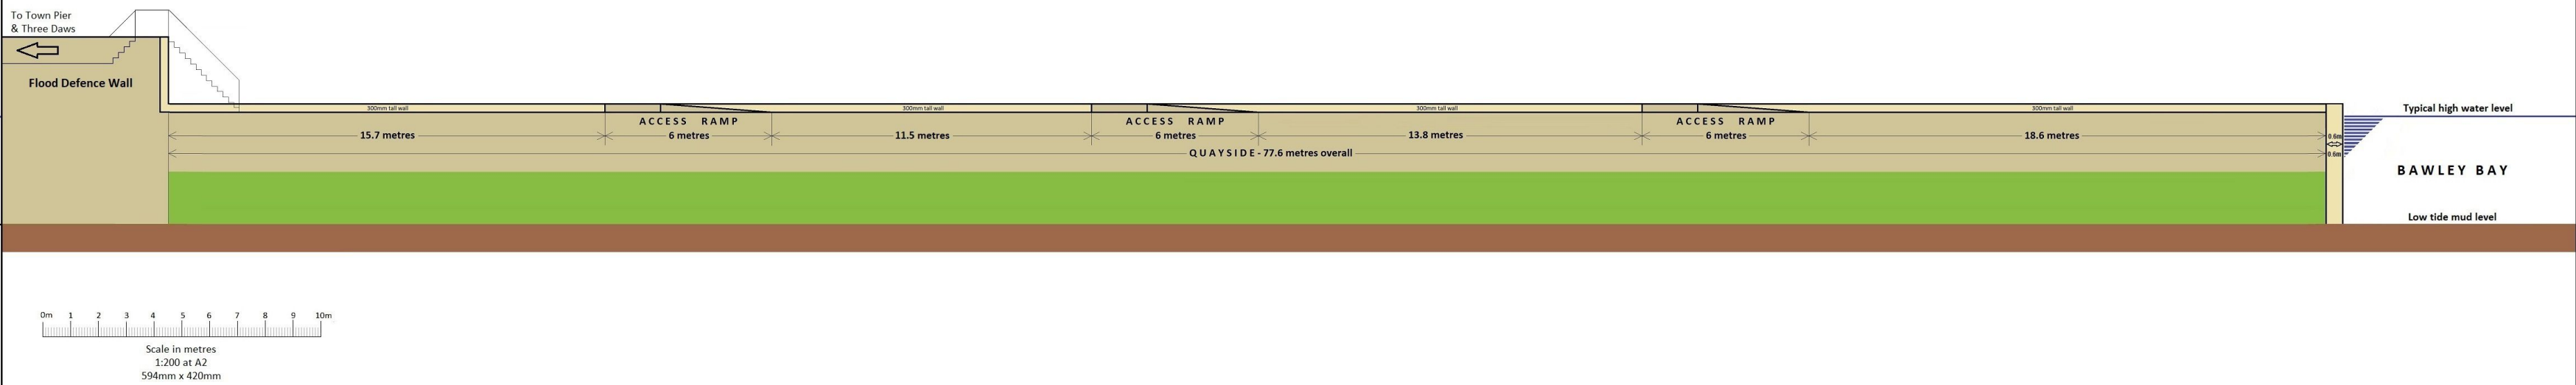

Existing elevations with LV21 in situ

