
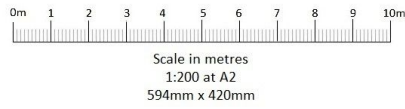
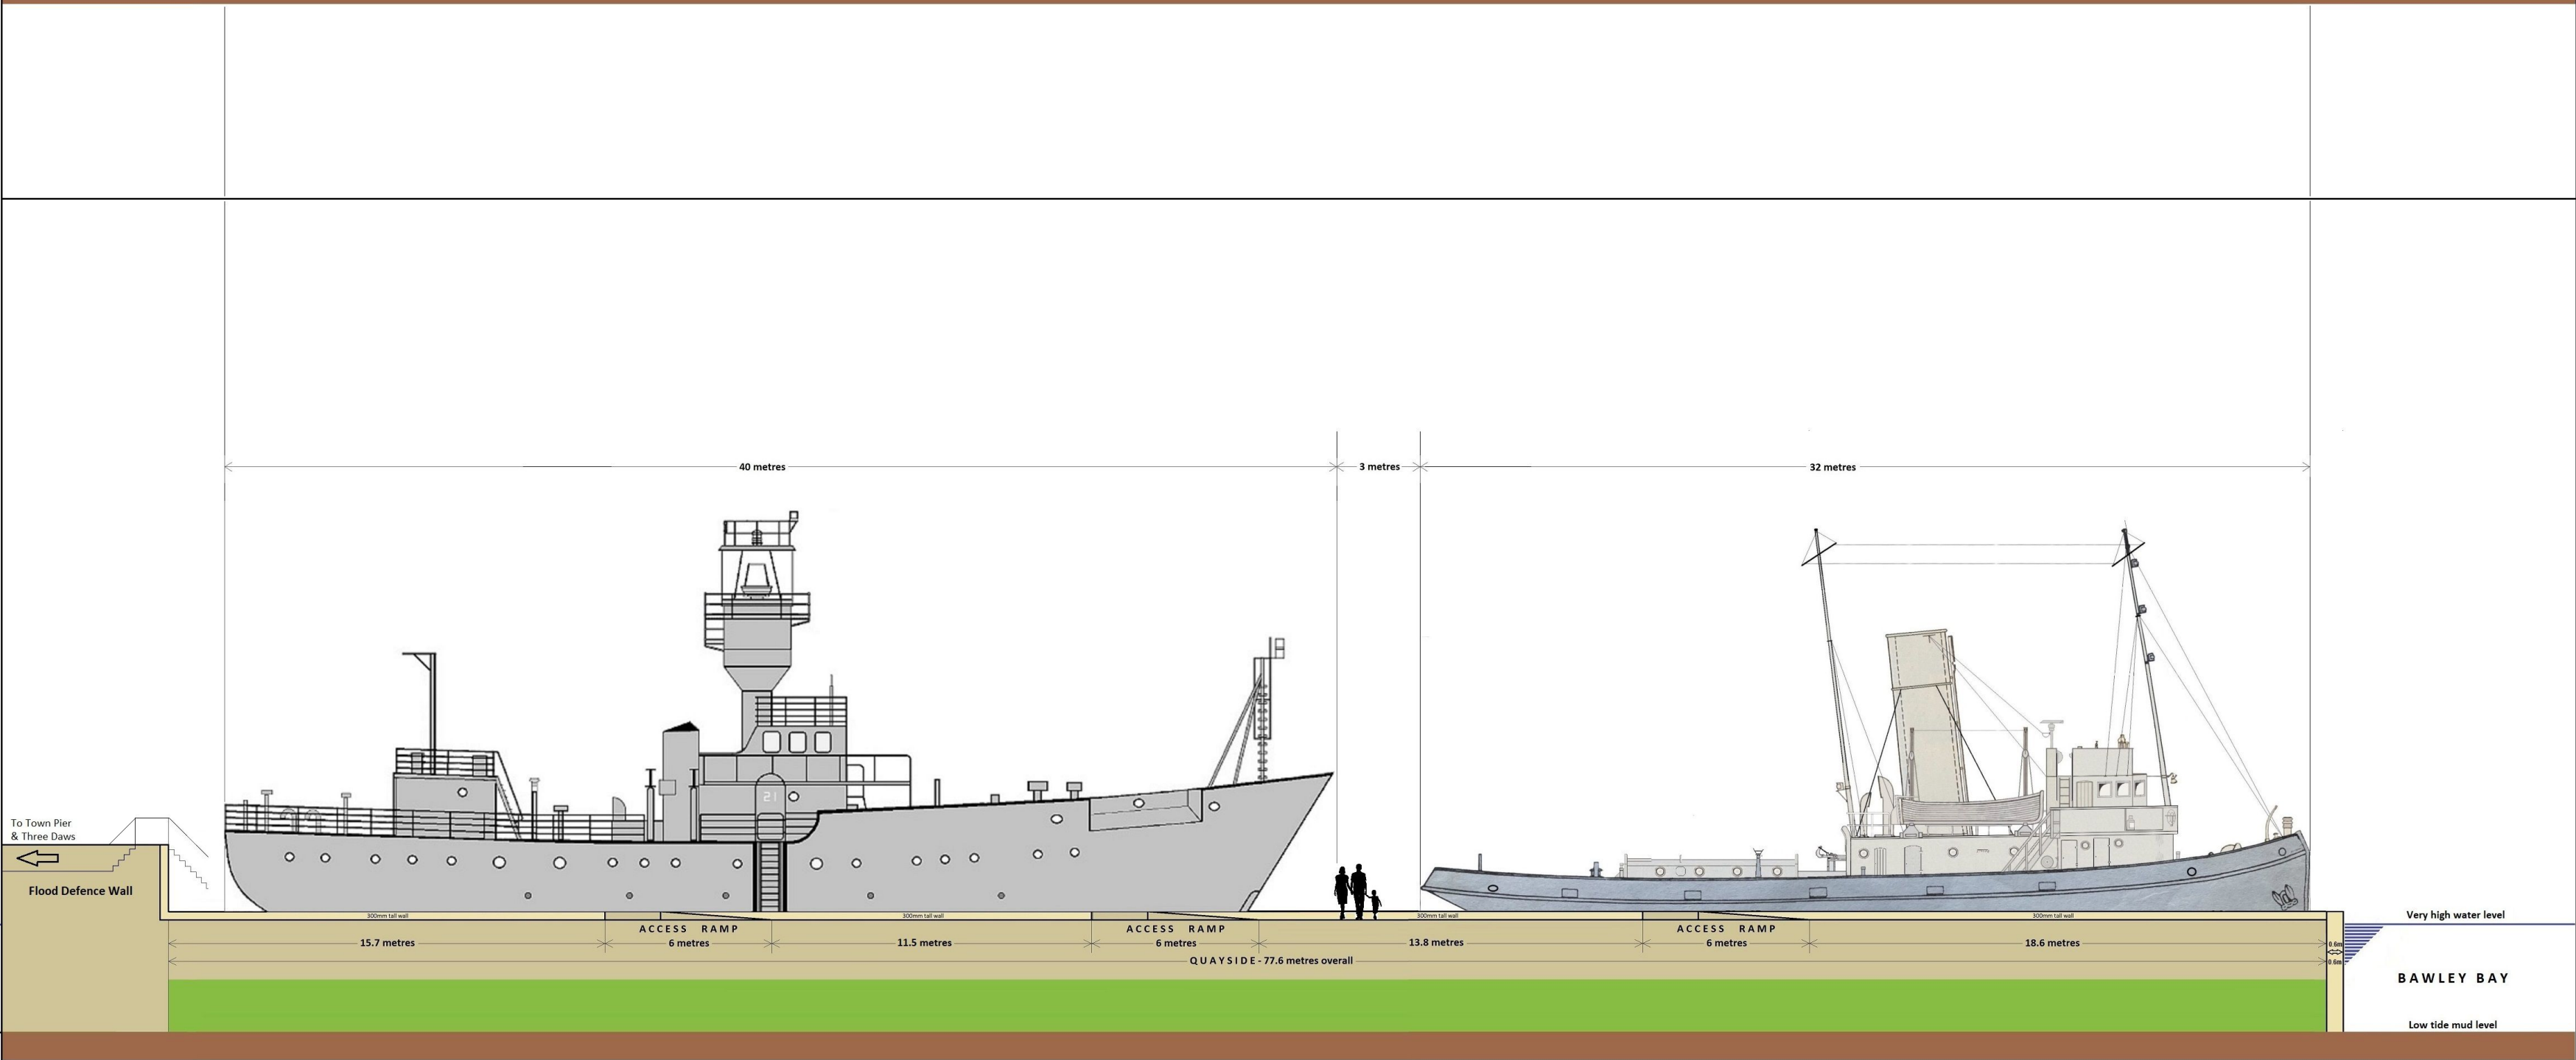
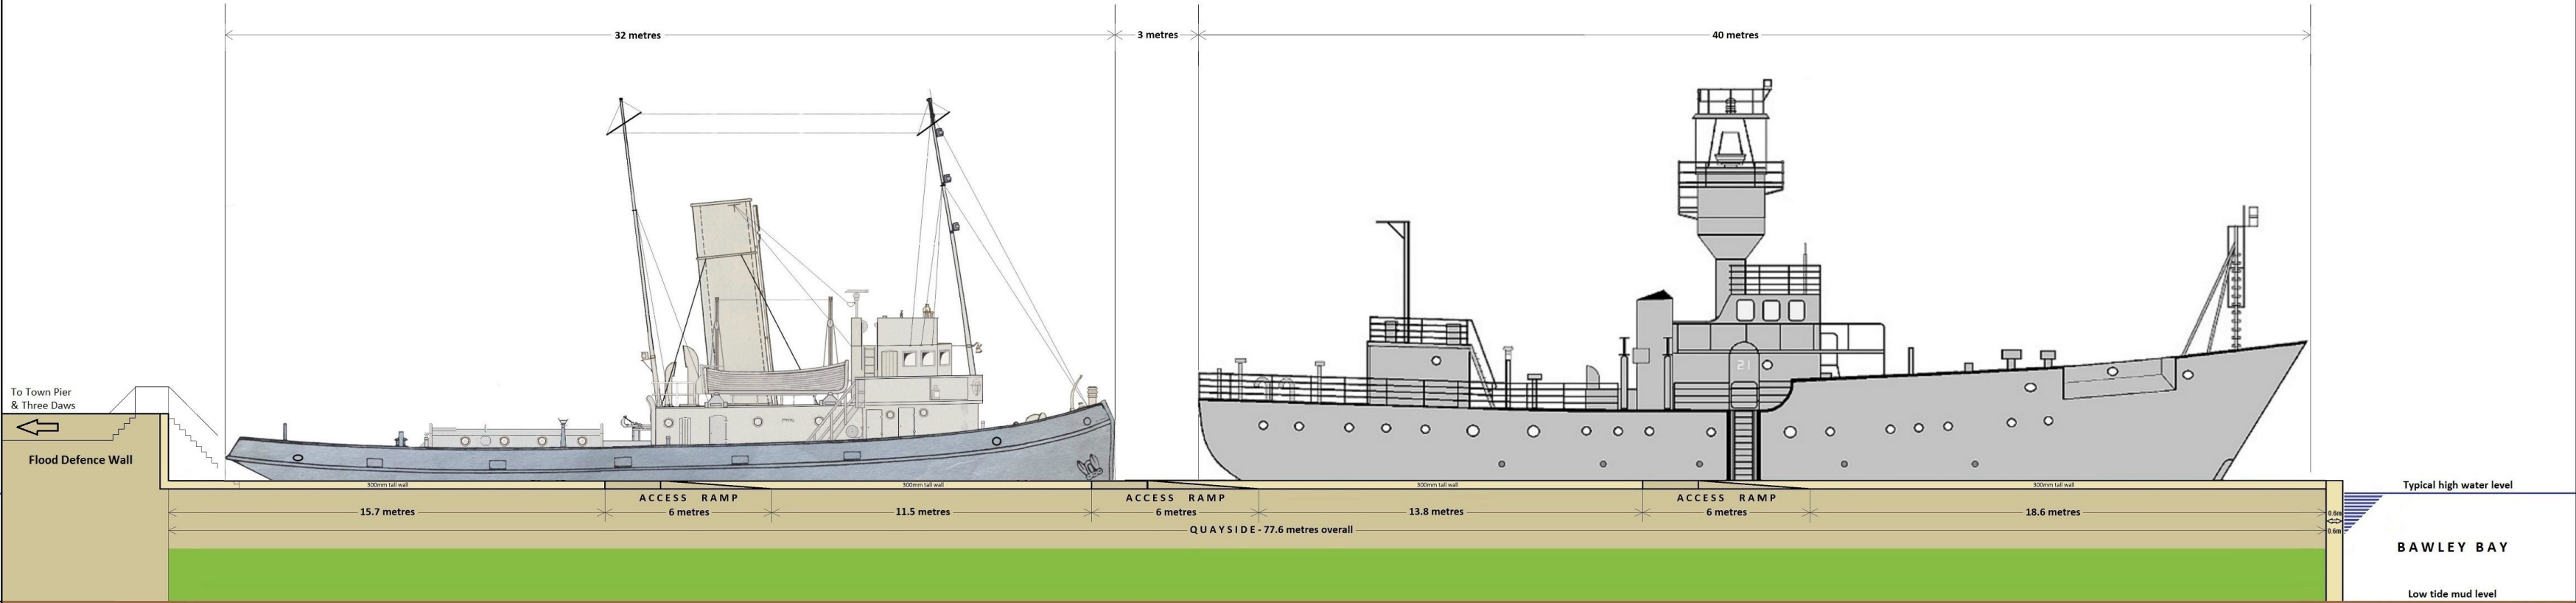


Comparative elevations of Cervia and LV21 at very high tide (ie just below the quay wall)

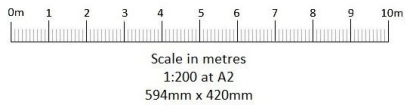

ST ANDREWS QUAY
ELEVATIONS
AS PROPOSED
AT HIGH TIDE

SCALE: 1:200
PRINT AT A2
597mm x 420mm

DWG No: 006 Rev 2
(resized to A2)
22/05/2023