


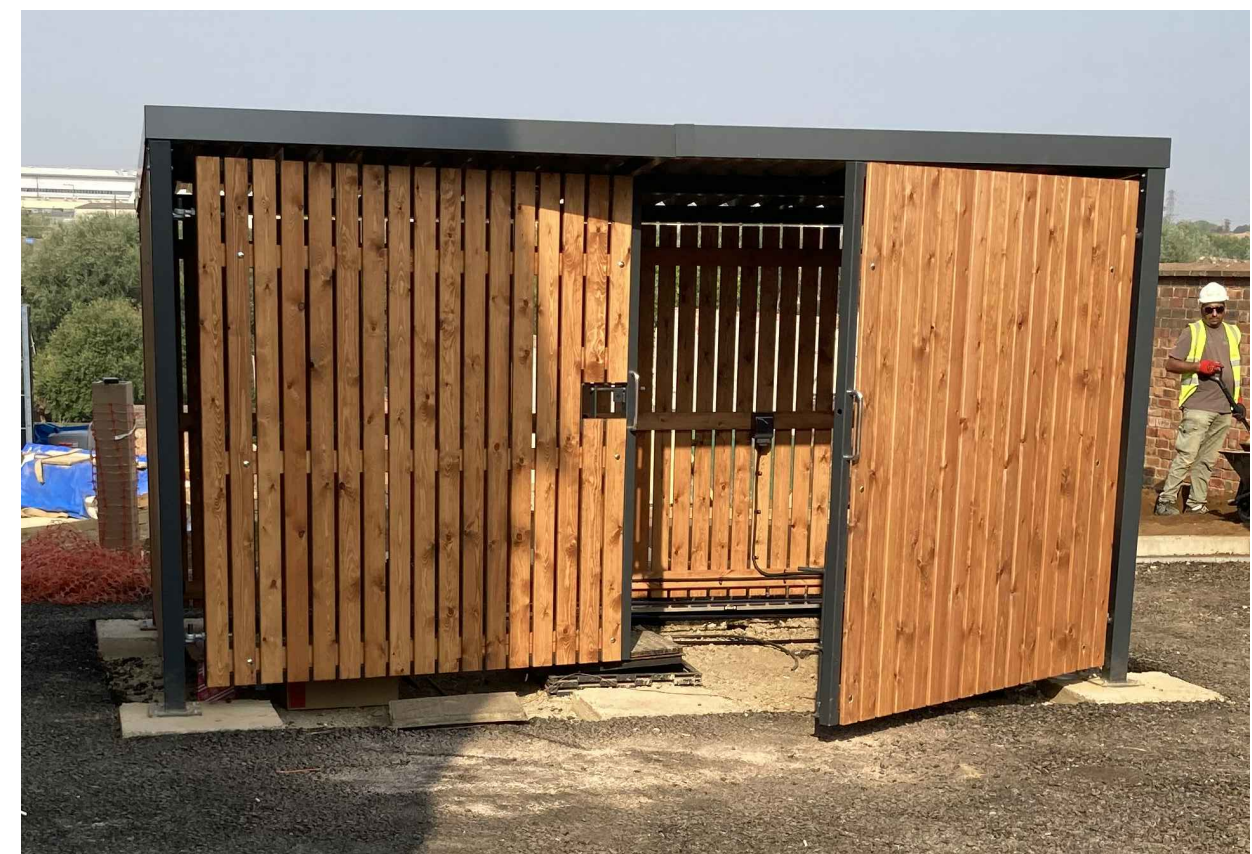
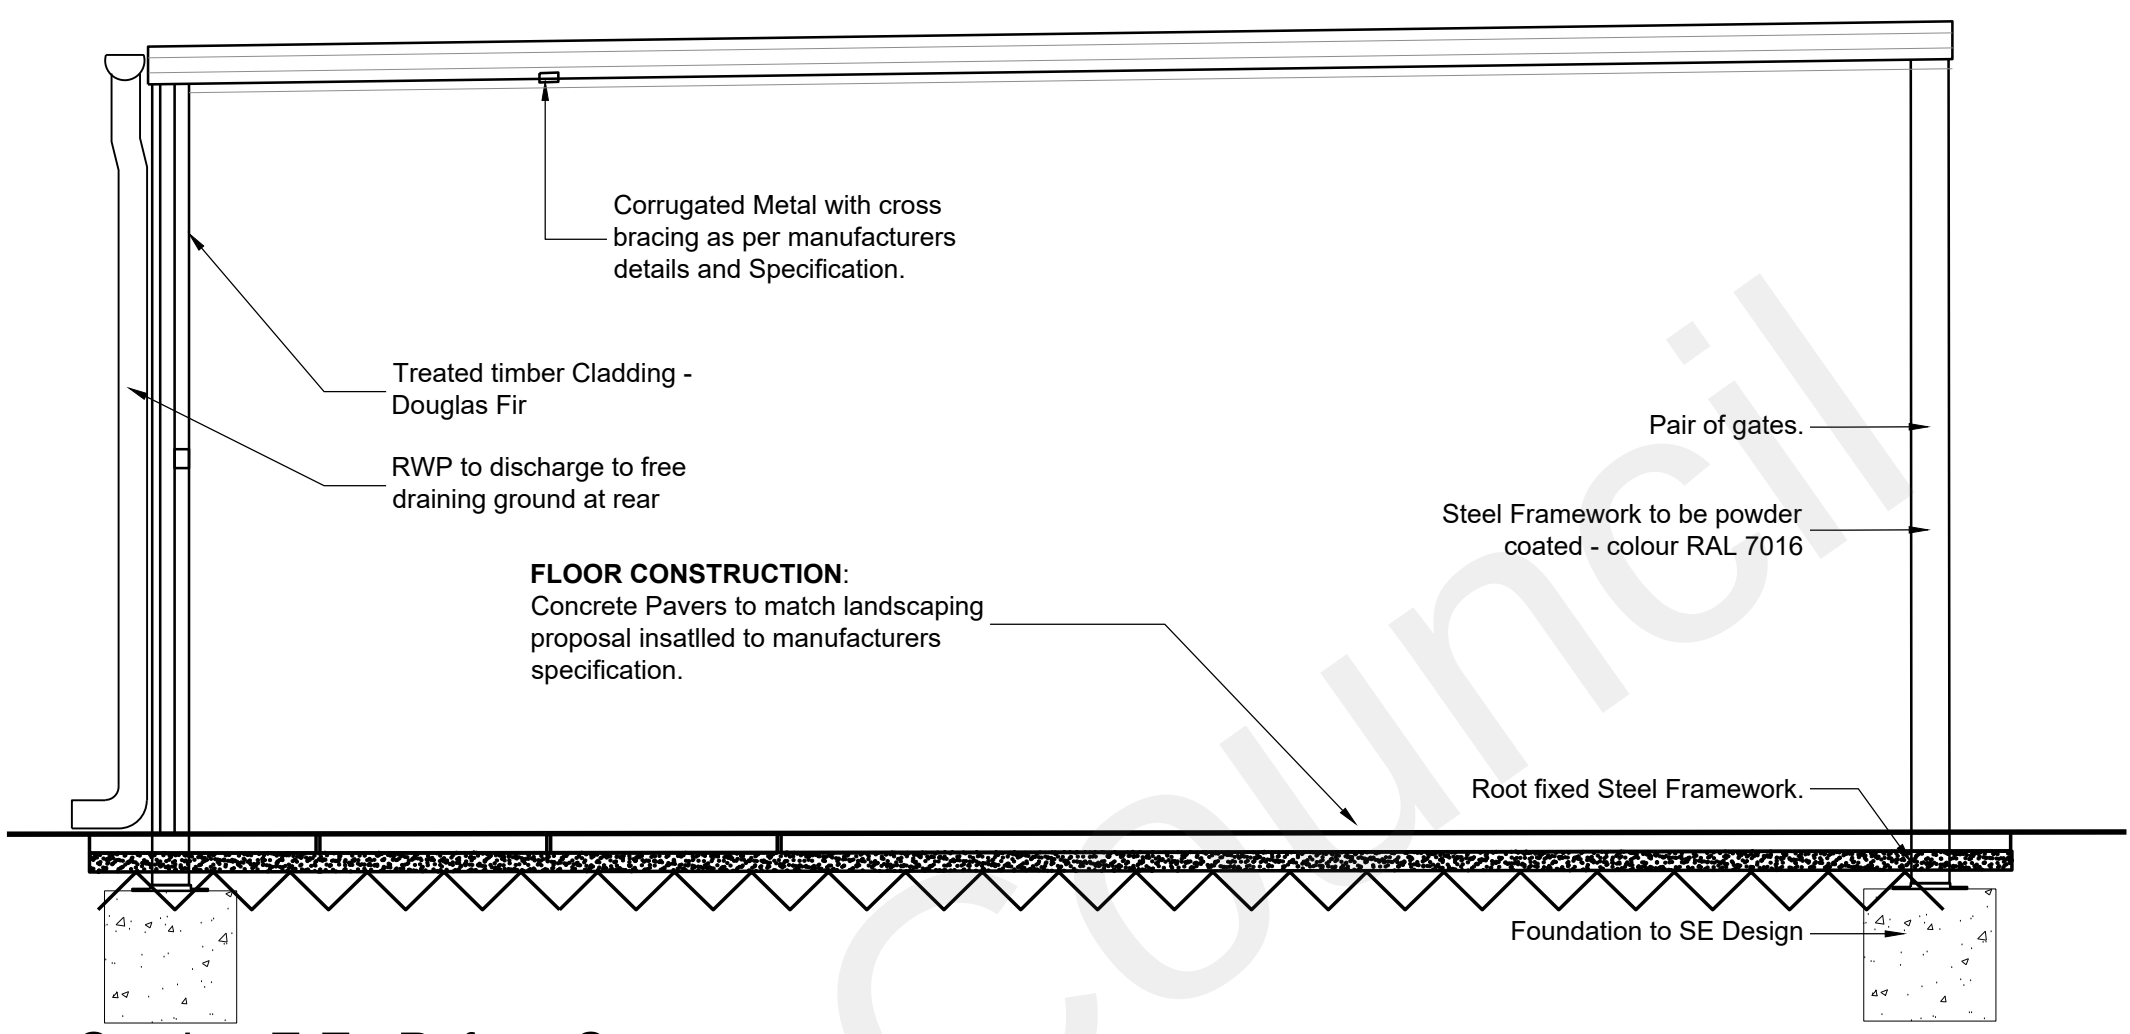


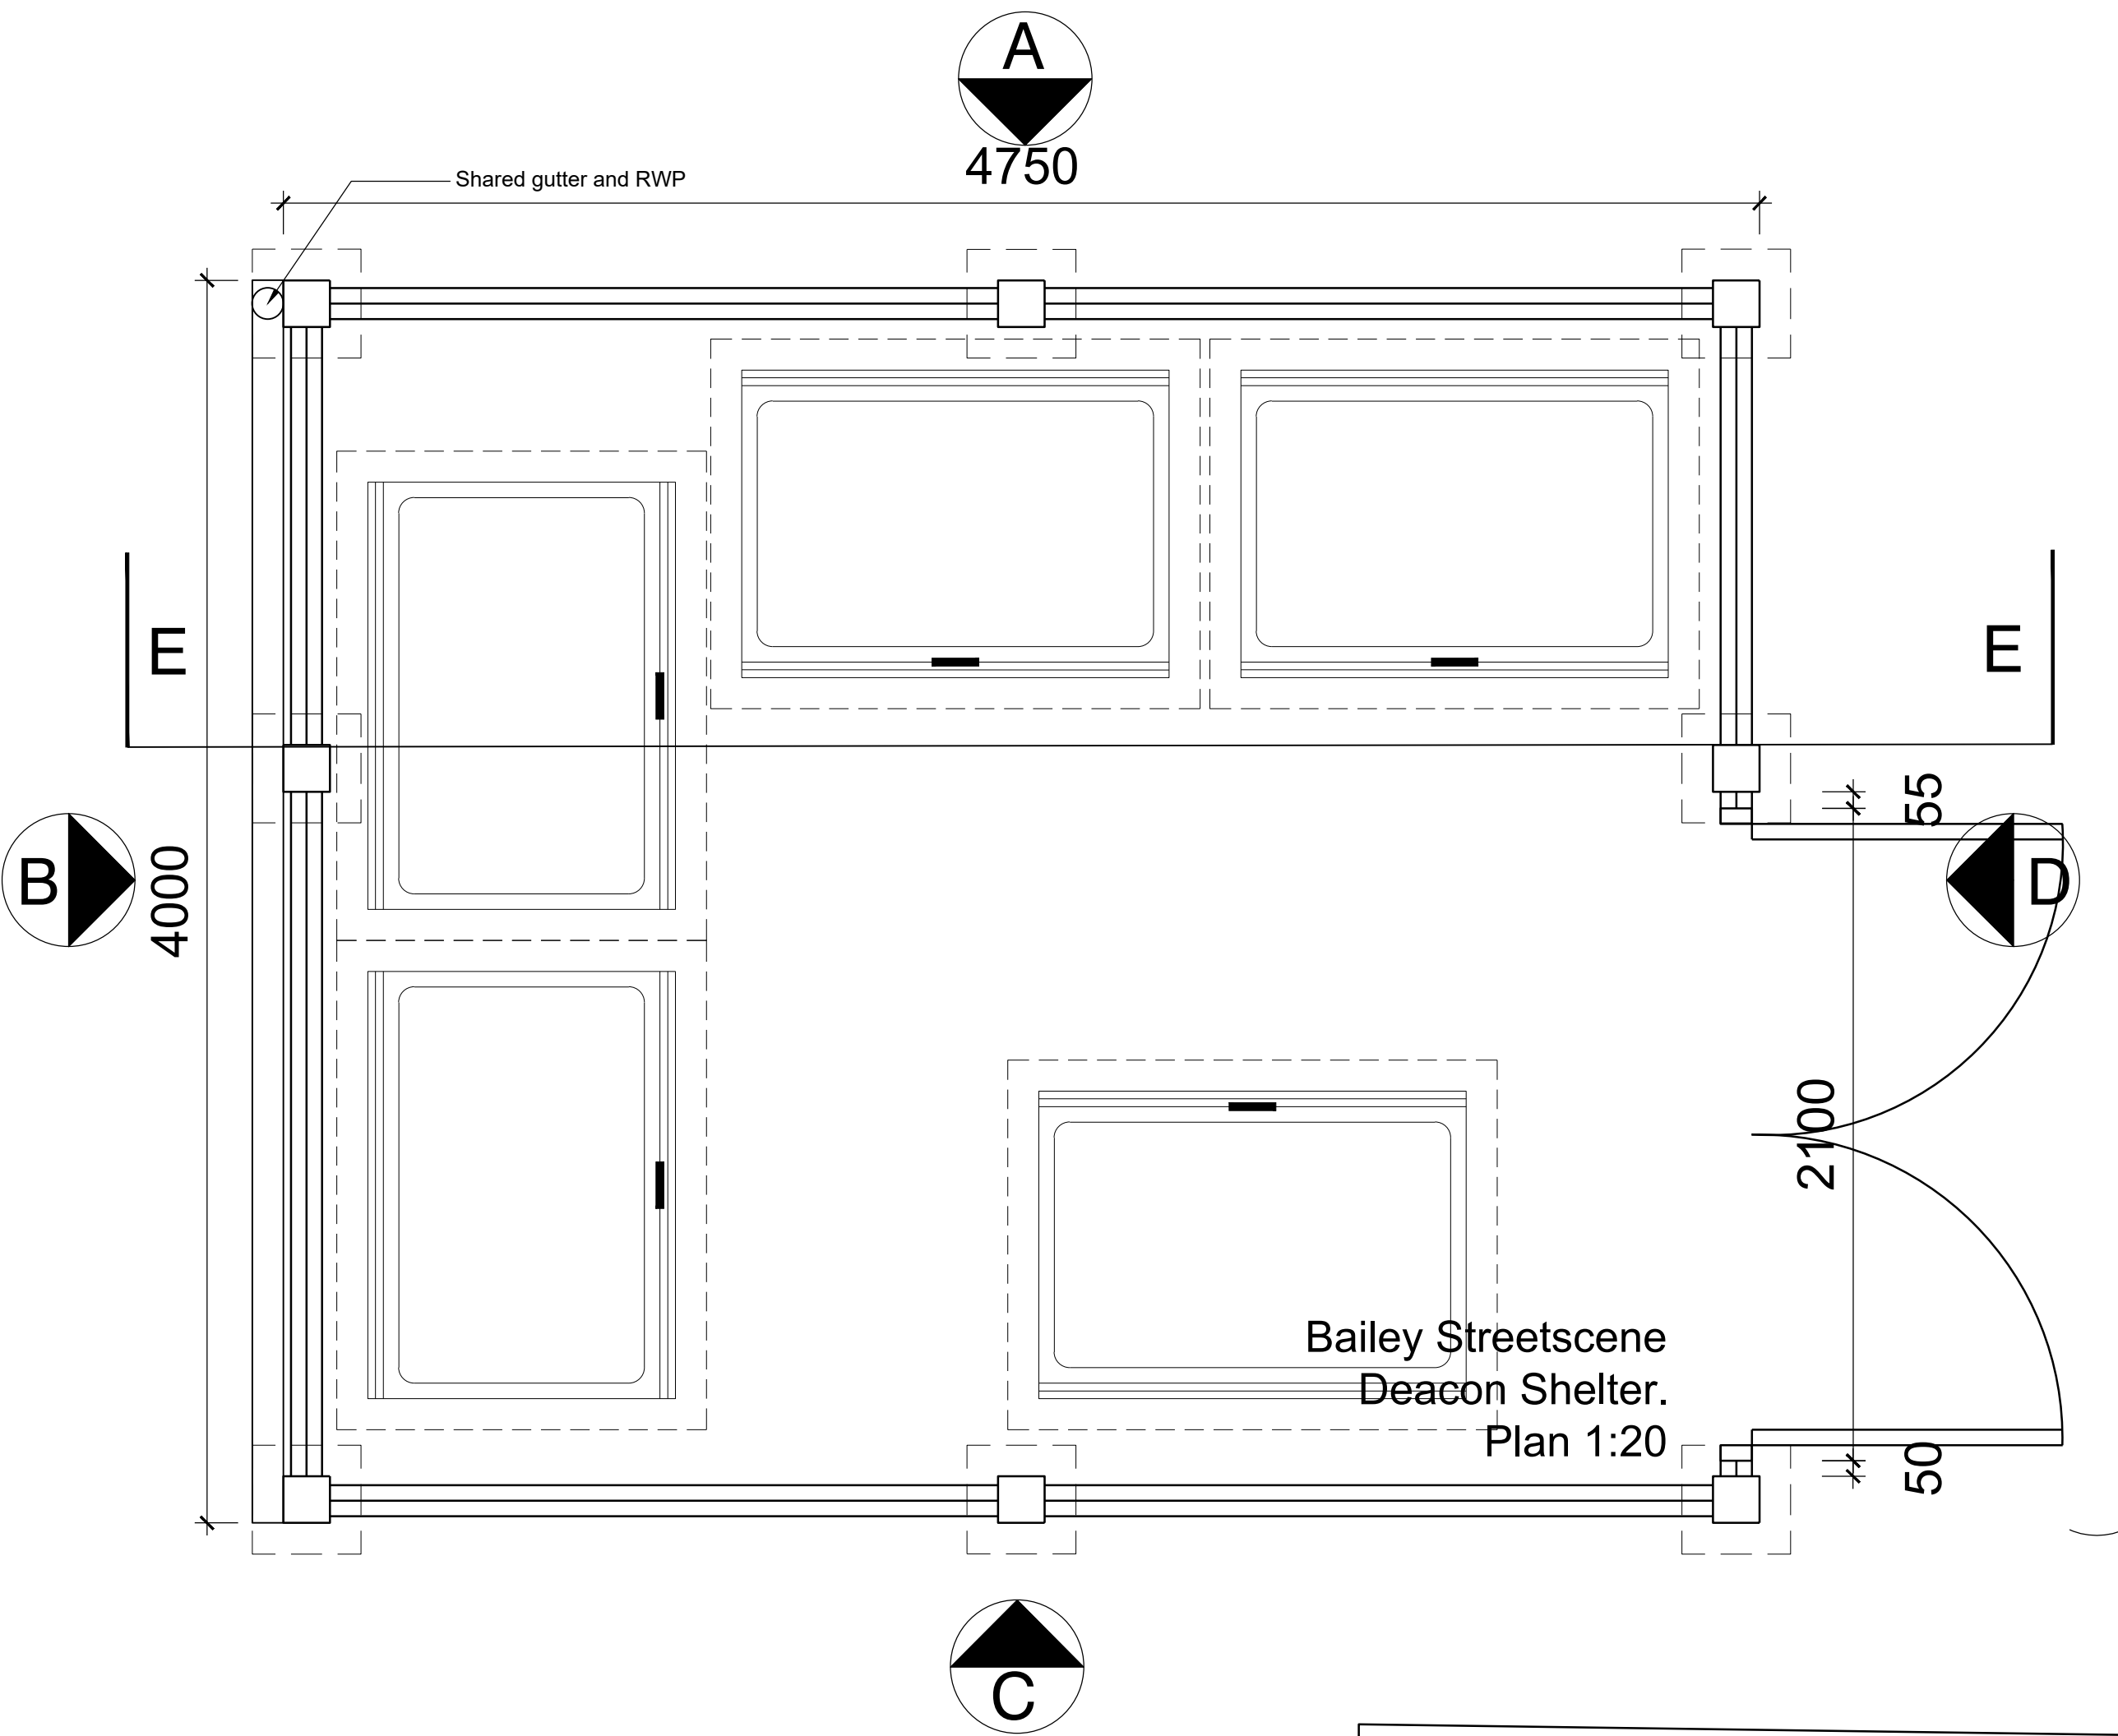


Example Image

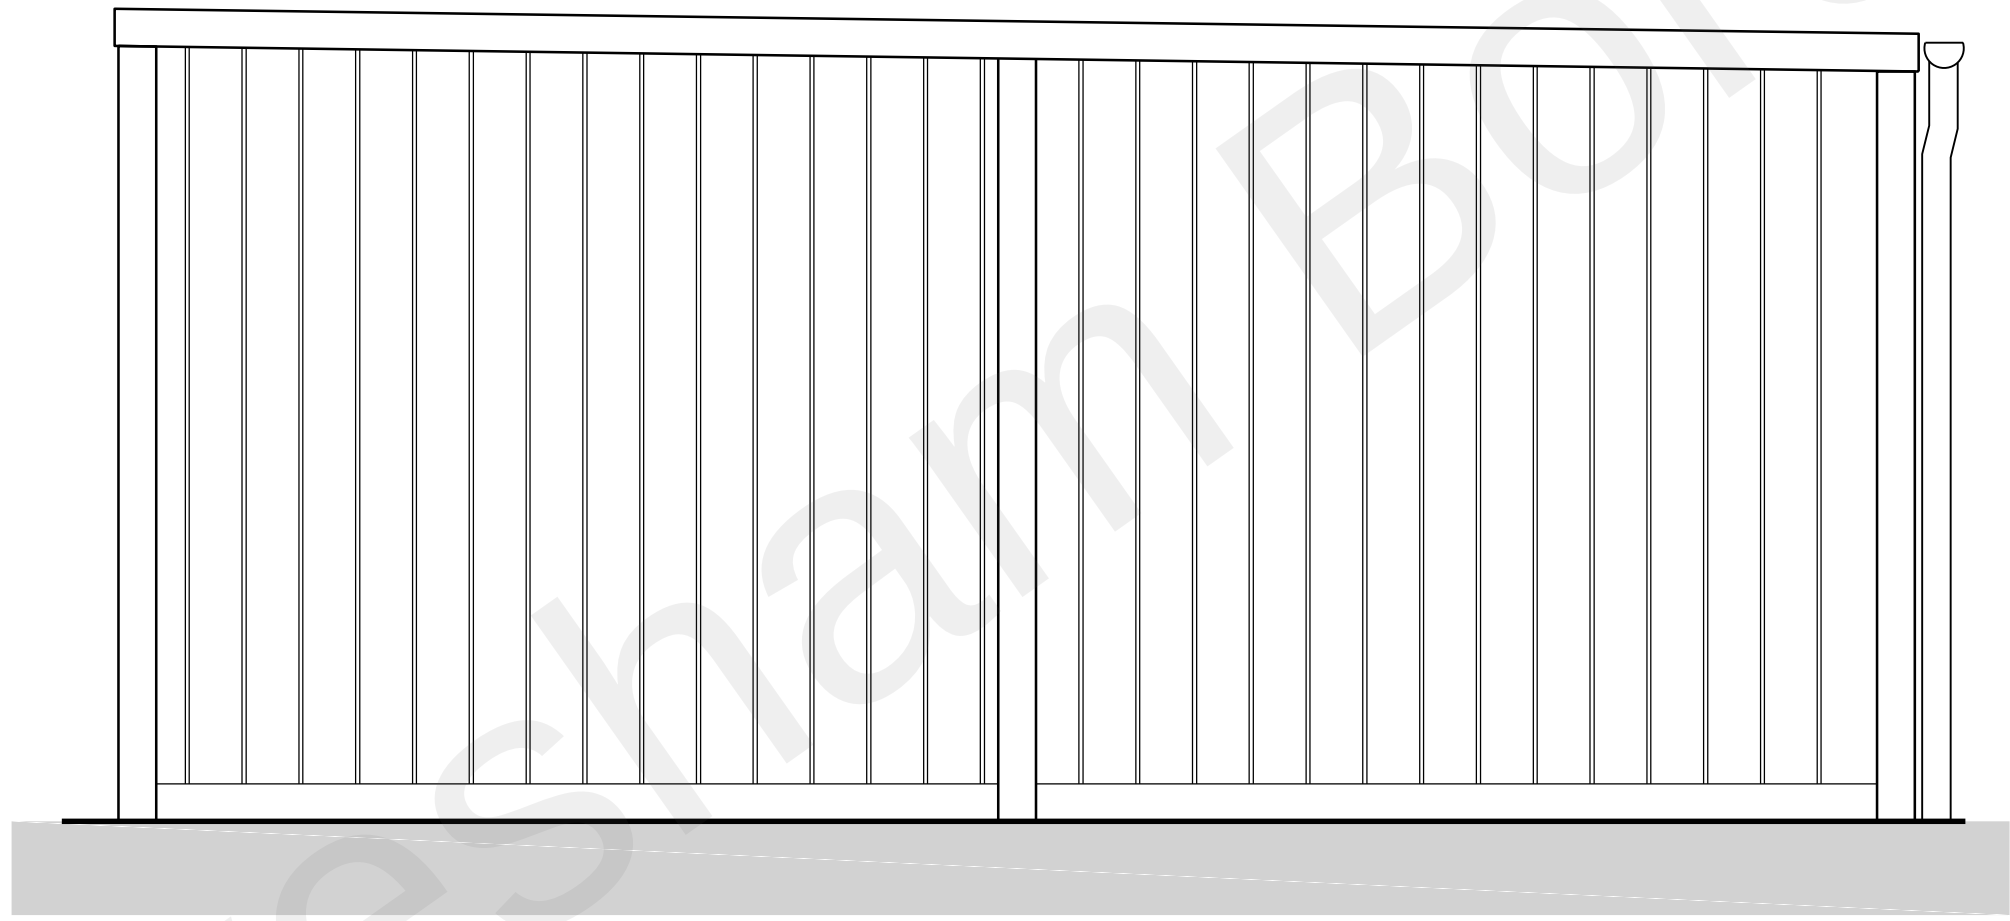


Elevation A - Refuse Store 1:20

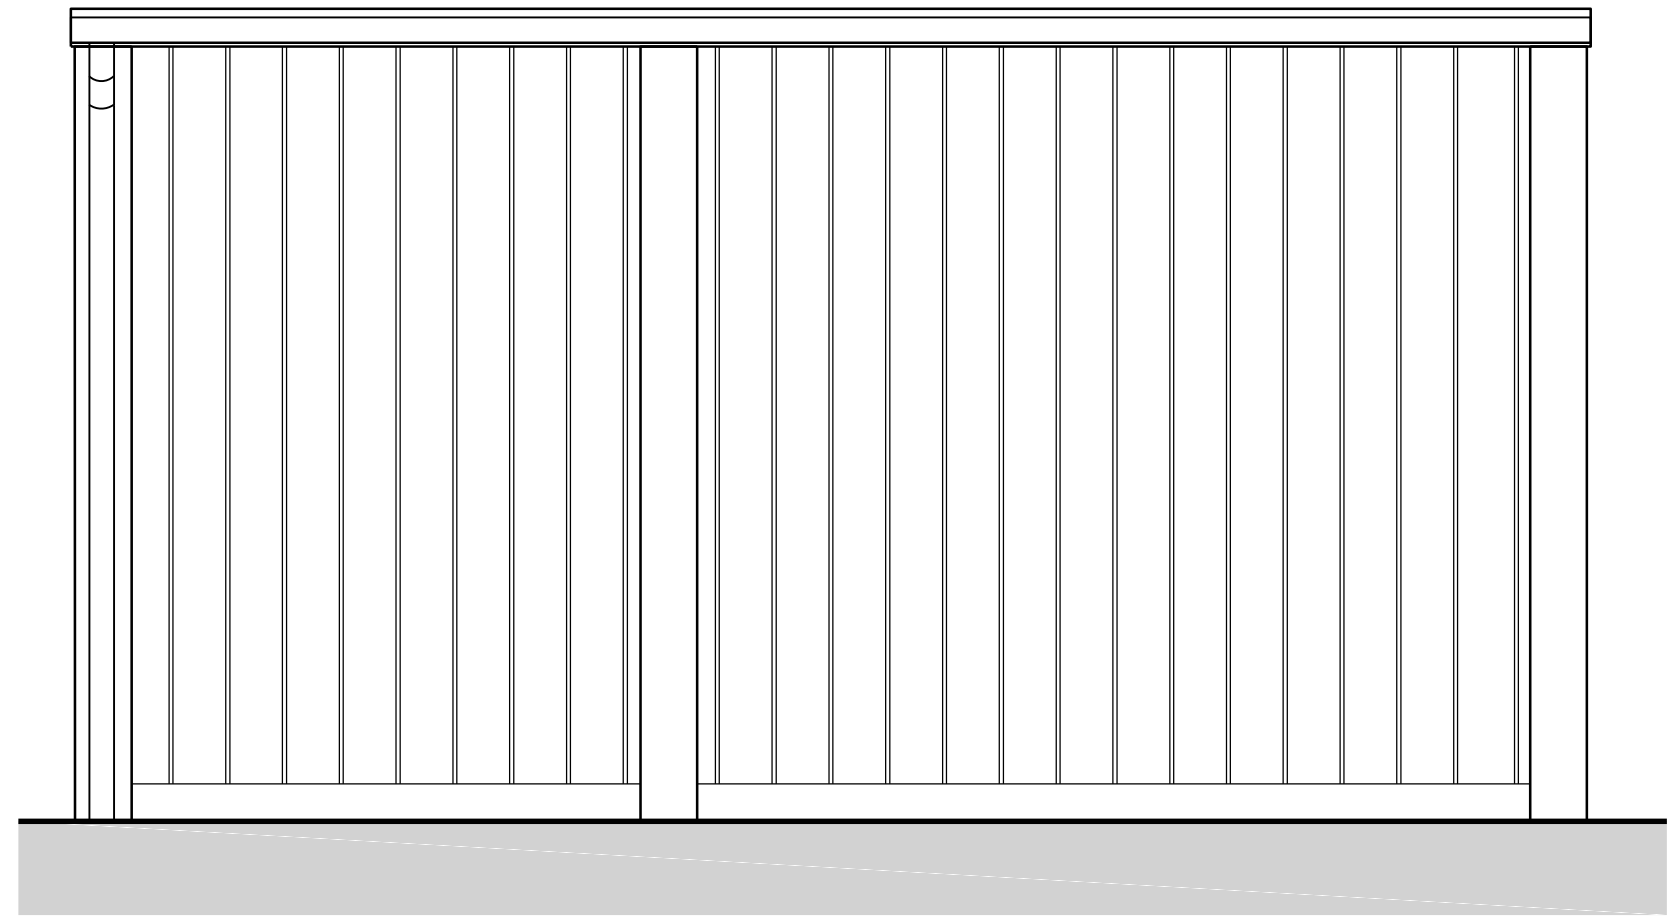

Elevation B - Refuse Store

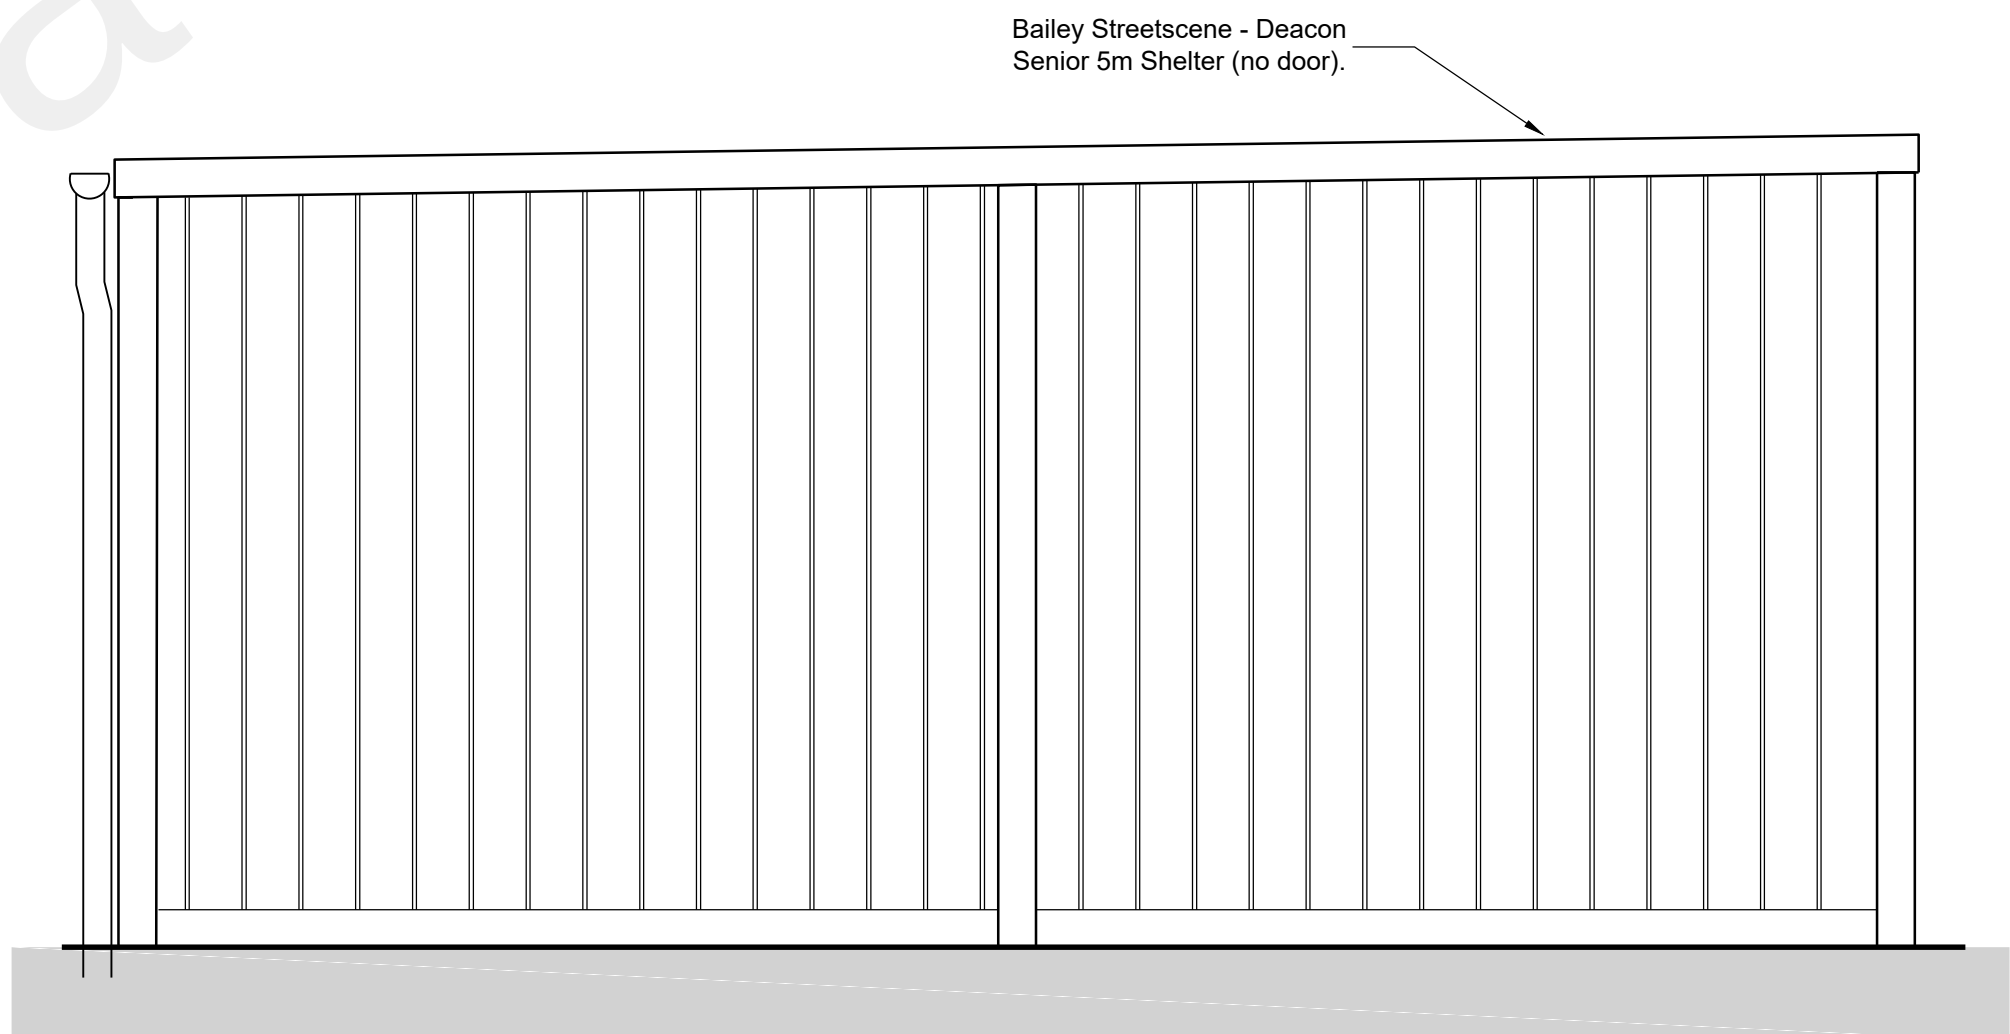

Elevation C - Refuse Store

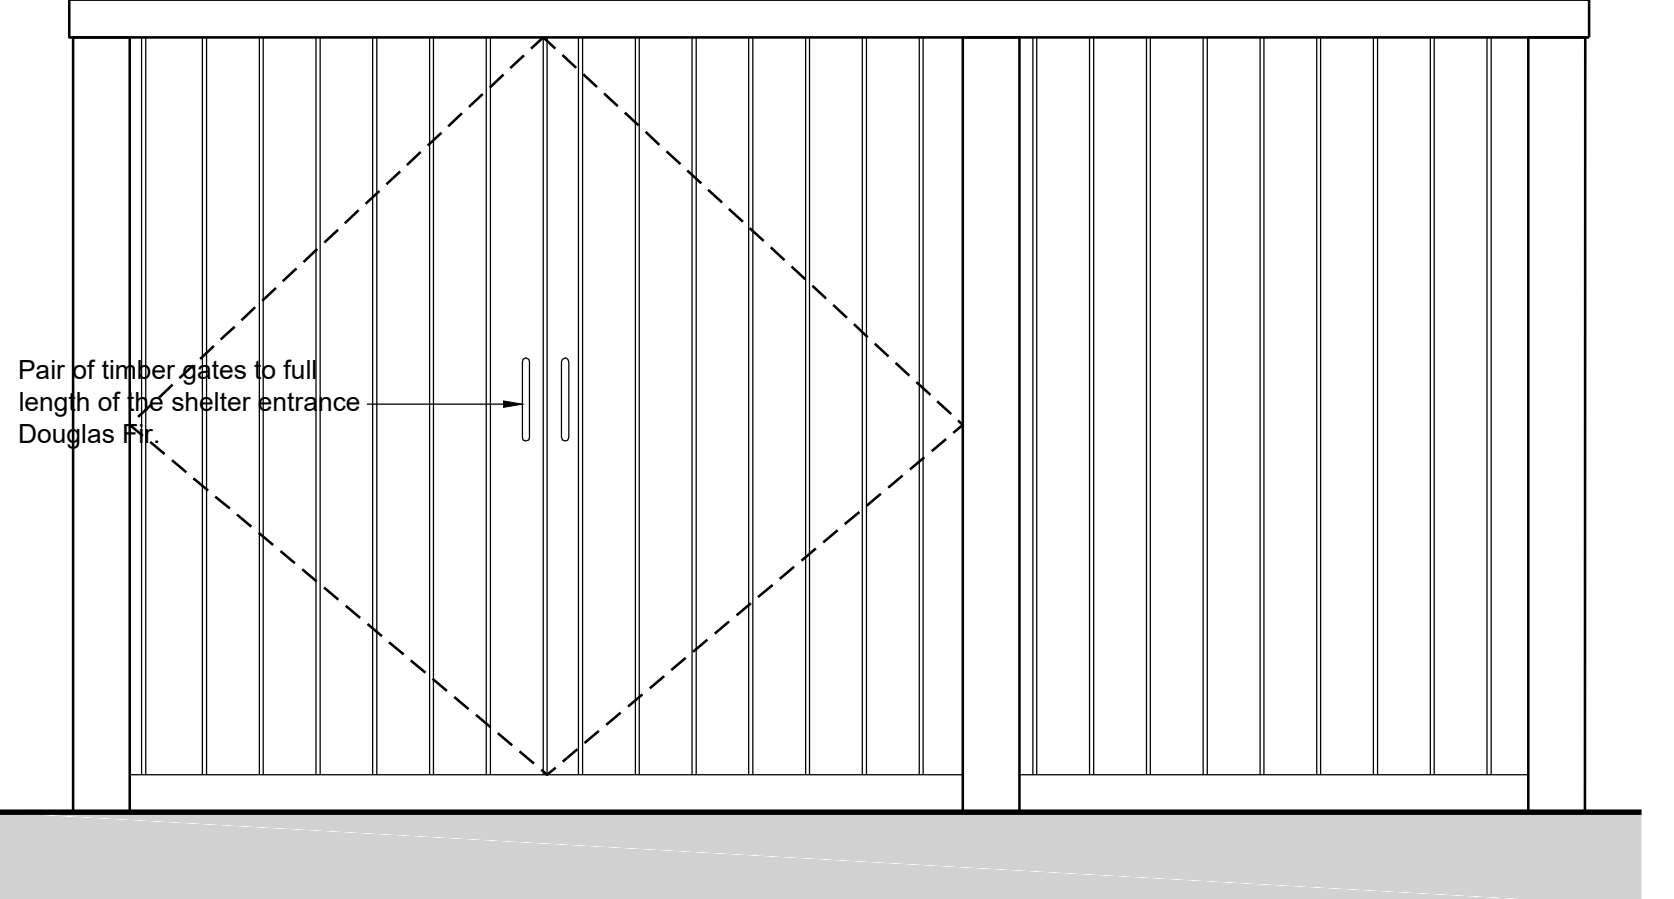

Elevation D - Refuse Store

Notes

Do not scale, use figured dimensions only.

All dimensions to be verified on site prior to the commencement of any work or the production of any shop drawing. All discrepancies to be reported to the Architect.

This drawing is to be read in conjunction with all related Architect's and Engineer's drawings and any other relevant information.

This drawing is copyright © of TDC Architects Ltd.

REV	DATE	REVISION	INITIALS	CHECK

DRAWING STATUS

AS-RECORDED	☐
AS-BUILT	☐
FOR-CONSTRUCTION	☐
FOR COORDINATION	☐
FOR PLANNING	☒
FOR DISCUSSION	☐

TDC ARCH DESIGN
The Design Collective Architects

2nd Fl. | 13 Museum St.
York | YO1 7JT
info@tdc-arch.design

www.tdc-arch.design

Client

Avery

Project
Proposed Care Home,
Central Avenue, Gravesend

Drawing Title
Proposed Refuse Store

Scale
1:20 @ A1

Date
March 2021

Drawn by
GF

Checked by
SEL

Job No.
A202043

Drawing No.
AL(9)905

Rev.
-