

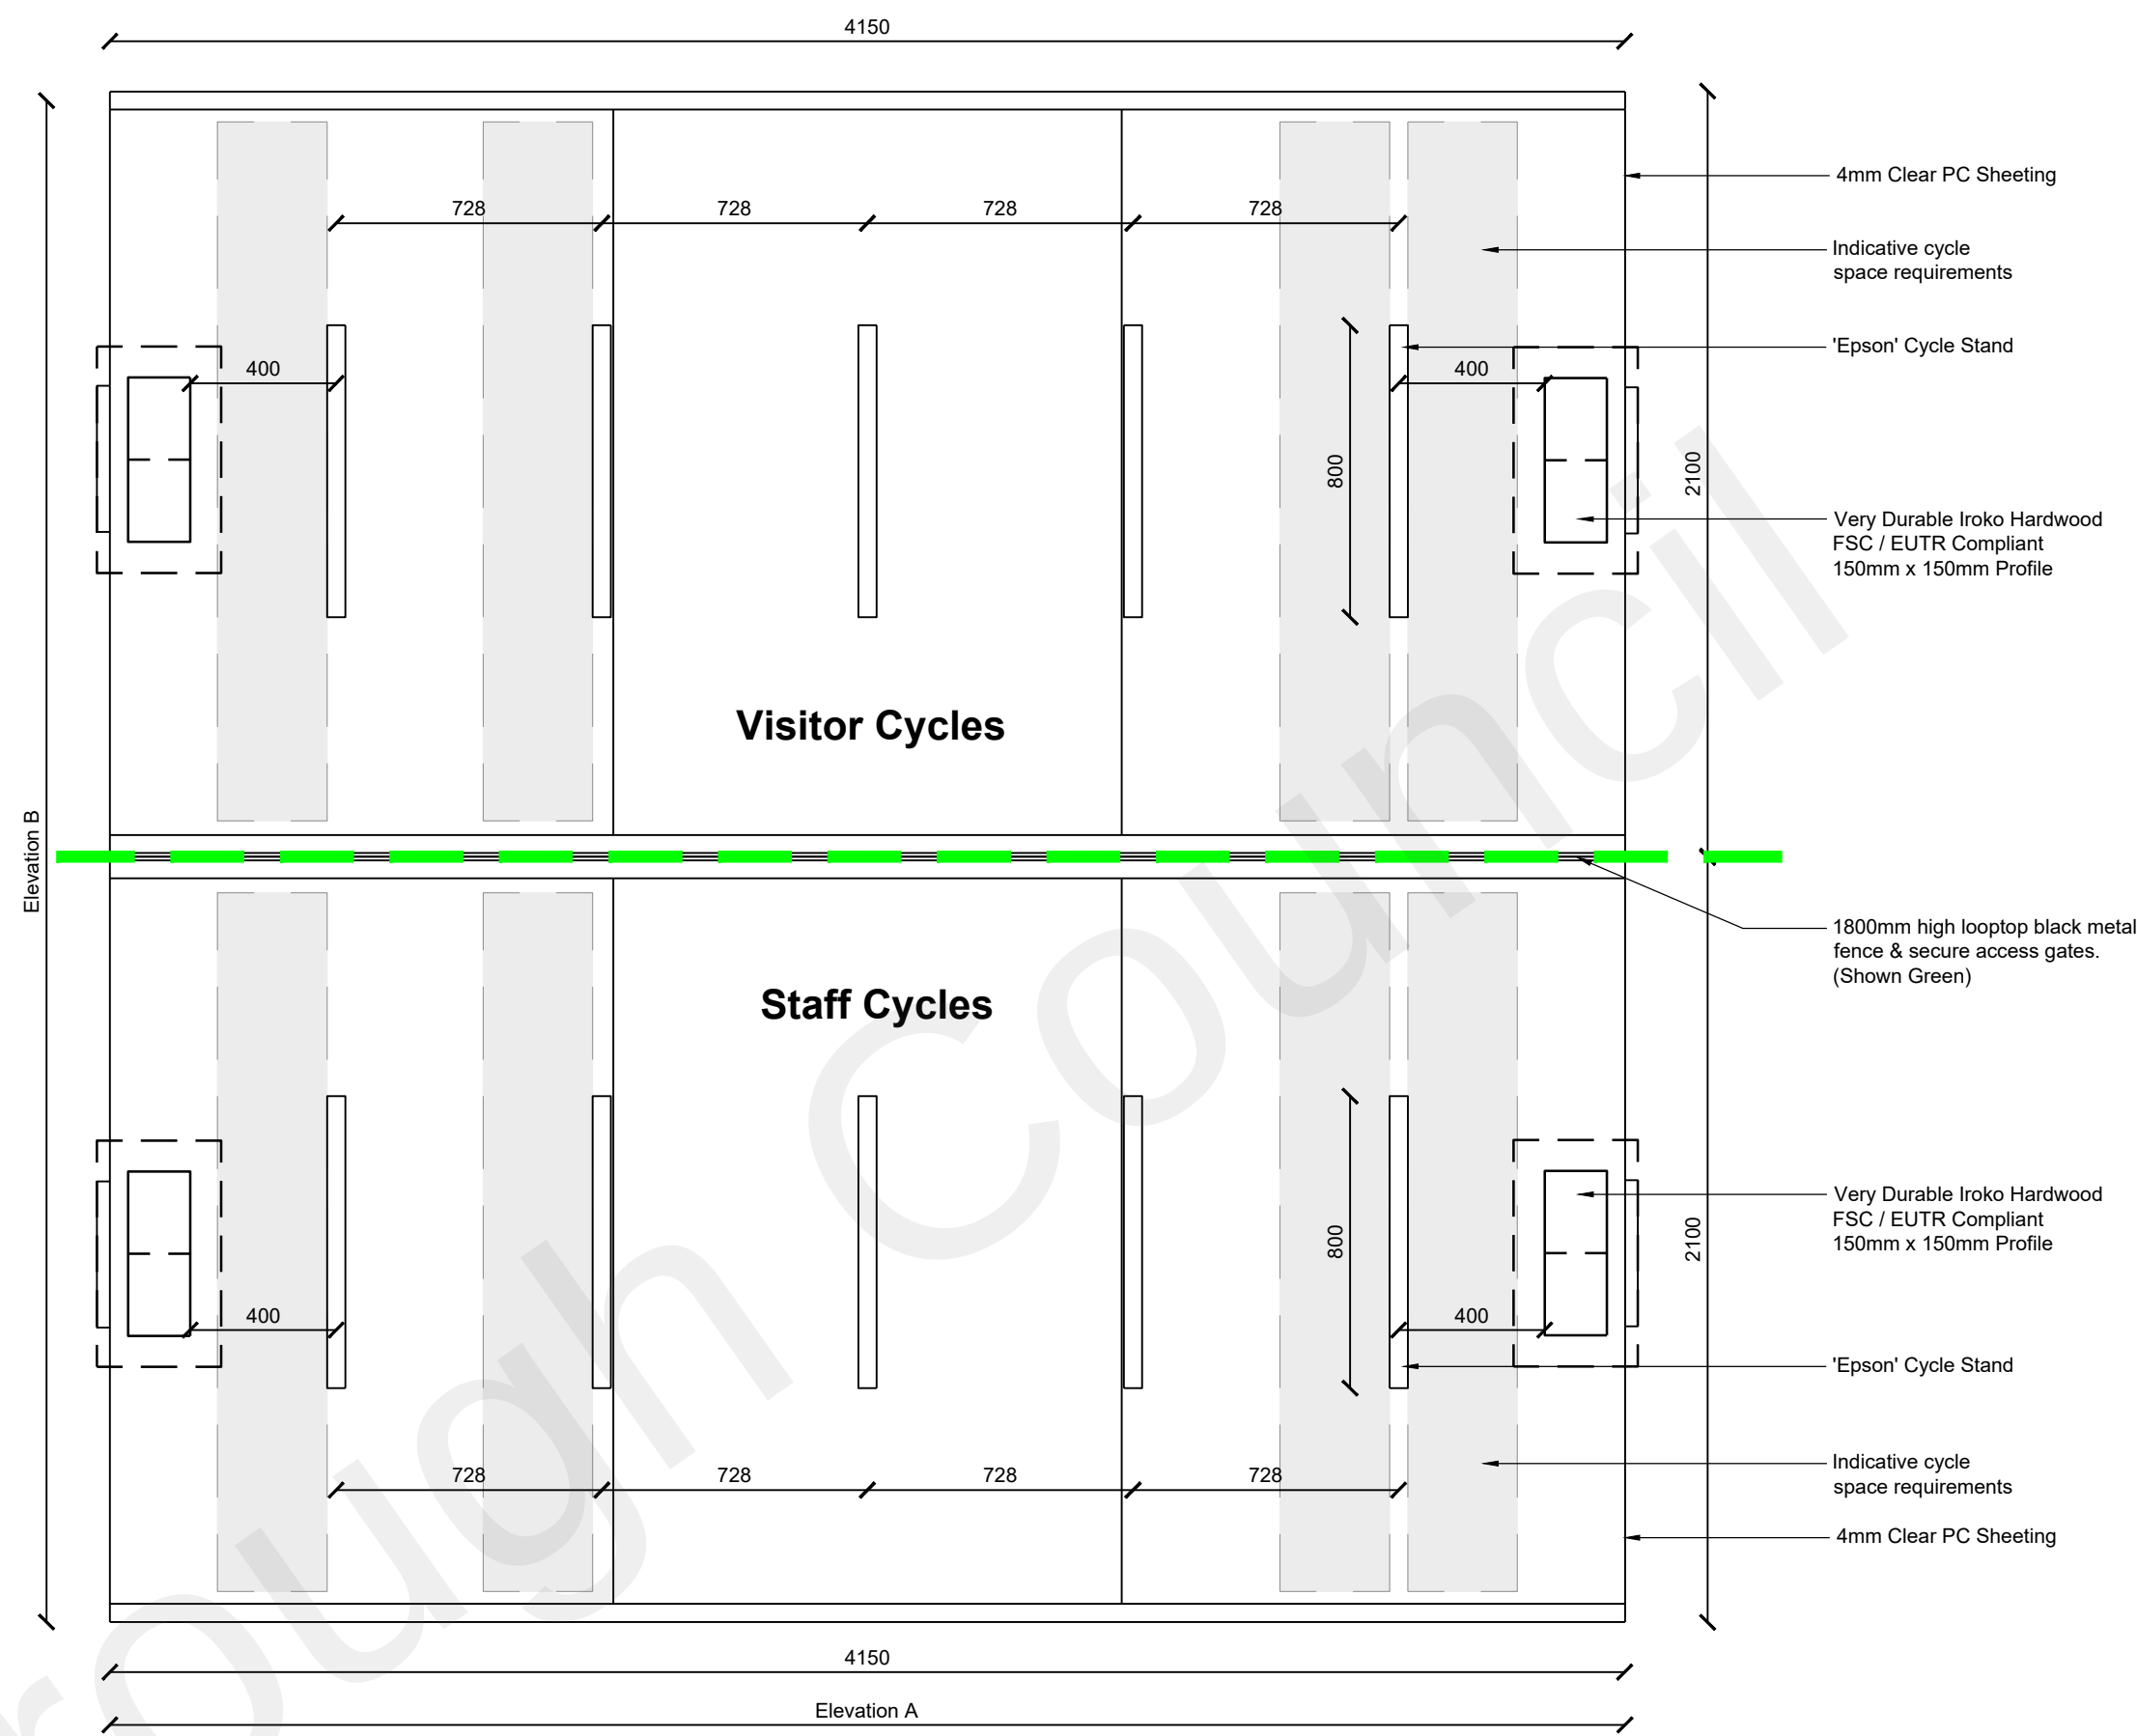


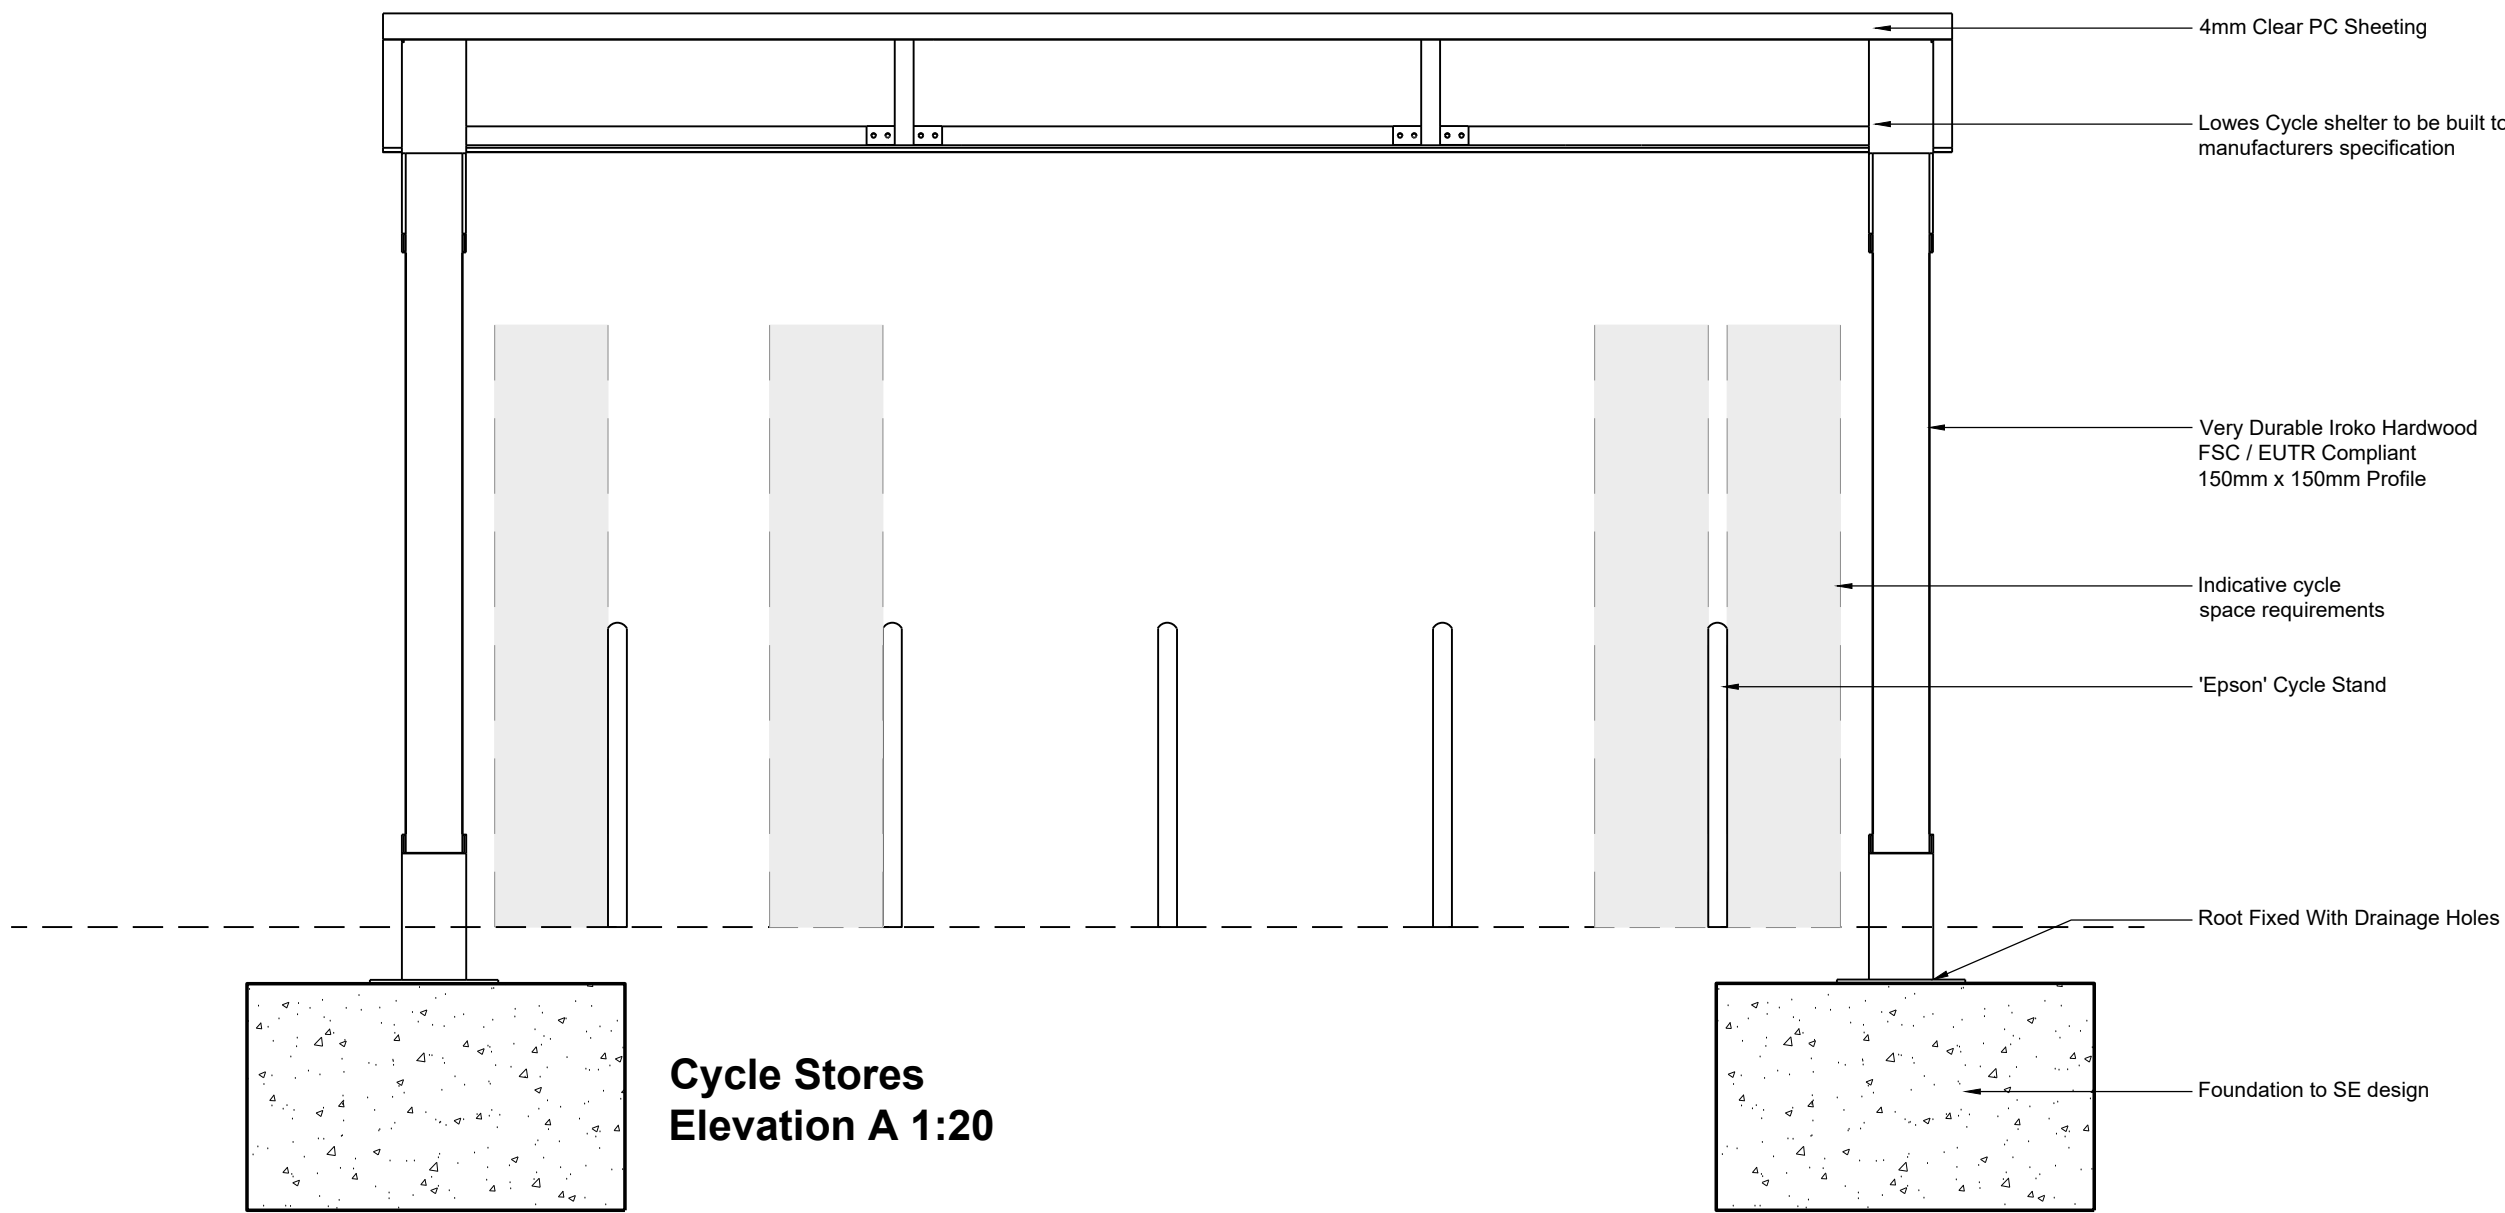

**Cycle Store Plan 1:20**

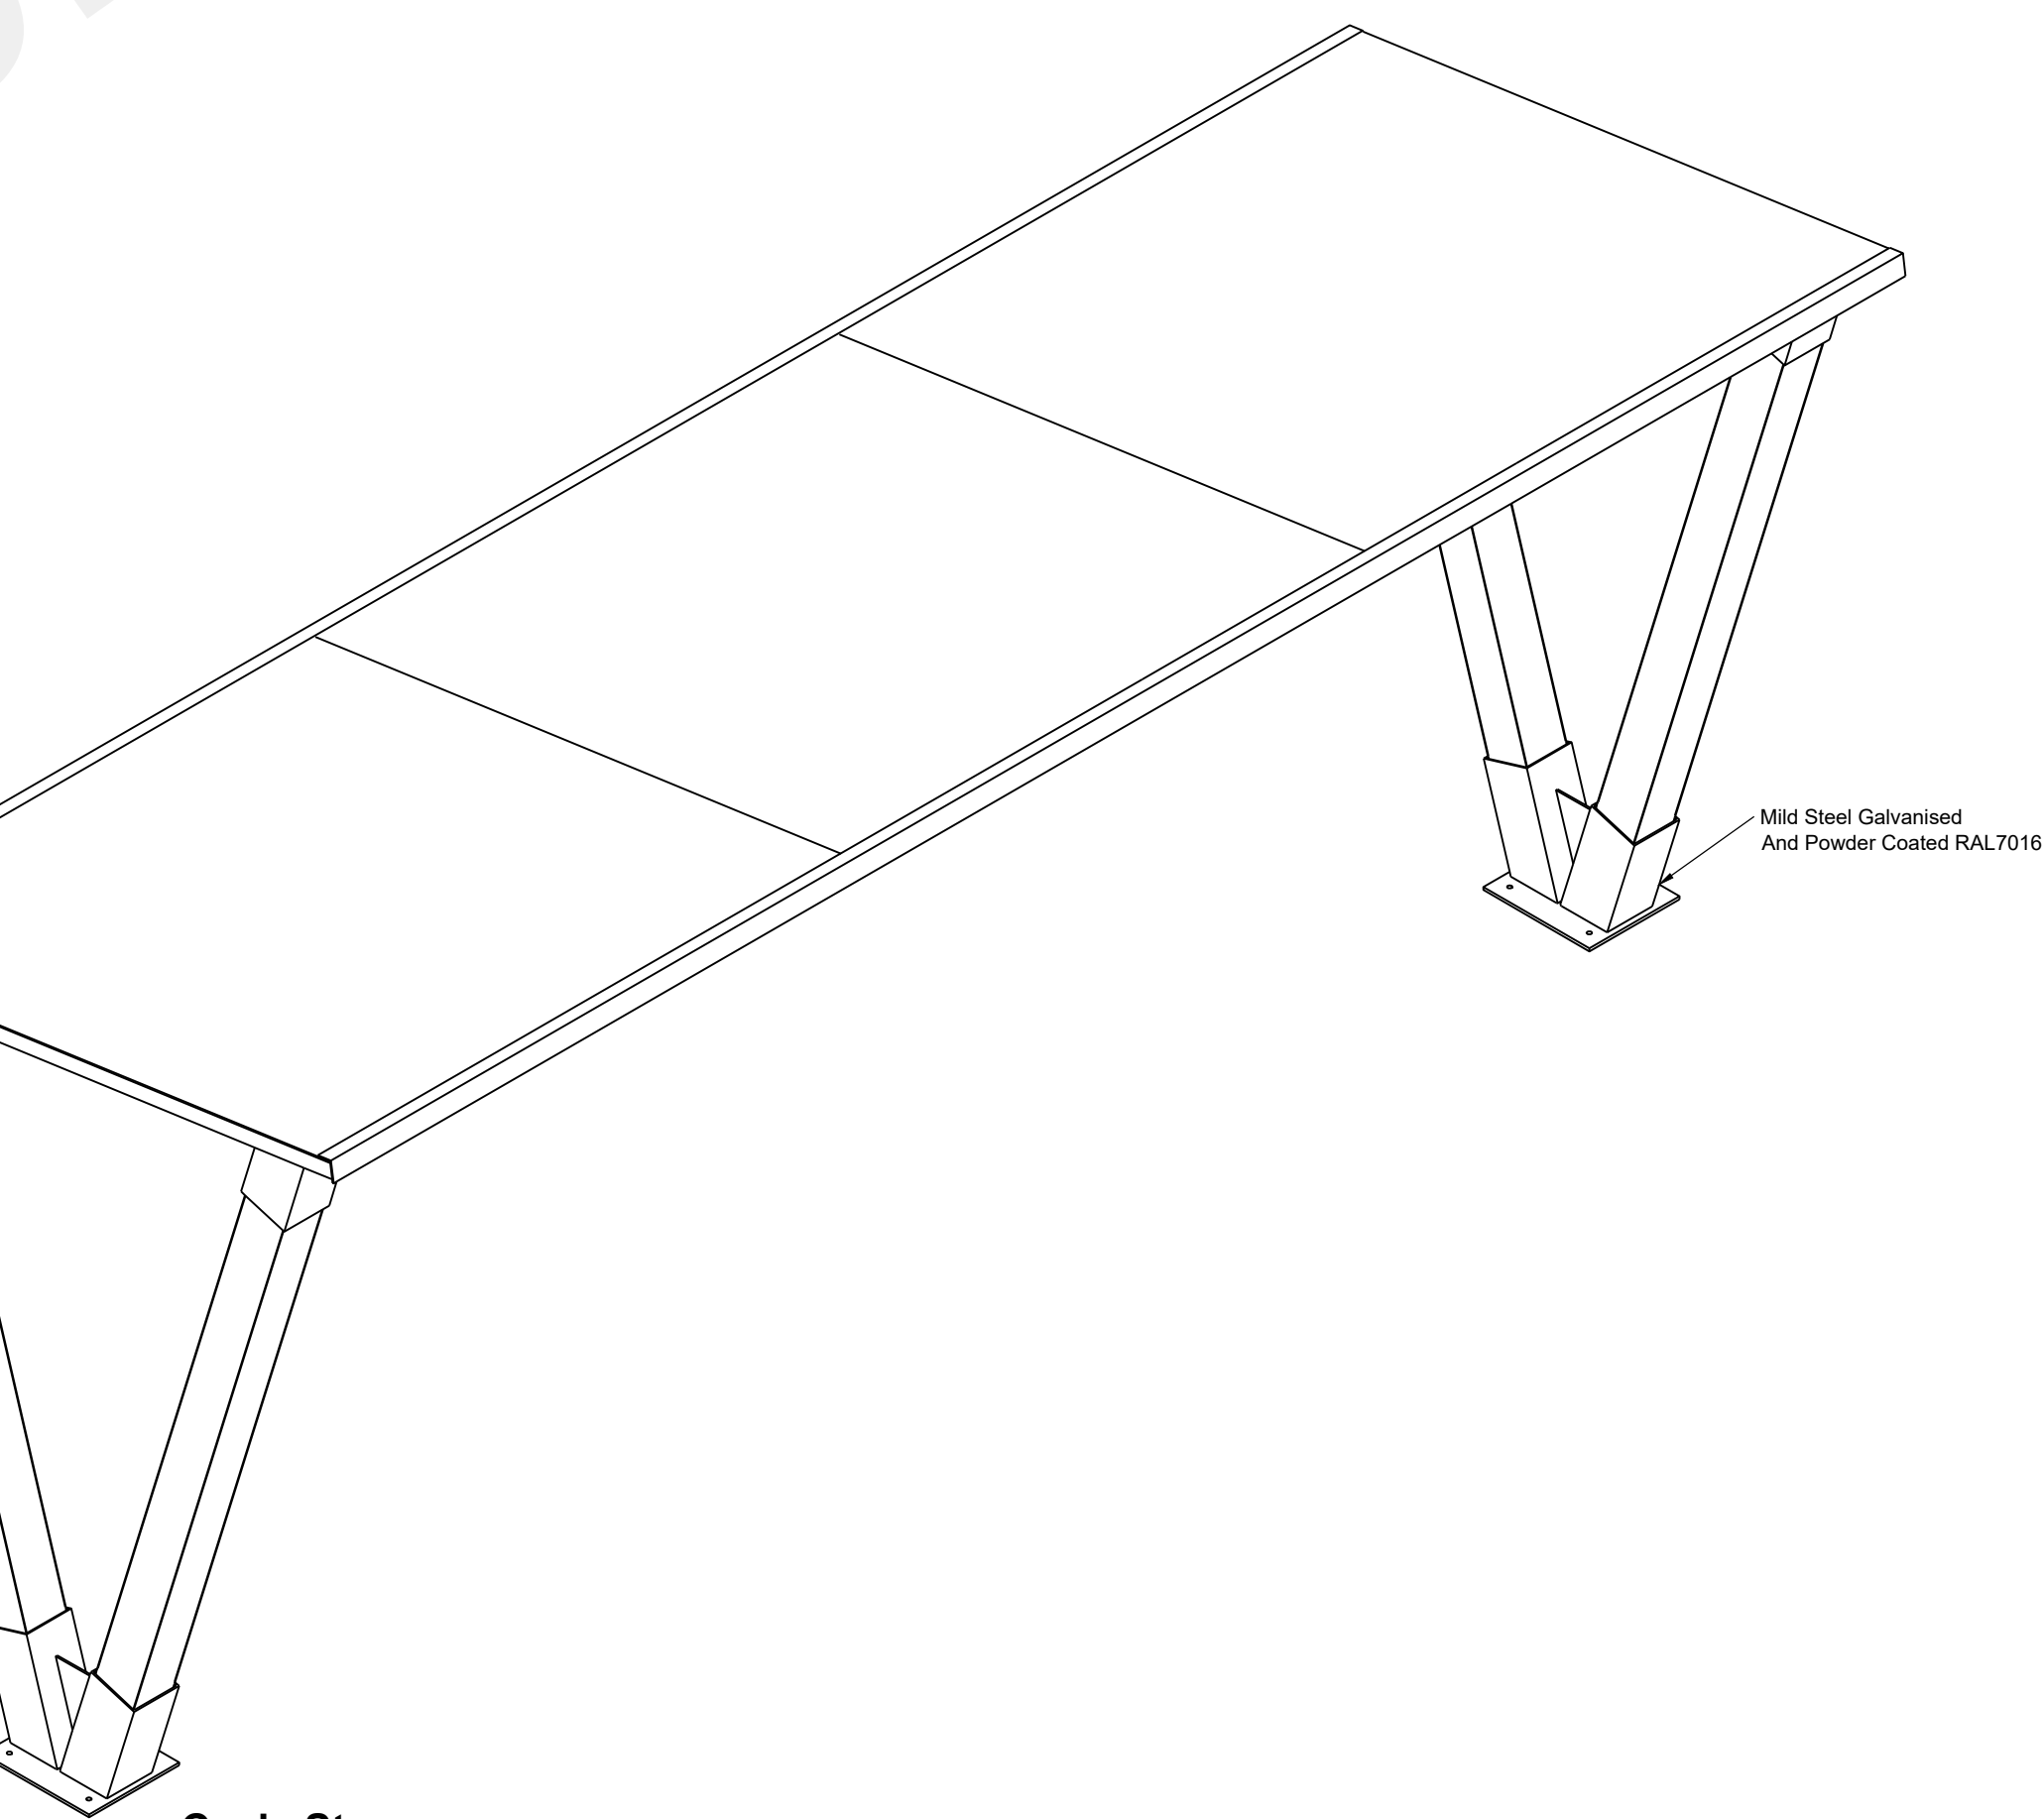

Example Image

Notes

Do not scale, use figured dimensions only.

All dimensions to be verified on site prior to the commencement of any work or the production of any shop drawing. All discrepancies to be reported to the Architect.

This drawing is to be read in conjunction with all related Architect's and Engineer's drawings and any other relevant information.

This drawing is copyright © of TDC Architects Ltd.

| REV | DATE | REVISION | INITIALS | CHECK |
|-----|------|----------|----------|-------|
|     |      |          |          |       |
|     |      |          |          |       |
|     |      |          |          |       |
|     |      |          |          |       |

DRAWING STATUS

|                  |                                     |
|------------------|-------------------------------------|
| AS-RECORDED      | <input type="checkbox"/>            |
| AS-BUILT         | <input type="checkbox"/>            |
| FOR-CONSTRUCTION | <input type="checkbox"/>            |
| FOR COORDINATION | <input type="checkbox"/>            |
| FOR PLANNING     | <input checked="" type="checkbox"/> |
| FOR DISCUSSION   | <input type="checkbox"/>            |

**TDC ARCH DESIGN**  
The Design Collective Architects

2nd Fl. | 13 Museum St.  
York | YO1 7JT  
info@tdc-arch.design

www.tdc-arch.design

Client

**Avery**

Project

Proposed Care Home,  
Central Avenue, Gravesend

Drawing Title

Proposed Cycle Stores  
Visitors & Staff

Scale  
1:20 @ A1

Date  
March 2021

Drawn by  
GF

Checked by  
SEL

Job No.  
A202043

Drawing No.  
AL(9)904

Rev.  
-