

Notes



Do not scale, use figured dimensions only.

All dimensions to be verified on site prior to the commencement of any work or the production of any shop drawing. All discrepancies to be reported to the Architect.

This drawing is to be read in conjunction with all related Architect's and Engineer's drawings and any other relevant information.

This drawing is copyright © of TDC Architects Ltd.

REV	DATE	REVISION	INITIALS	CHECK

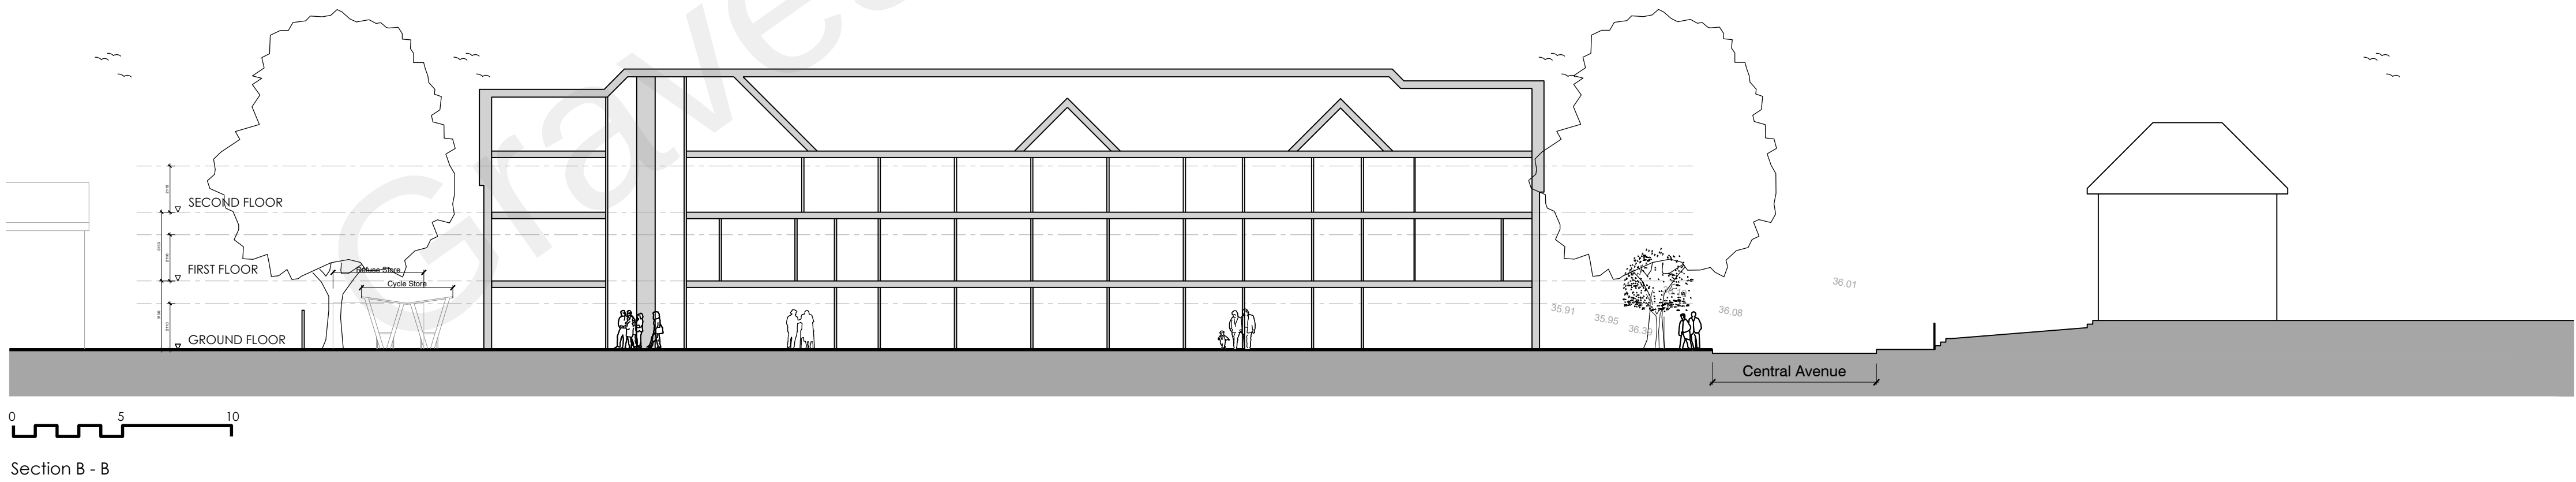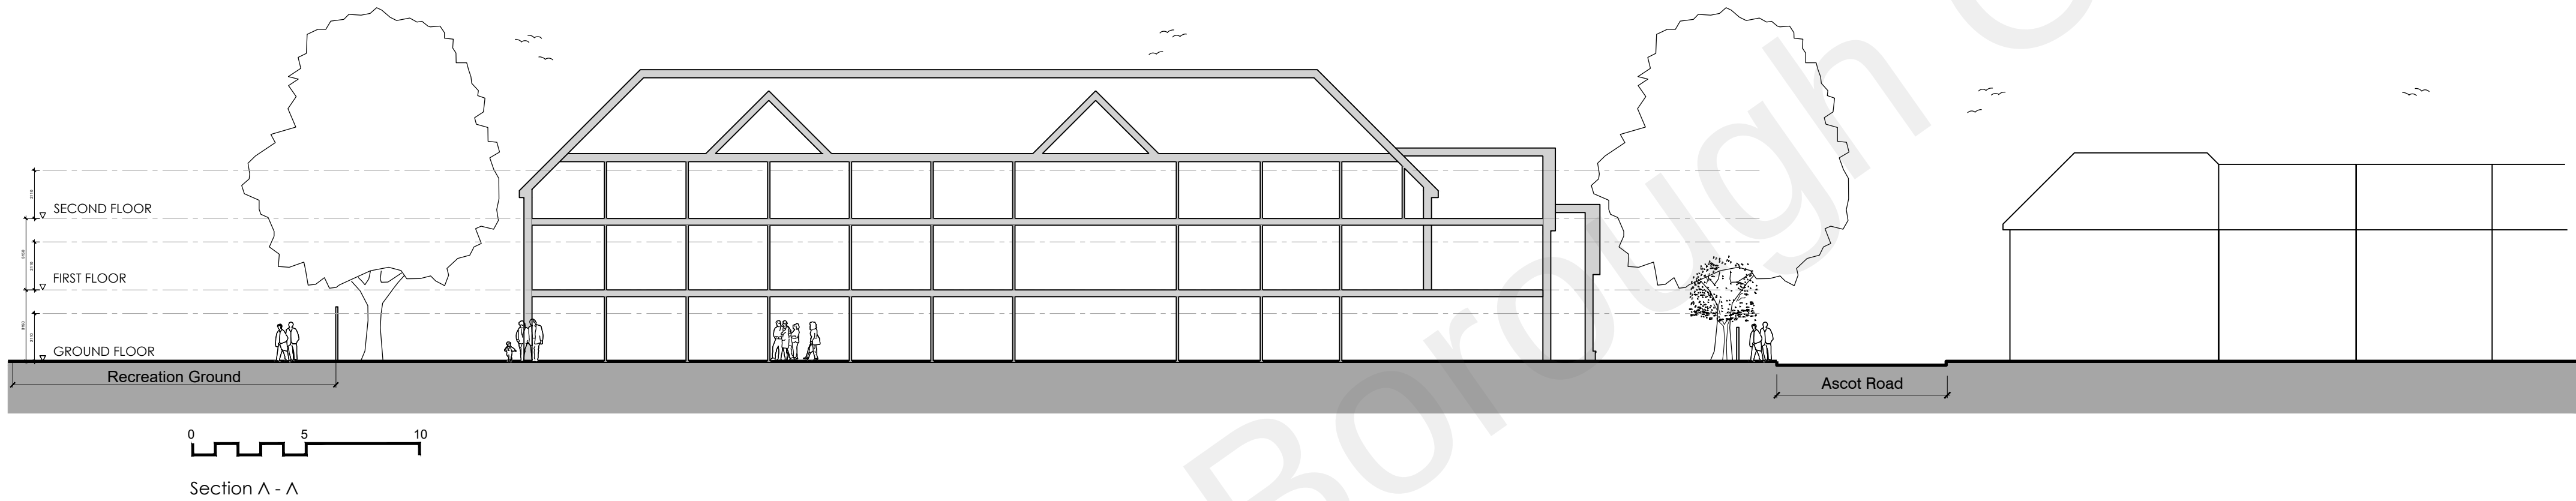

DRAWING STATUS

AS-RECORDED
AS-BUILT
FOR-CONSTRUCTION
FOR COORDINATION
FOR PLANNING
FOR DISCUSSION



2nd Fl. | 13 Museum St.
York | YO1 7JT
info@tdc-arch.design
www.tdc-arch.design

Client

Project
Proposed Care Home,
Central Avenue, Gravesend

Drawing Title
Site Sections

Scale
1:100 @ A1
Date
Mar 2021
Drawn by
GF
Checked by
SEL

Job No.
A202043
Drawing No.
AL(1)160
Rev.
-