


Elevation



Plan

Boundary Type A-B, F-G
1500mm high loop-top black metal
fence & secure access gates.
Scale 1:50

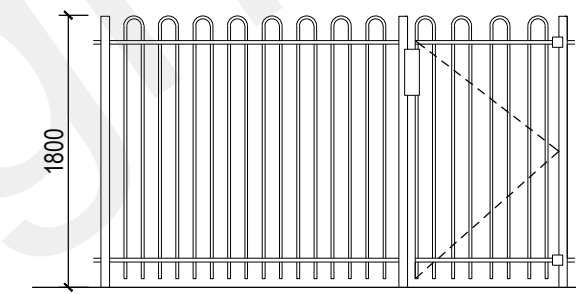


Elevation



Plan

Boundary Type B-C, C-D, D-E
1800mm high loop-top black metal
fence & secure access gates.
Scale 1:50

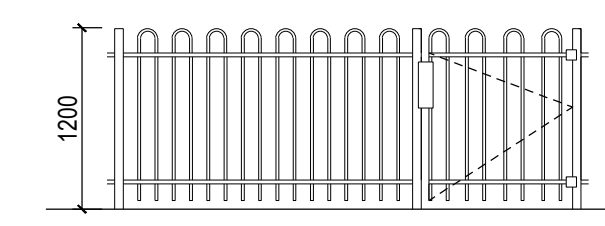


Elevation



Plan

Boundary Type H
1200mm high loop-top black metal
fence & secure access gates.
Scale 1:50

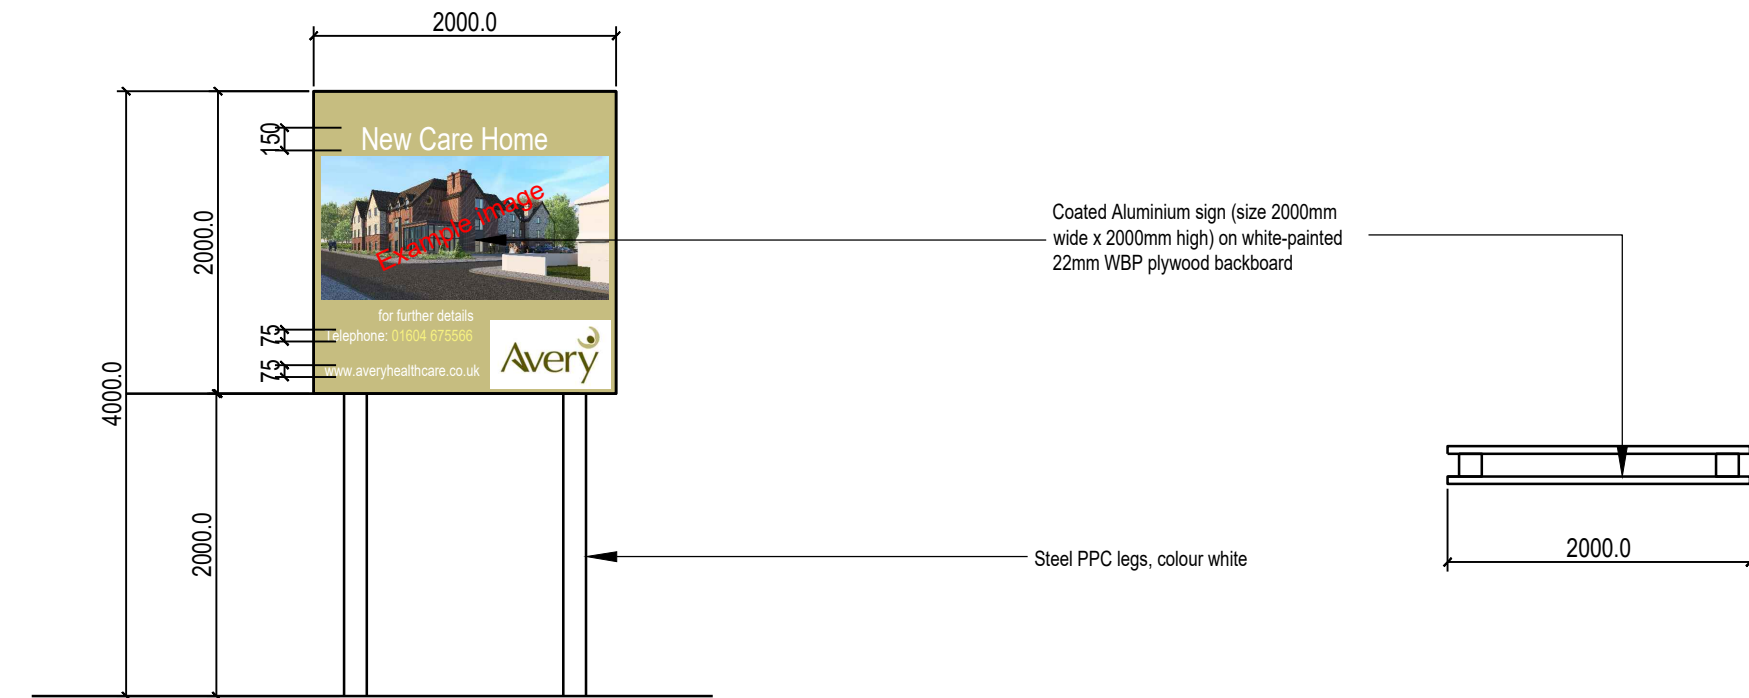

Proposed Advertisement 'I' Sign
Elevation
Scale 1:50

Notes

Do not scale, use figured dimensions only.

All dimensions to be verified on site prior to the commencement of any work or the production of any shop drawing. All discrepancies to be reported to the Architect.

This drawing is to be read in conjunction with all related Architect's and Engineer's drawings and any other relevant information.

This drawing is copyright © of TDC Architects Ltd.

REV	DATE	REVISION	INITIALS	CHECK

DRAWING STATUS

AS-RECORDED
AS-BUILT
FOR CONSTRUCTION
FOR COORDINATION
FOR PLANNING
FOR DISCUSSION

TDC ARCH DESIGN

The Design Collective Architects

2nd Fl. | 13 Museum St.
York | YO1 7JT
info@tdc-arch.design

www.tdc-arch.design

Client

Avery

Project
Proposed Care Home,
Central Avenue, Gravesend

Drawing Title
Proposed Boundary Treatments and
Signage.

Scale As Indicated @ A1	Date Feb 2021
Drawn by GF	Checked by SEL
Job No. A202043	Drawing No. AL(9)903
	Rev. -