

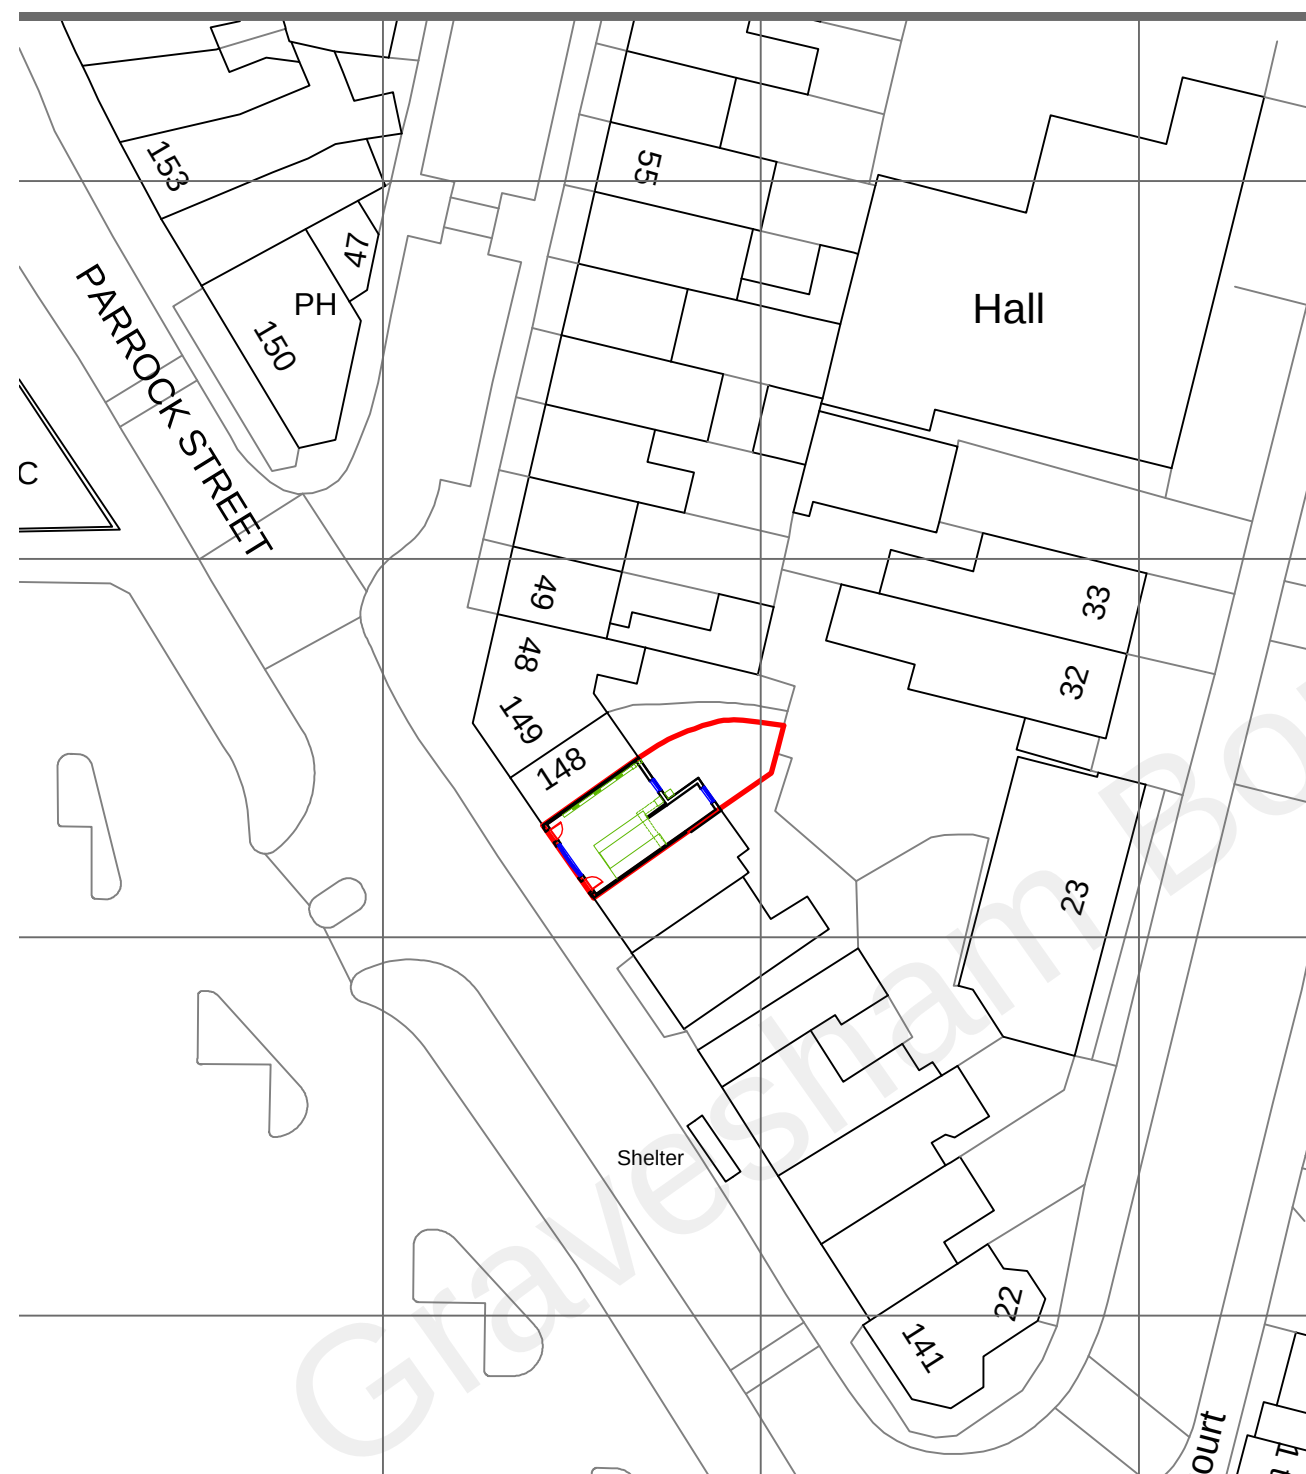


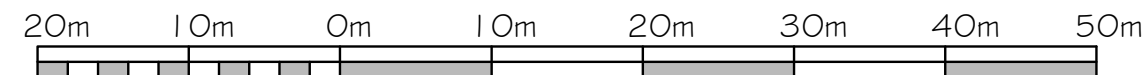

Existing Block Plan - Scale 1:500@A3

Proposed Variation of Condition 6 to allow for the outlet to be used for Takeaways rather than just Pizza & Associated Products at 147 Parrock Street, Gravesend, Kent DA12 1EY

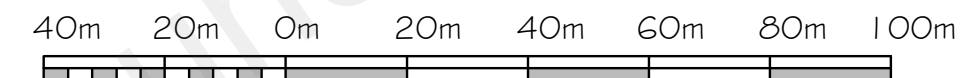

Proposed Site Location Plan -  
Scale 1:1250@A3

CORPORATE ARCHITECTURE  
& DESIGN GROUP



SEVENCROFT LTD.

277 Canterbury Road, Kennington  
Ashford, Kent TN24 9QW  
Tel / Fax : 01233 625553  
e-mail : sevencroft@hotmail.co.uk

Date July 2022

Drawing No. 2022/33/01