


56 WHITEHILL ROAD - DWG 1

PLAN VIEW OF GARDEN TO 56 WHITEHILL ROAD AS PRESENT

B
O
U
N
D
A
R
Y

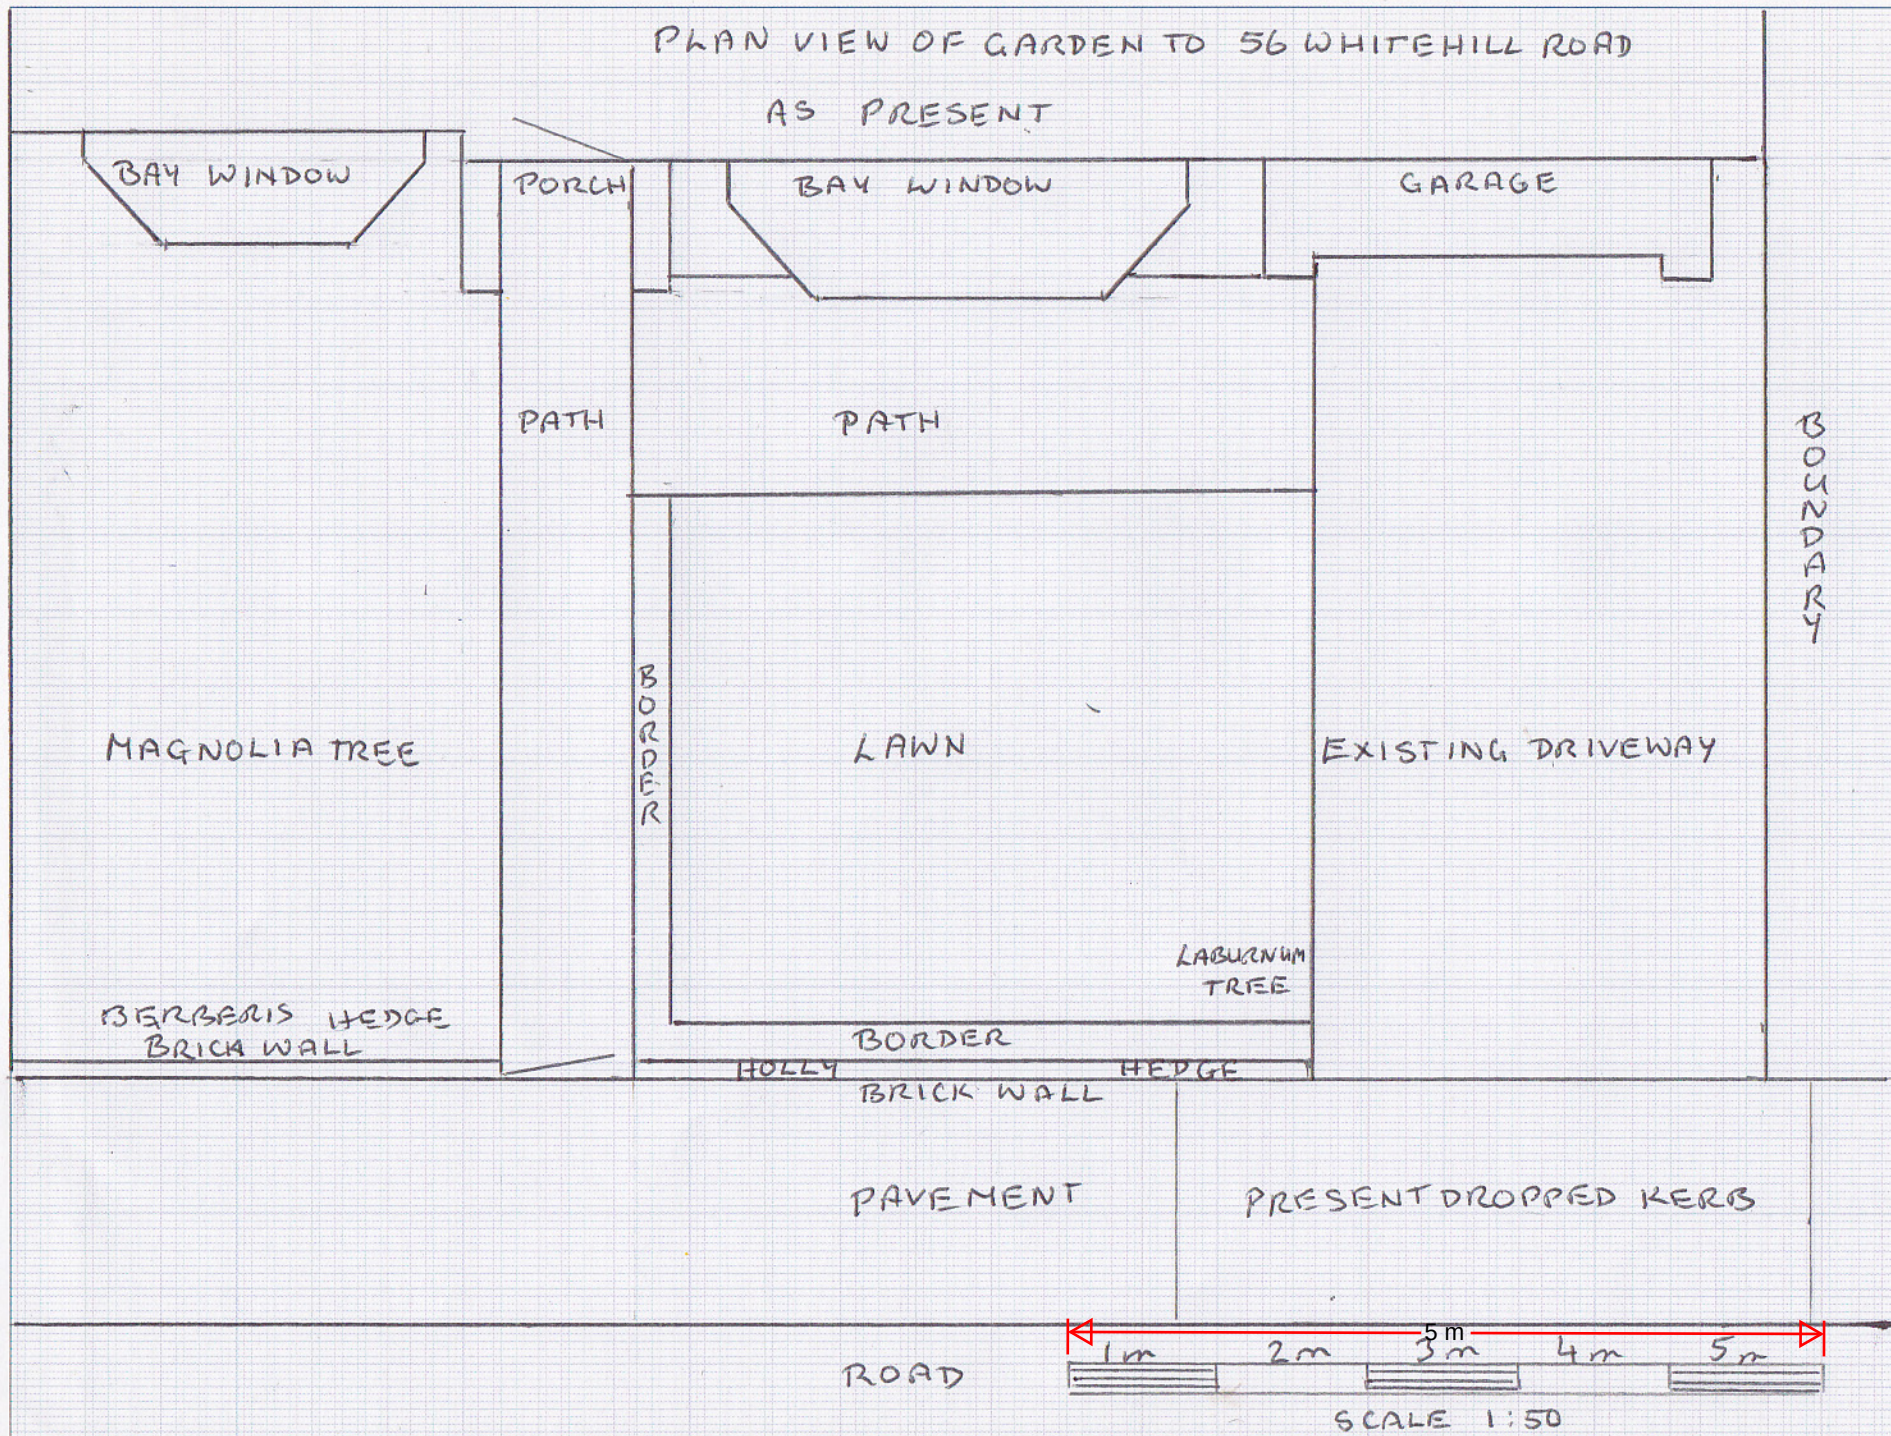

B
O
U
N
D
A
R
Y