
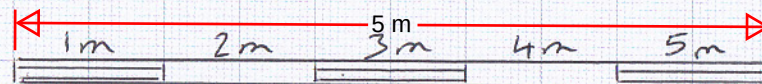


ELEVATION VIEW OF GARDEN TO 56 WHITEHILL ROAD
AS PRESENT

NOISEBANK

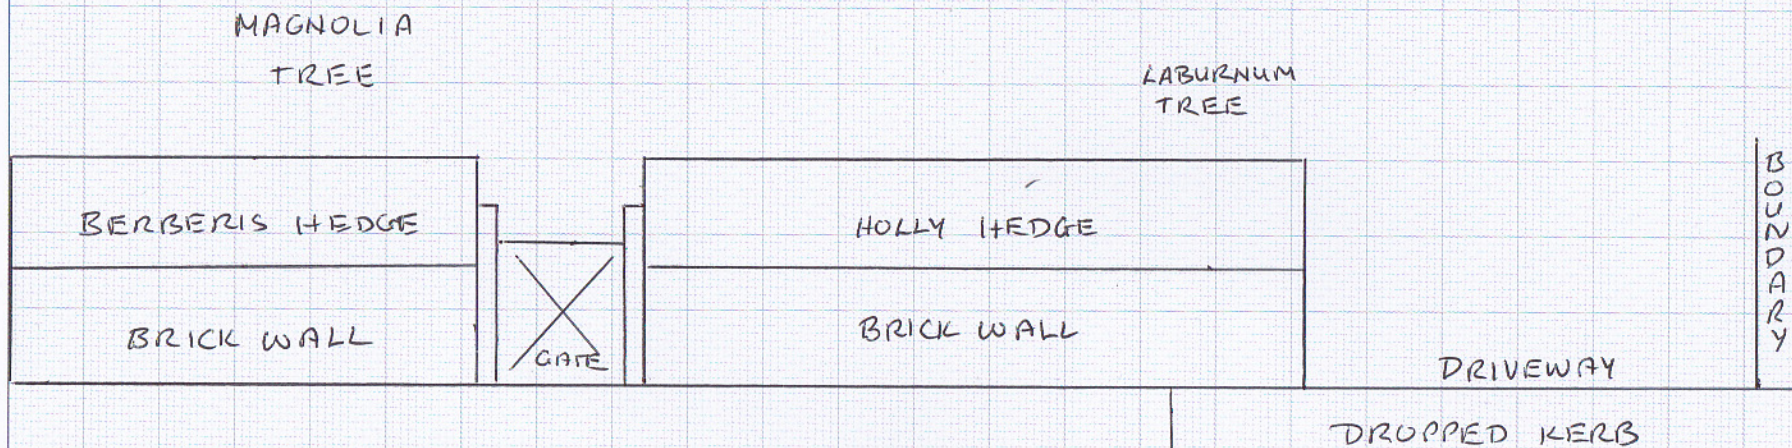

SCALE 1:50