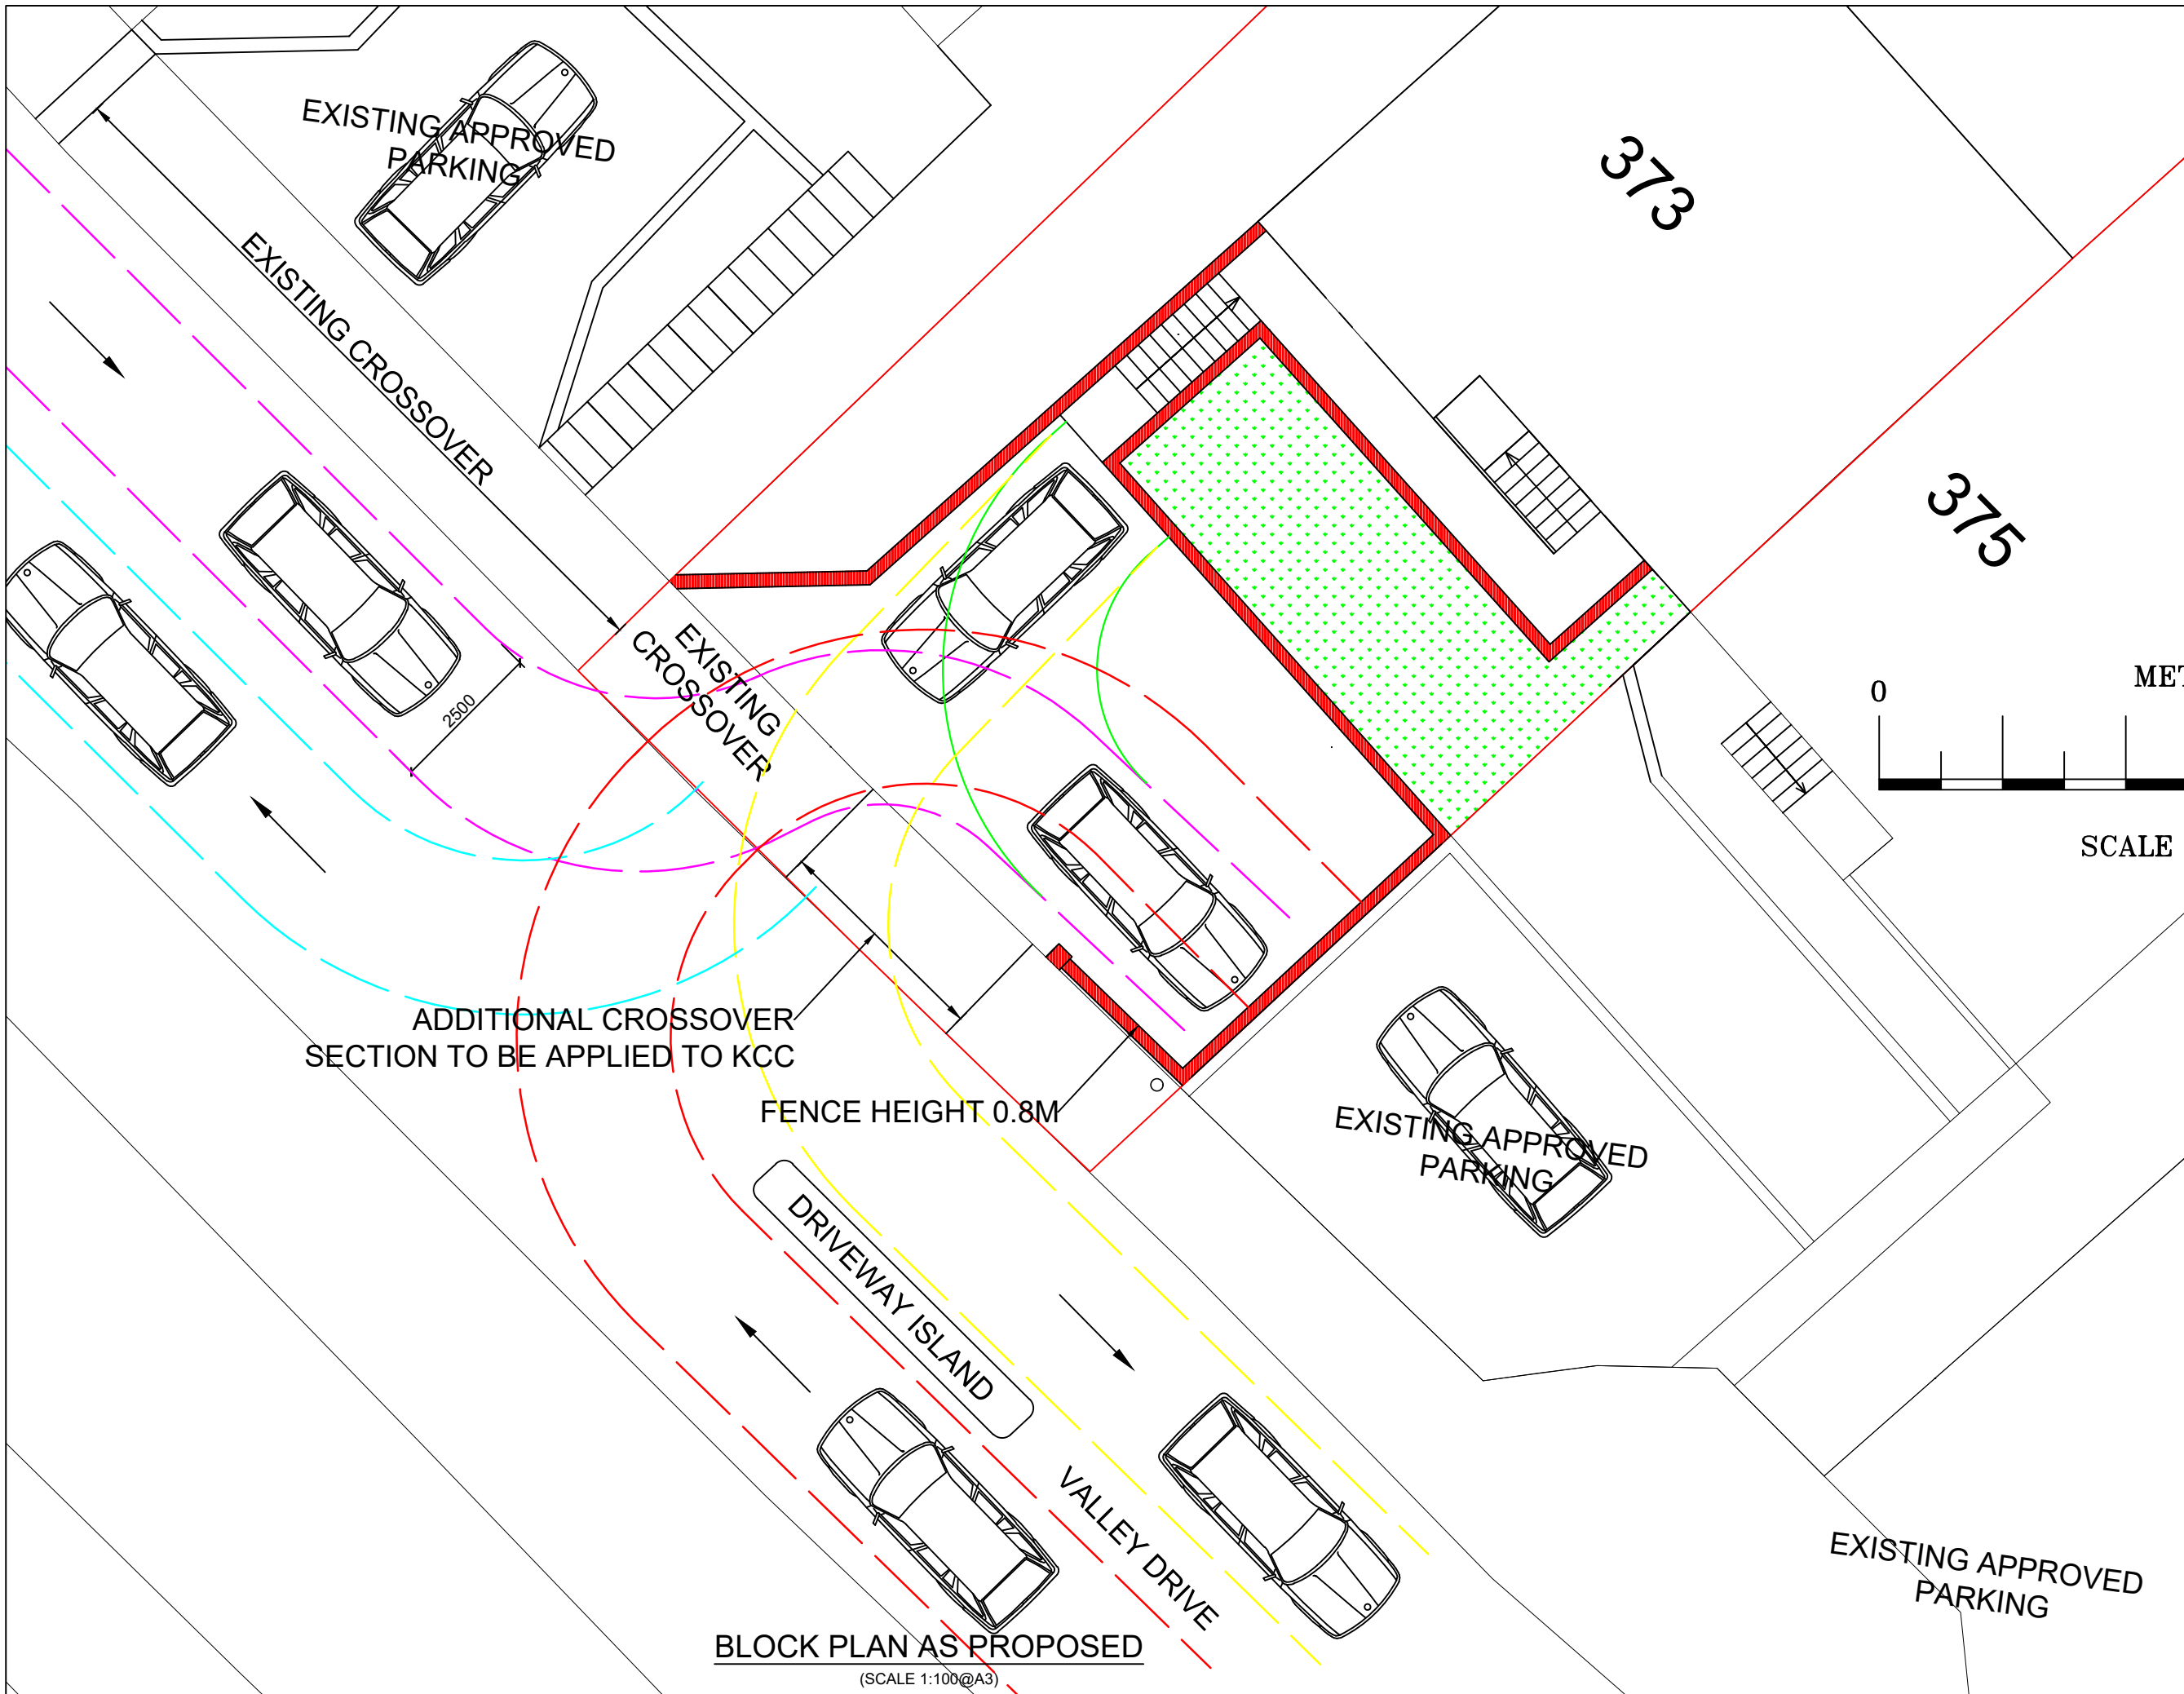


SCALE 1:100

|      |            |     |       |
|------|------------|-----|-------|
| REV: | AMENDMENT: | BY: | DATE: |
|------|------------|-----|-------|

TITLE:  
SITE LOCATION AND BLOCK PLANS SHOWING  
ACCESS TO NEW PARKING SPACE

SITE ADDRESS:  
373 VALLEY DRIVE, DA125TA

|               |                        |
|---------------|------------------------|
| JOB No. 20101 | CLIENT: TOMAS ZYMANTAS |
|---------------|------------------------|

|                    |                |        |
|--------------------|----------------|--------|
| SCALE: AS SHOWN@A3 | DWG SHEET: A08 | REV: A |
|--------------------|----------------|--------|

|              |                  |
|--------------|------------------|
| DRAWN BY: AR | DATE: 20/01/2021 |
|--------------|------------------|

|                  |                  |
|------------------|------------------|
| APPROVED BY: *** | DATE: **/**/**** |
|------------------|------------------|

ARCHITECTURE,  
PLANNING &  
ENGINEERING  
EMAIL: AR.DESIGN&CONSTRUCTION@GMAIL.COM  
Tel: 074 2955-9396



AR Design  
& Construction LTD