
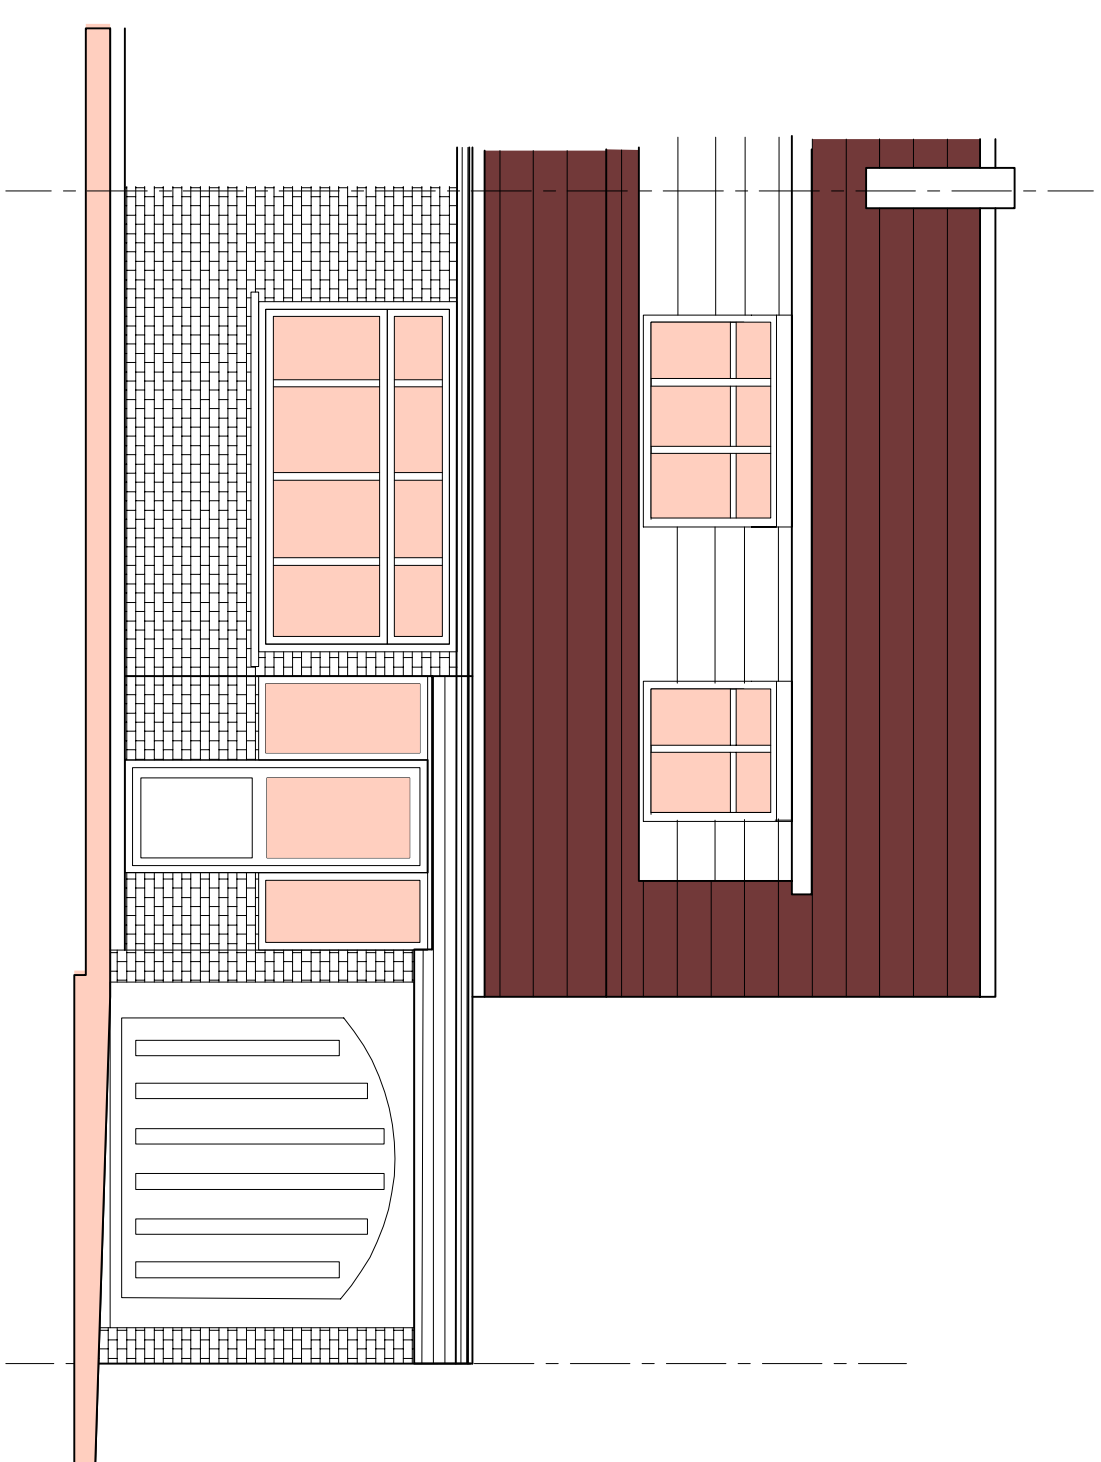
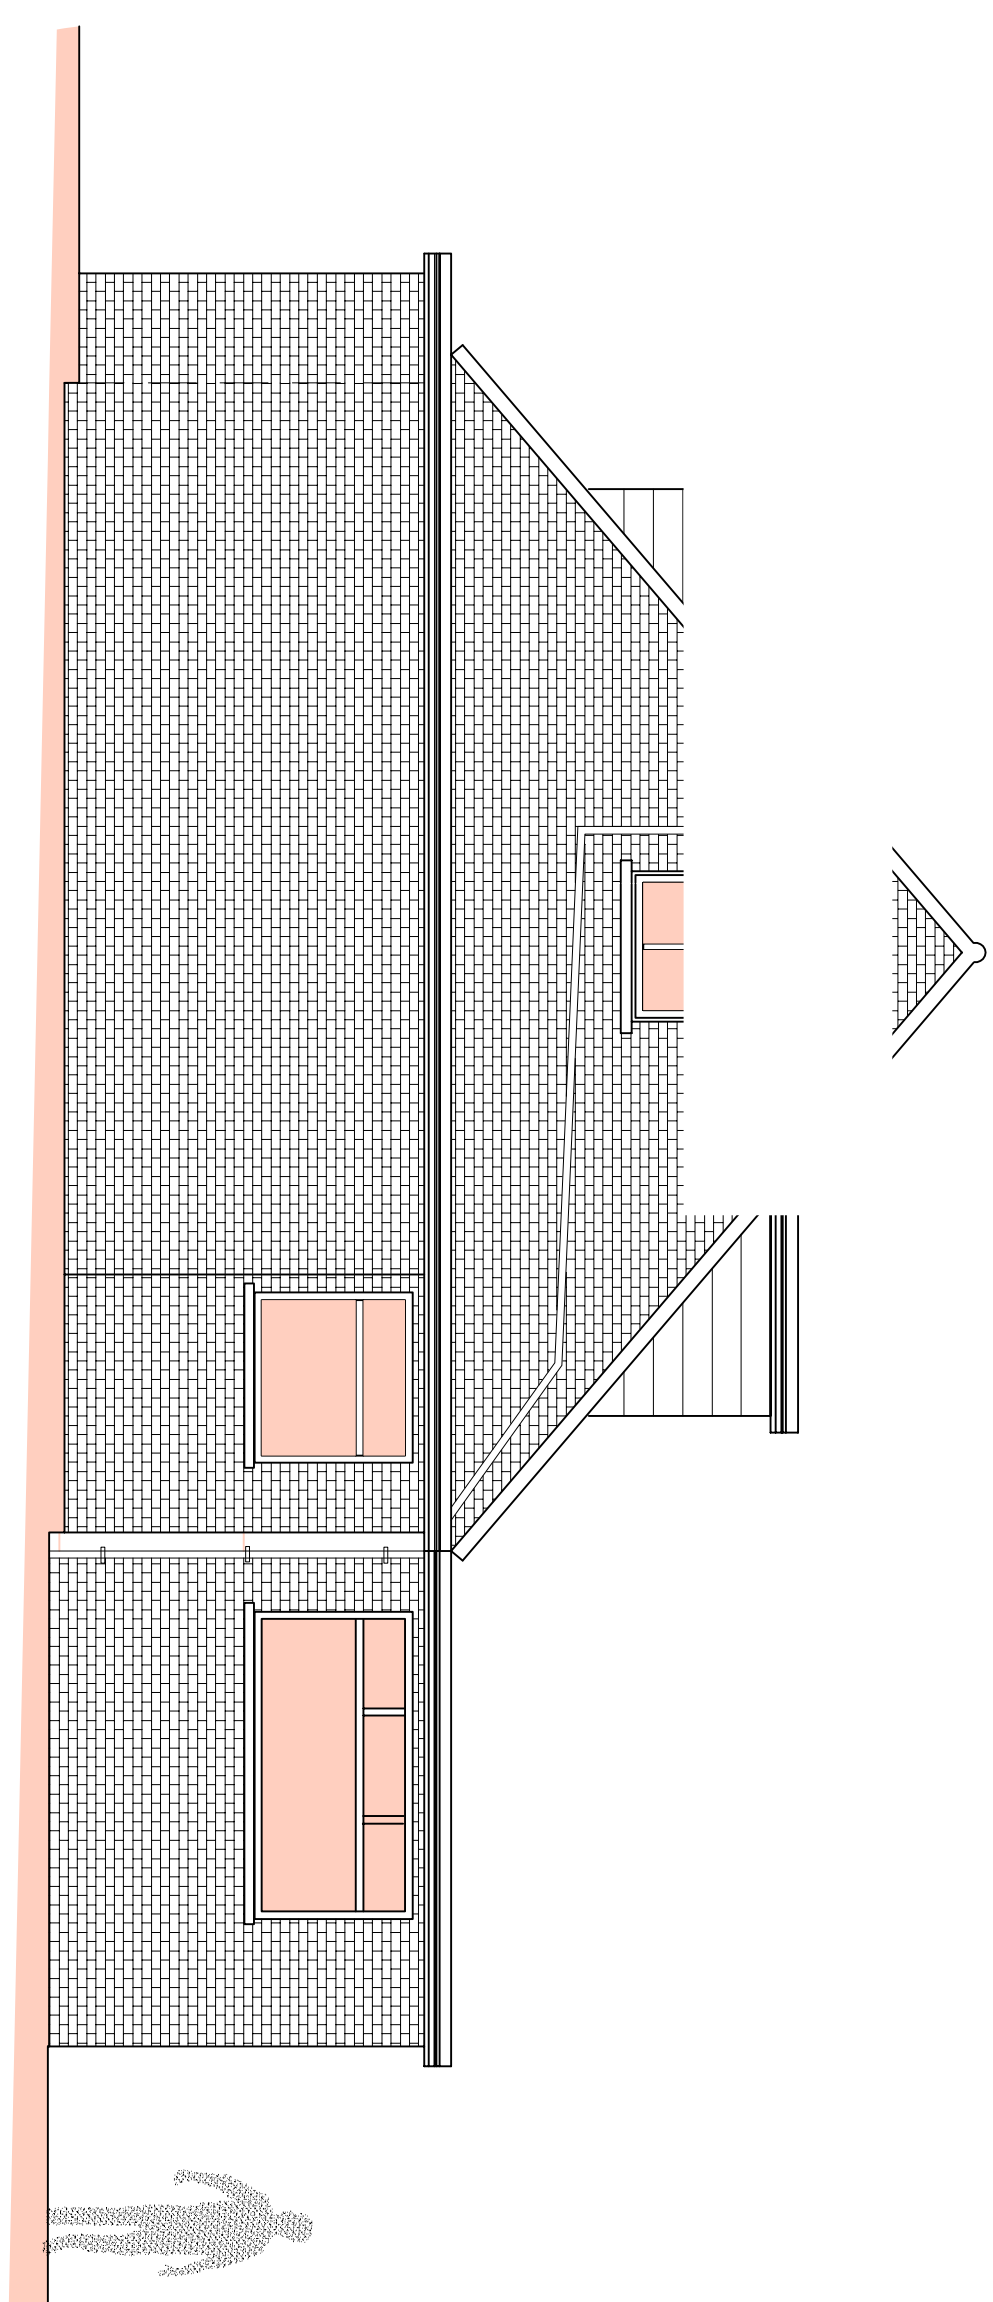


Pl	ISSUED TO PLANNING			
Rev				

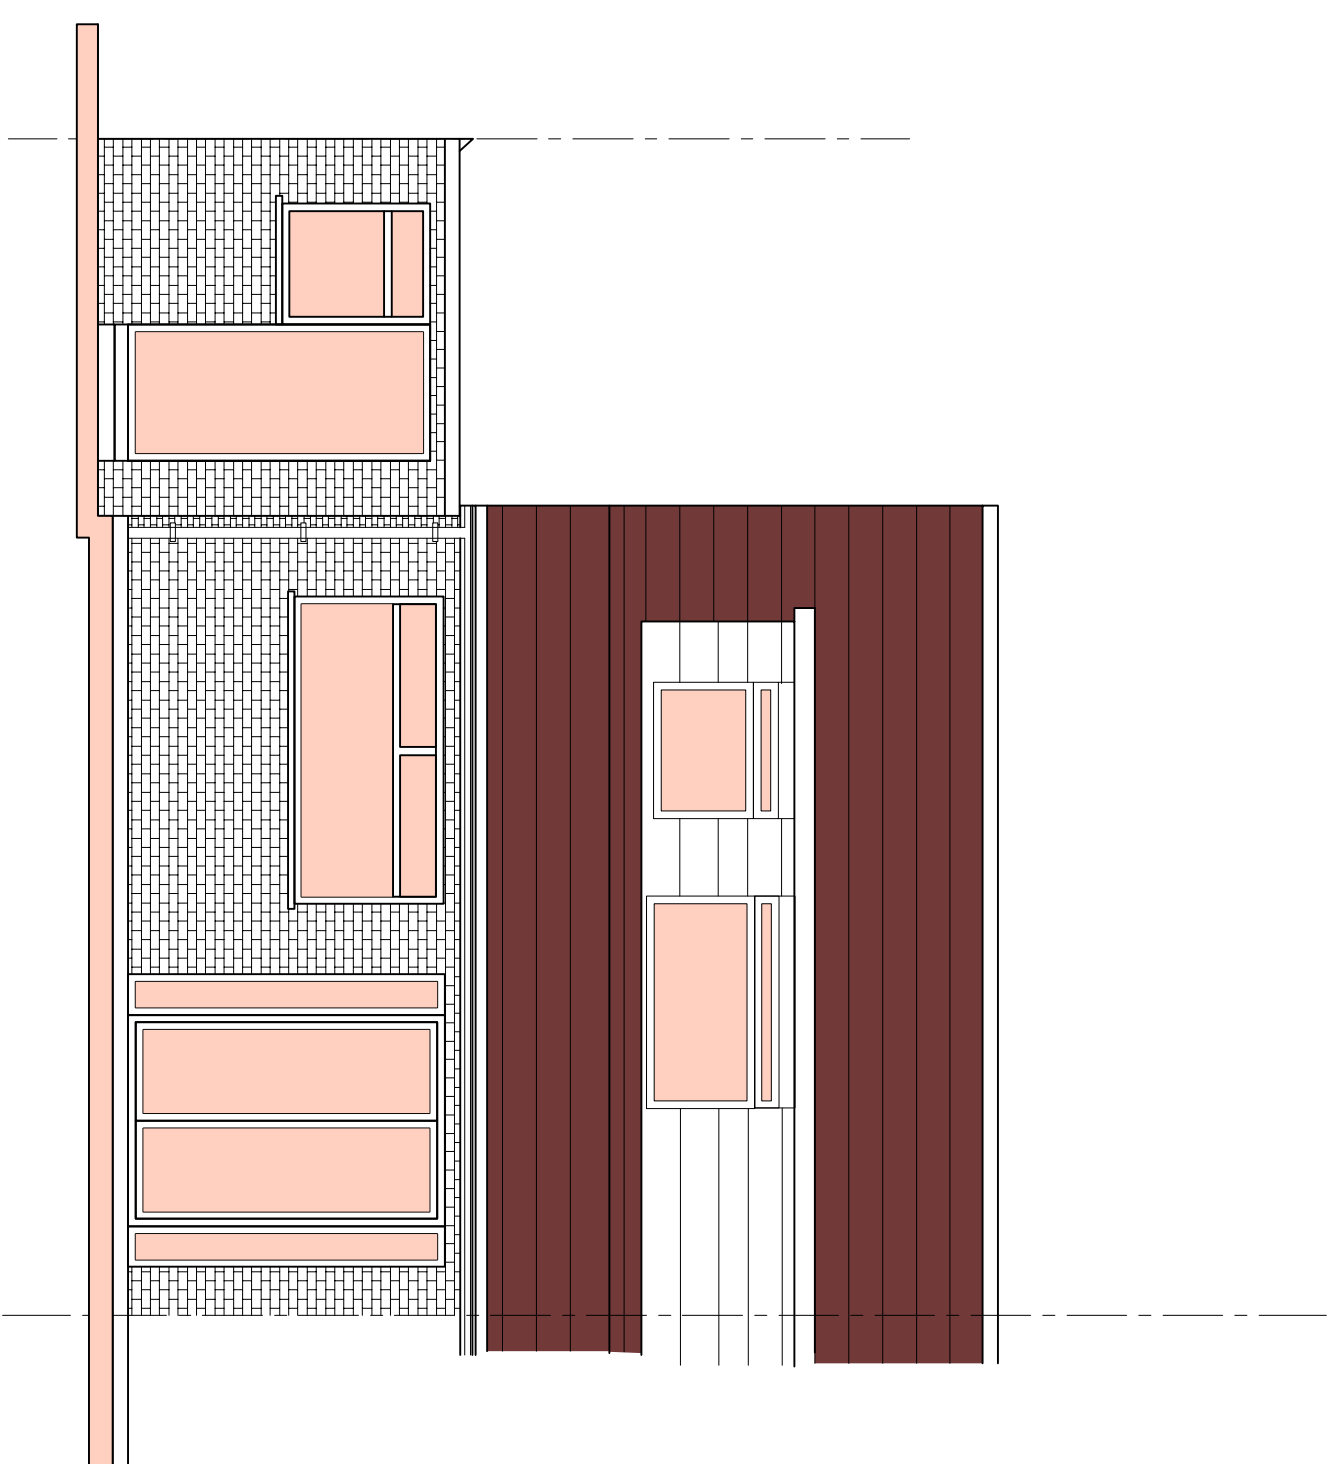

IMPERIAL

STRUCTURAL PLANNING

OFFICE 48, 95 MILLION ROAD
07940121222

Job Title

21 Fleet Road Northfleet
Gravesend DA11 8EF

Drawing Title

Existing Elevations

Scale	Date	Drawn by	Rev
1:50 @ A1	MAR ` 24		

Job No.

51-1000-989

Drawn by

S03

Rev

P1

Job No.

51-1000-989