
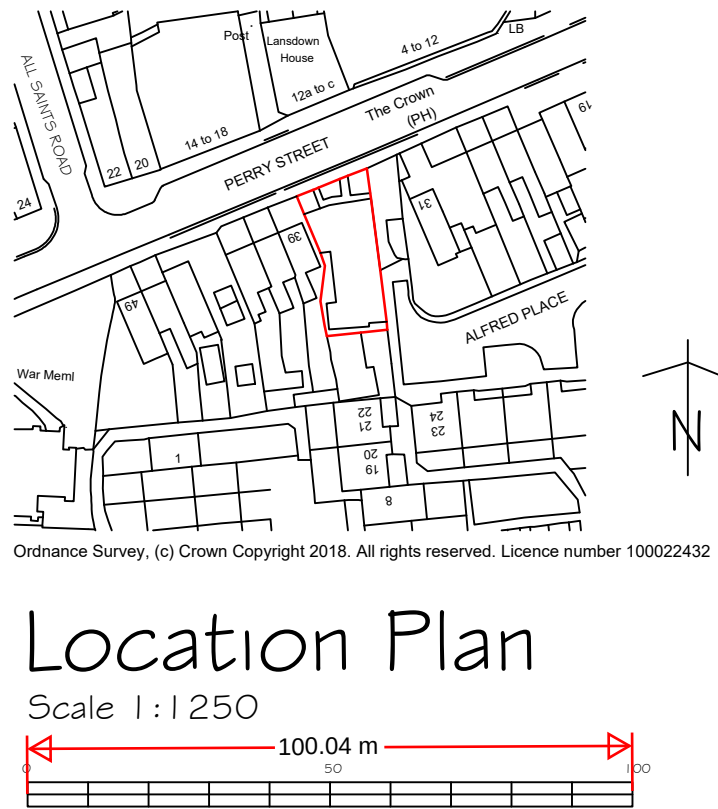
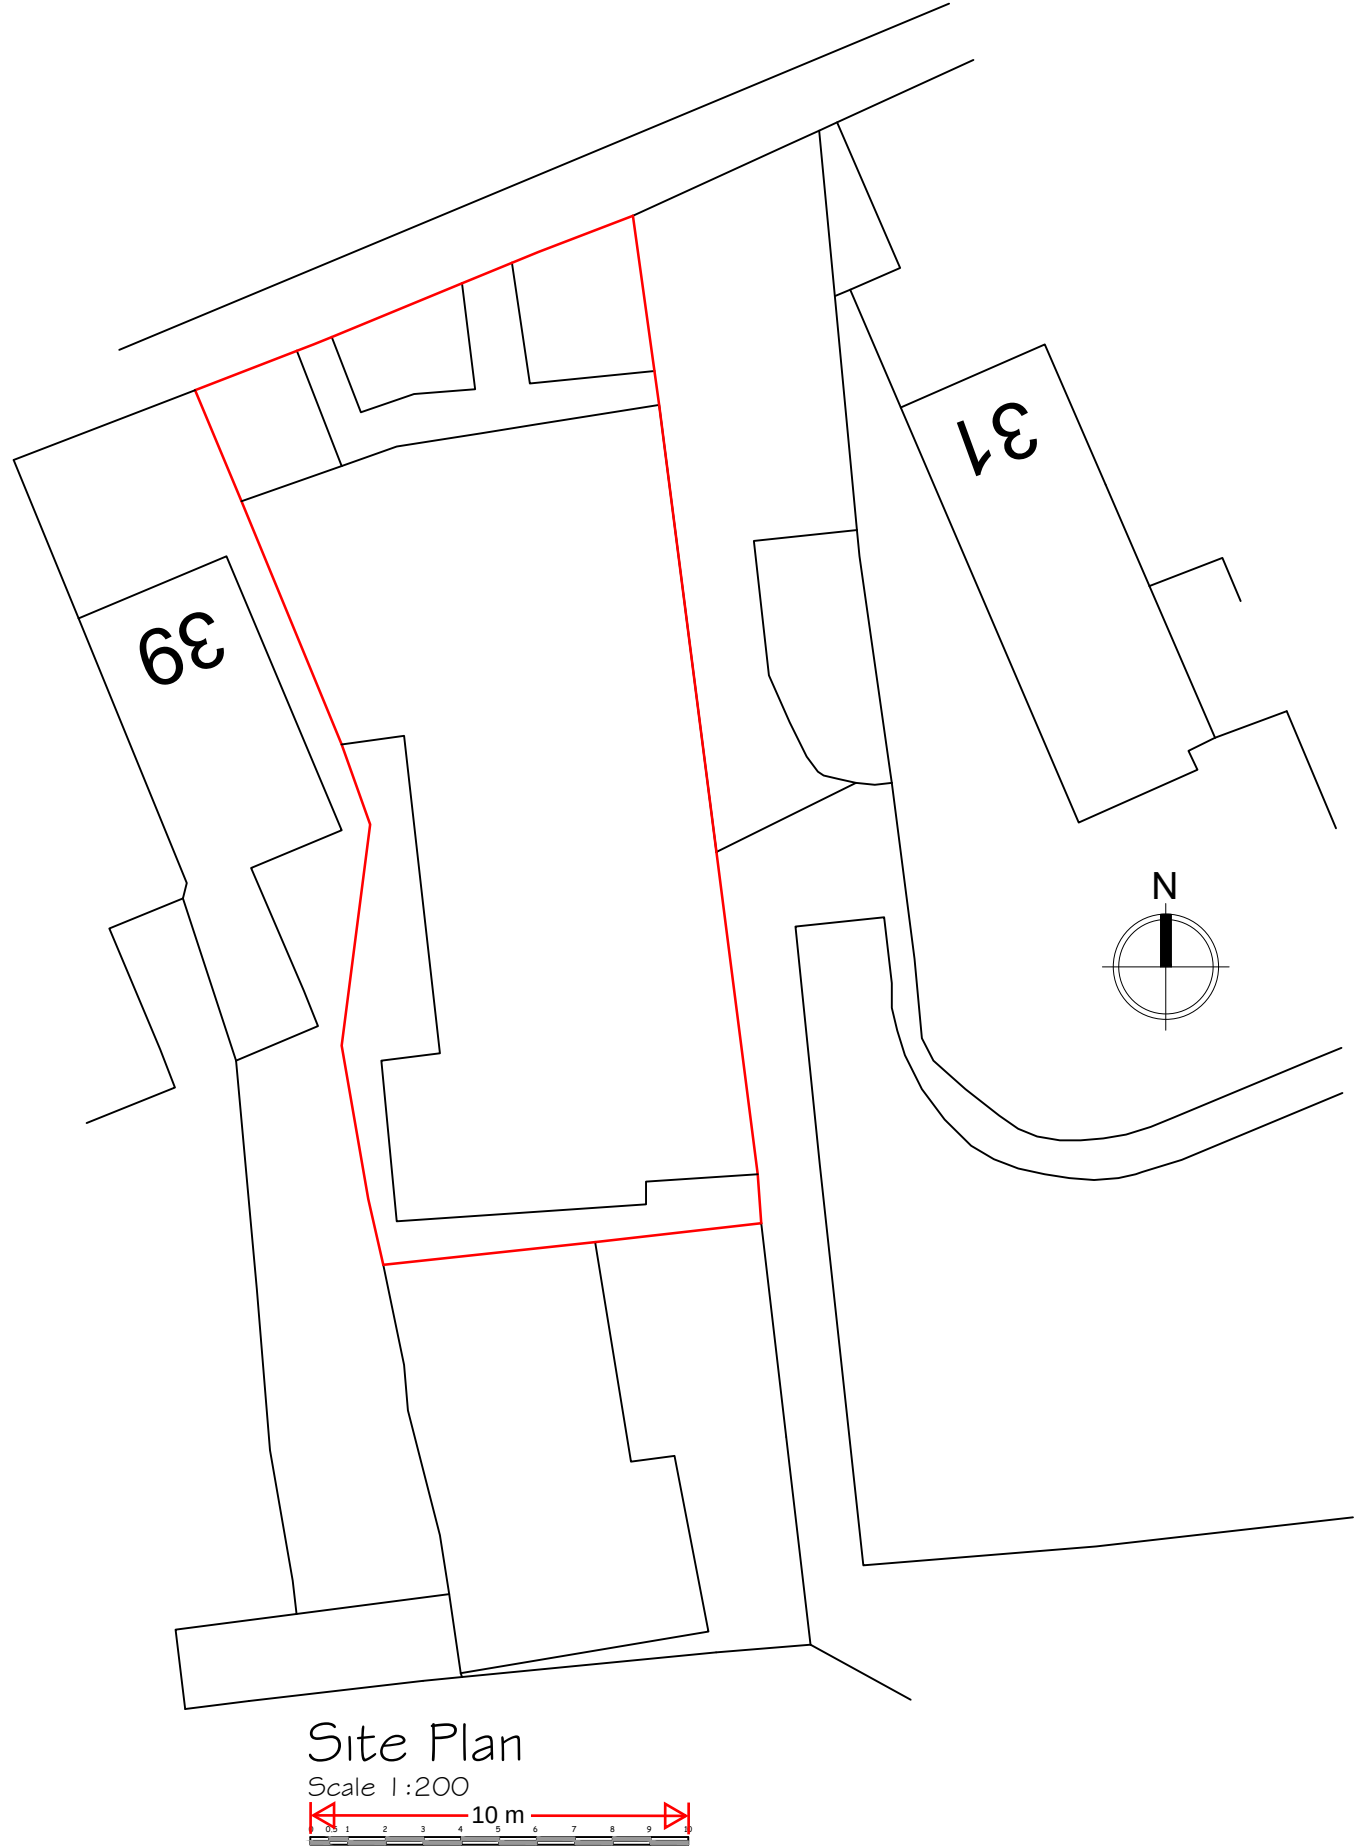
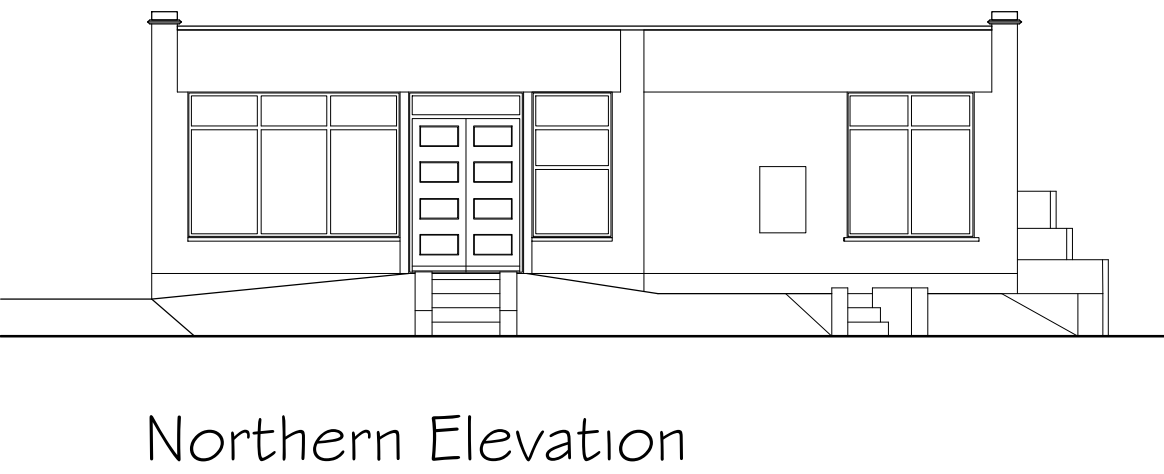
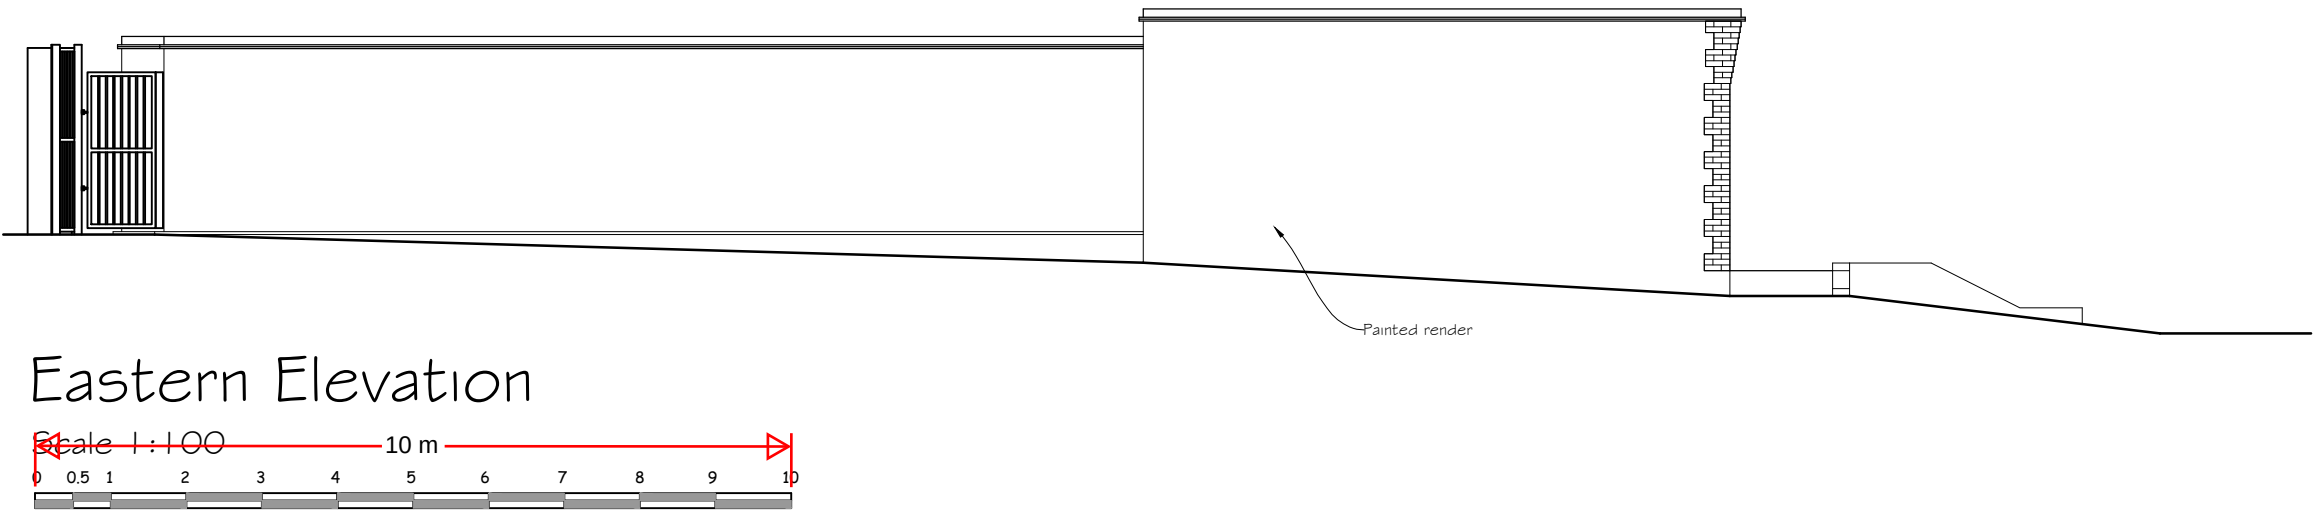
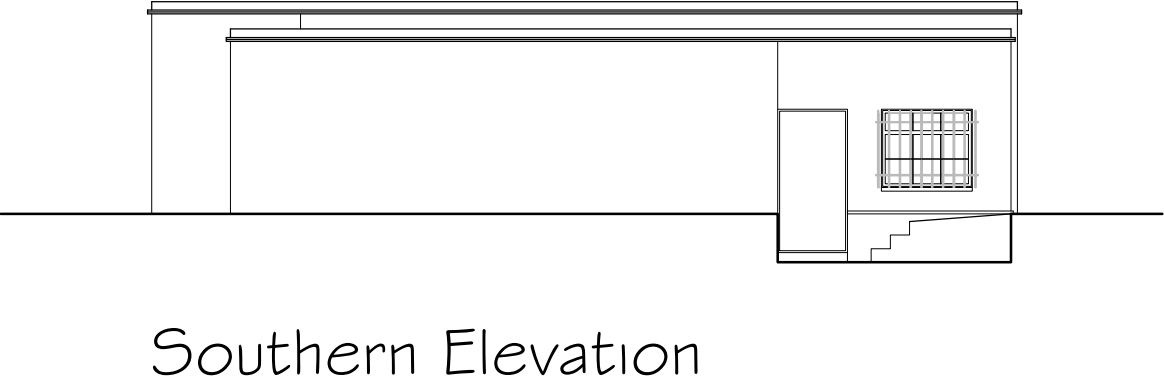
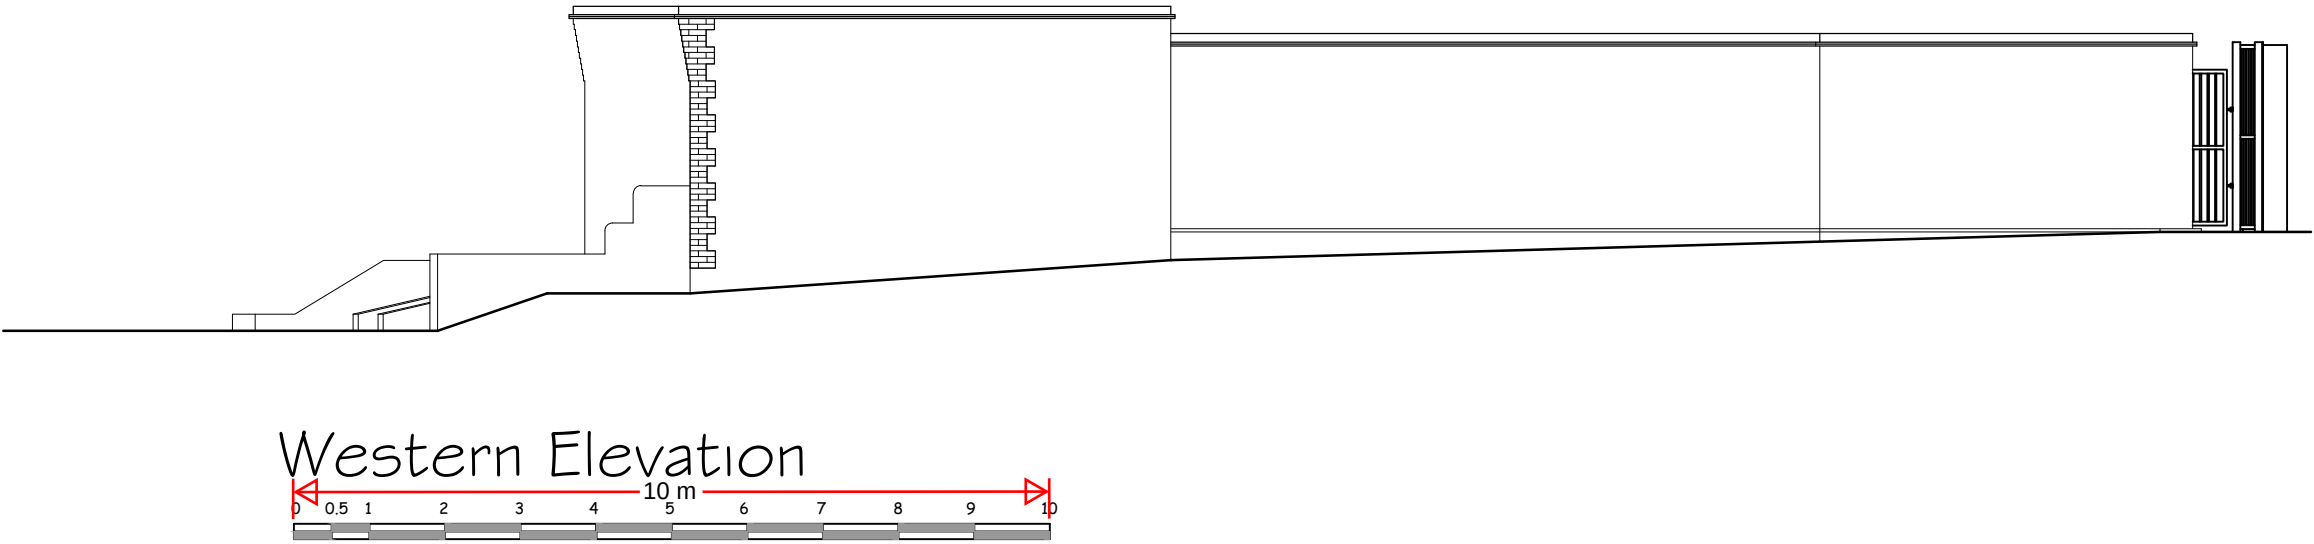


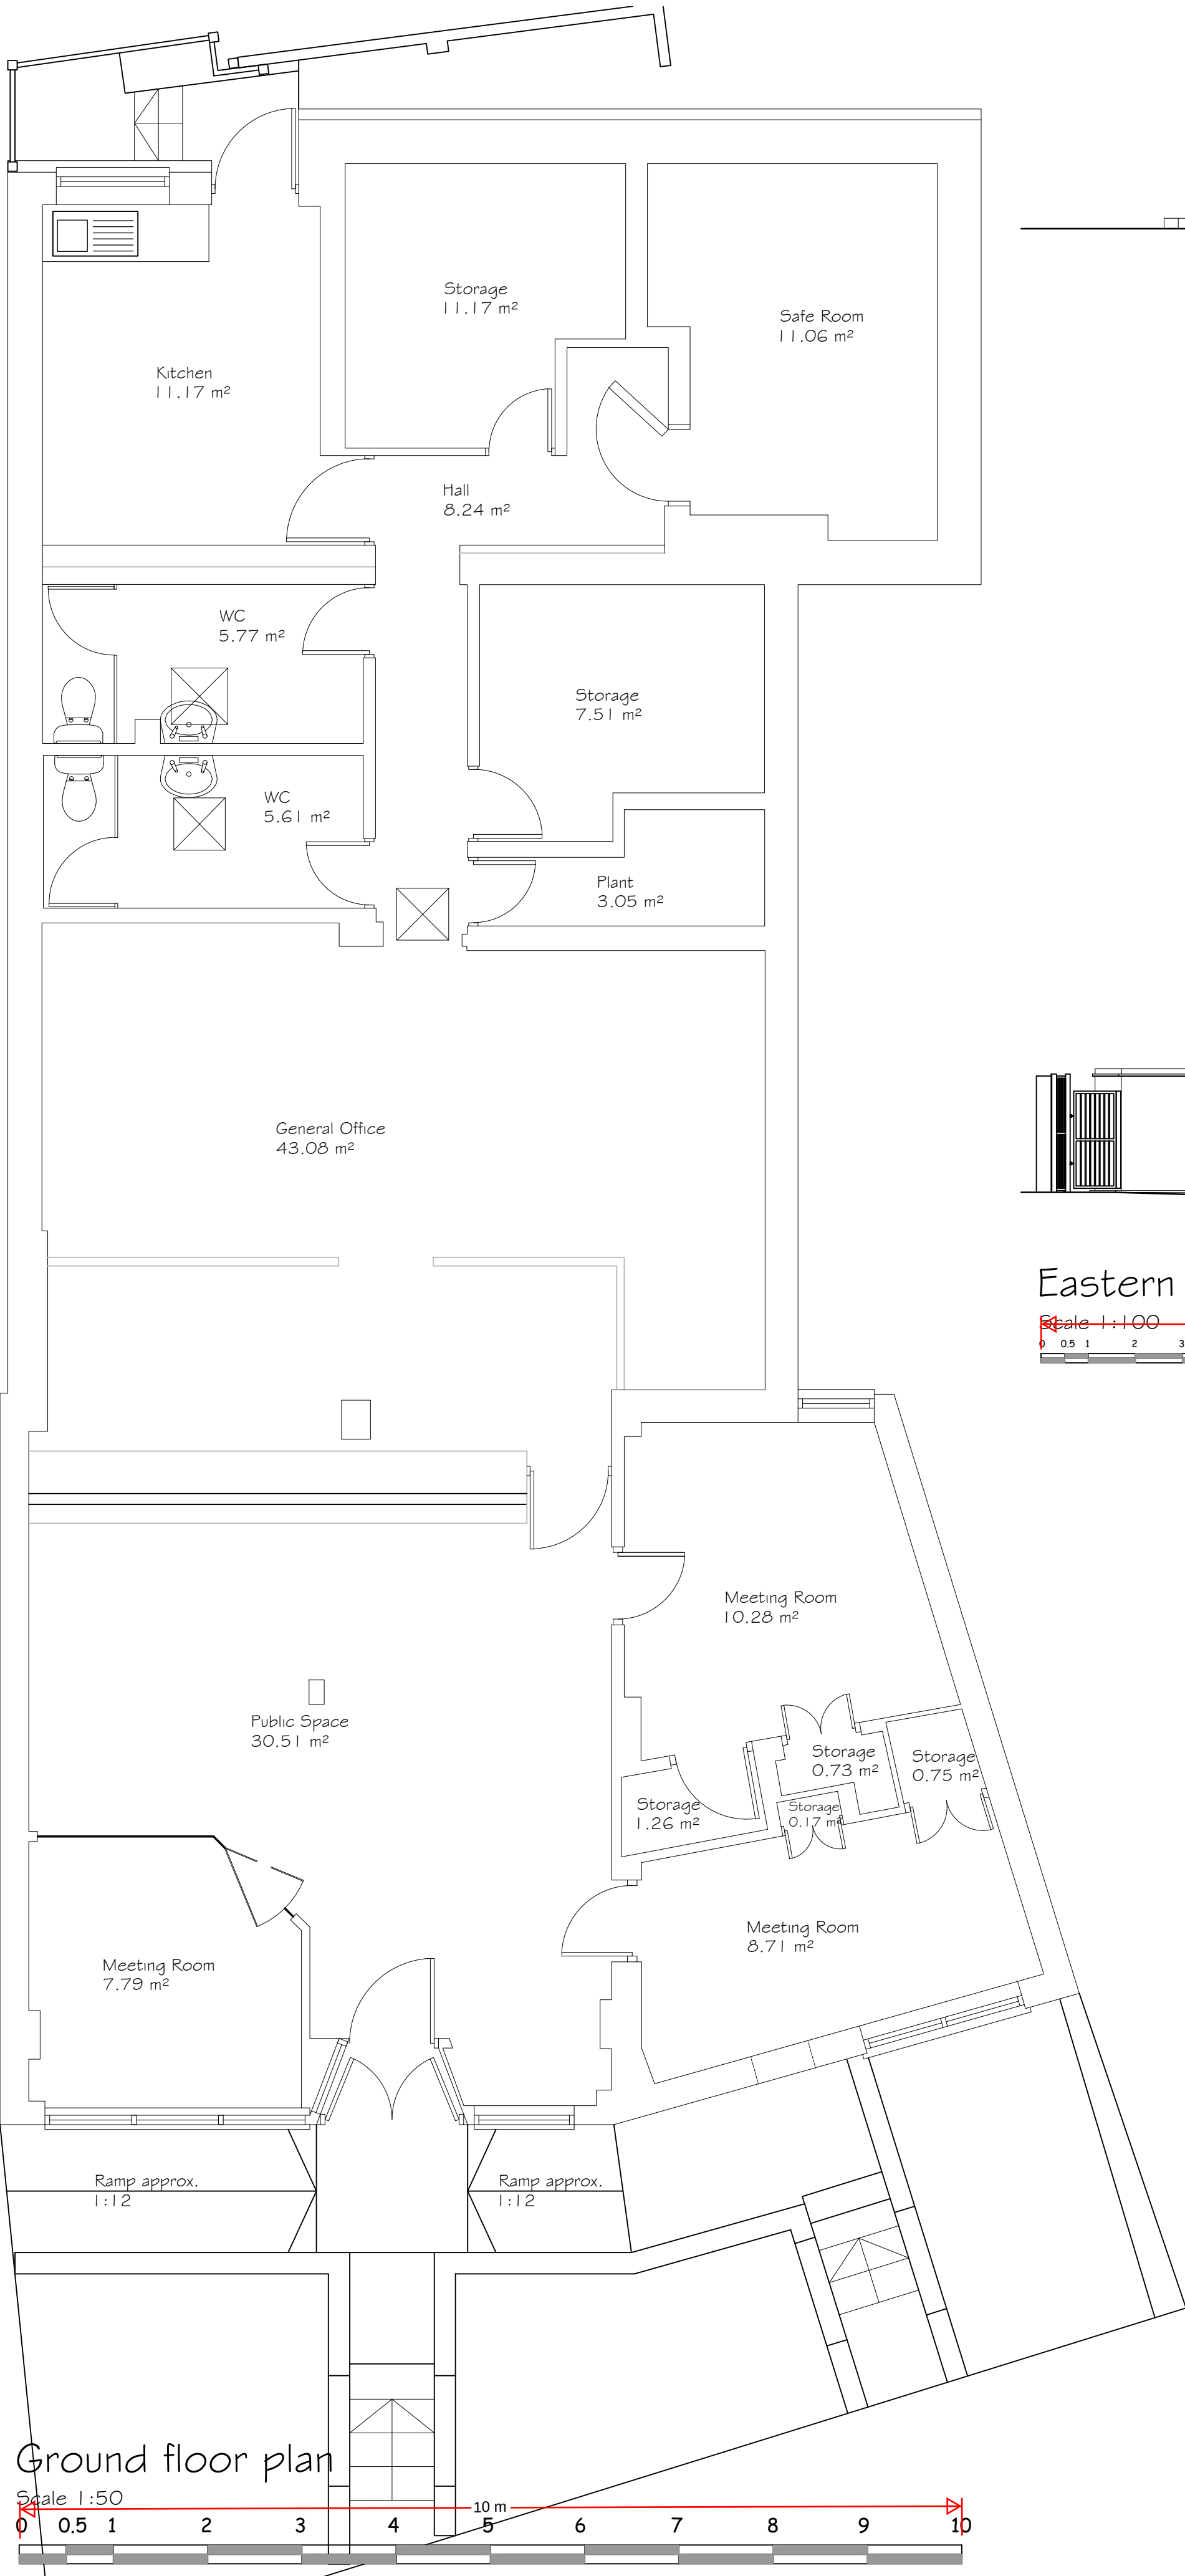

|   |                            |          |
|---|----------------------------|----------|
| <b>Synergy</b><br>Planning & Property Consultants Ltd<br>The Office<br>The Larches<br>Rochester<br>Kent ME3 7NQW |                            |          |
| Client   | Ambardeen Estates Ltd      |          |
| Address   | 35 Perry Street Northfleet |          |
| Drawing title   | Existing survey plan       |          |
| Scale   | 1:50/1:100/1:200           |          |
| Date   | February 2024              | Drawn by |
| Drawing No   | 24/434/01                  | A        |