



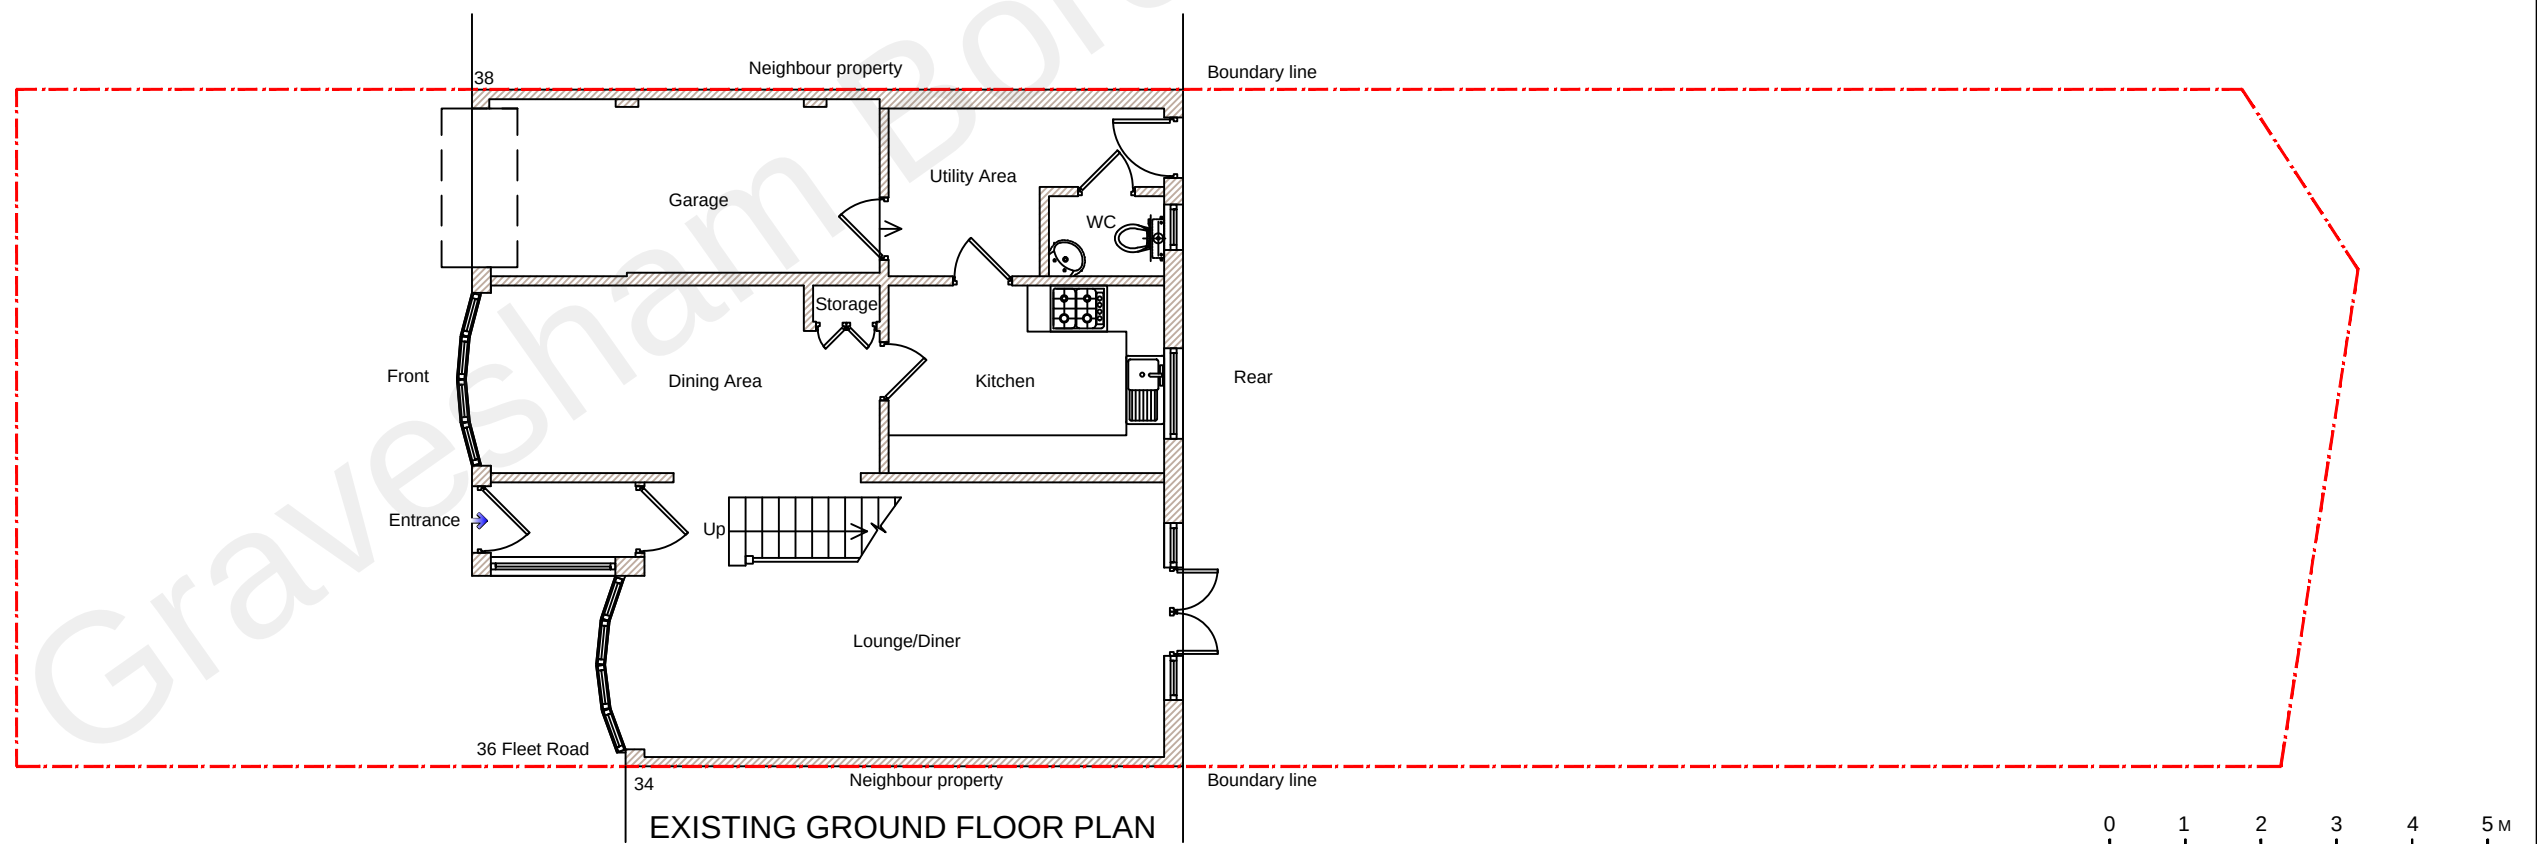

0 1 2 3 4 5 M
Meters @ 1:100 @ A3

Copyright all rights reserved.
The contents of this drawing can
not be copied without written
permission of the
DRAWNHOUSE LTD

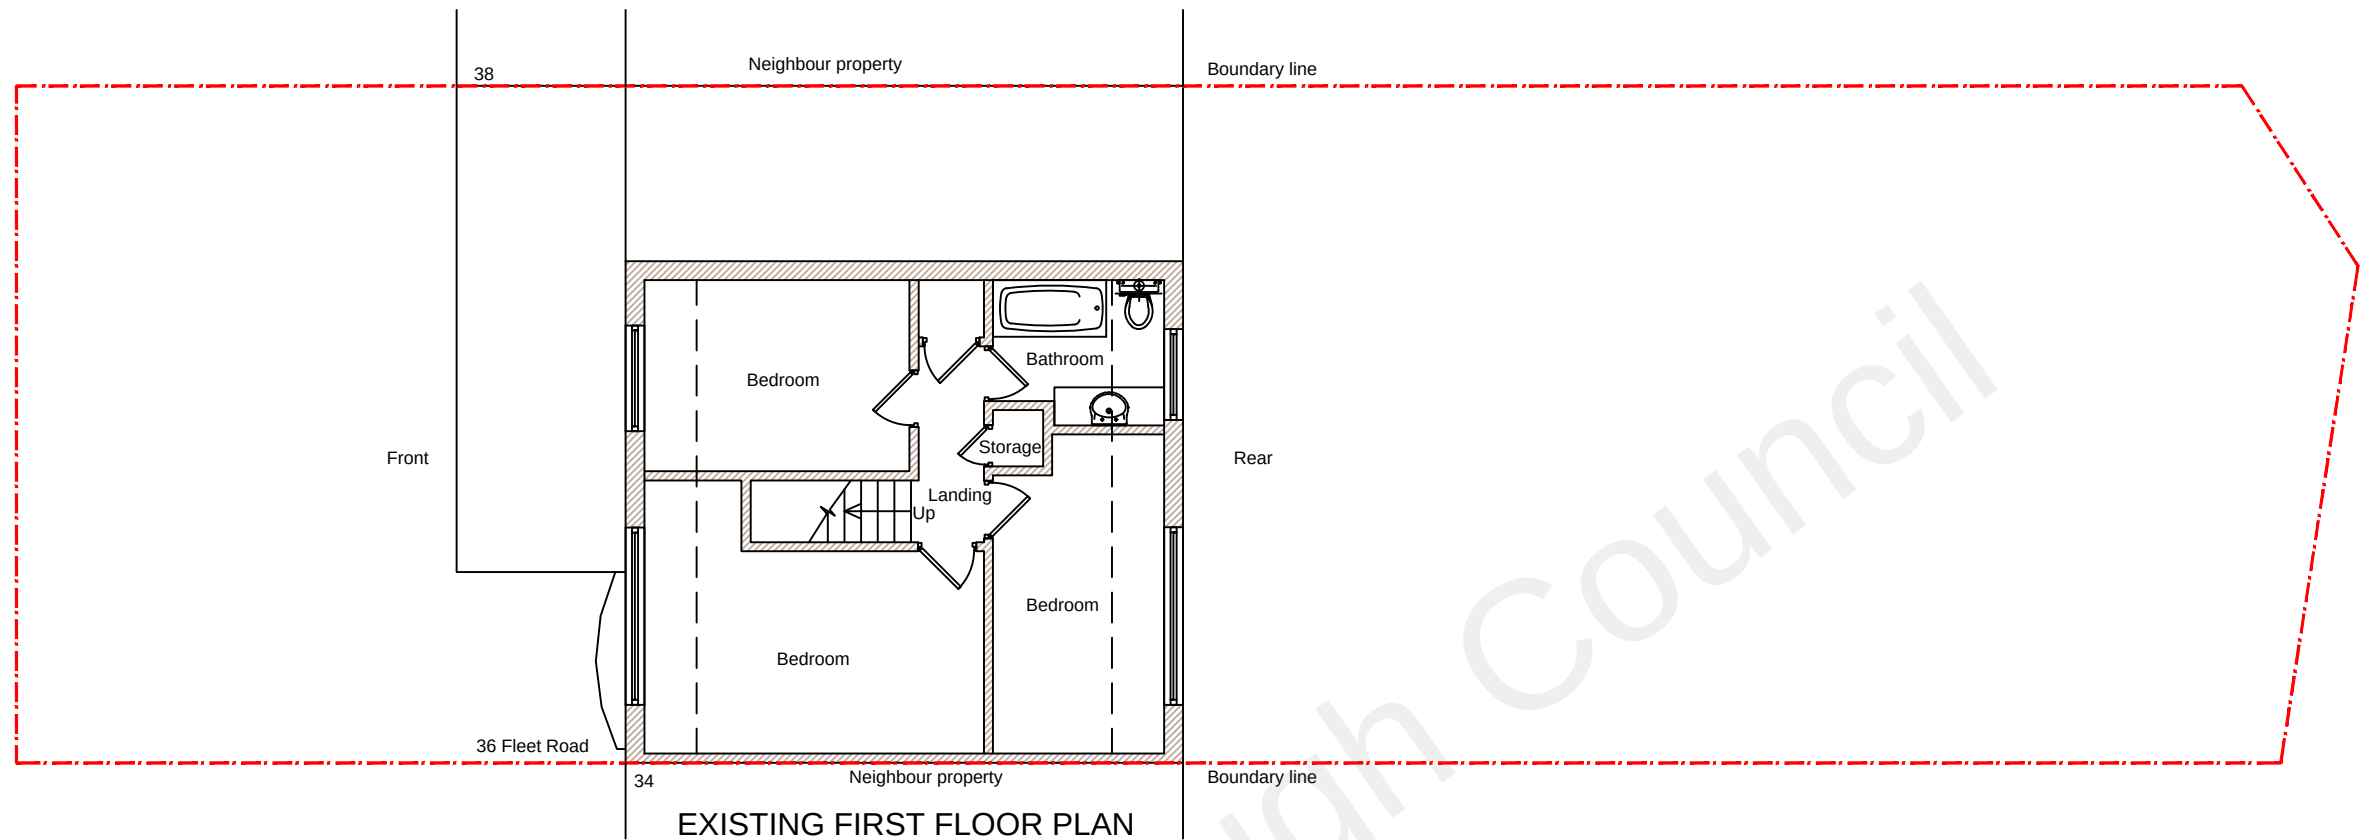

DrawnHouse LTD

Agent
E.mail: office@drawnhouse.co.uk
Mob: +447999329377

Key:
— existing
— proposed

Project name:
36 Fleet Road, Northfleet,
Gravesend, DA11 8EE

Title: EXISTING PLANS

Project number:

Drawn:

Revision:

8808

AN

Scale:

Drawing No:

Date:

A3 - 1:100

01

May 2022