


Copyright all rights reserved.
The contents of this drawing can
not be copied without written
permission of the
DRAWNHOUSE LTD

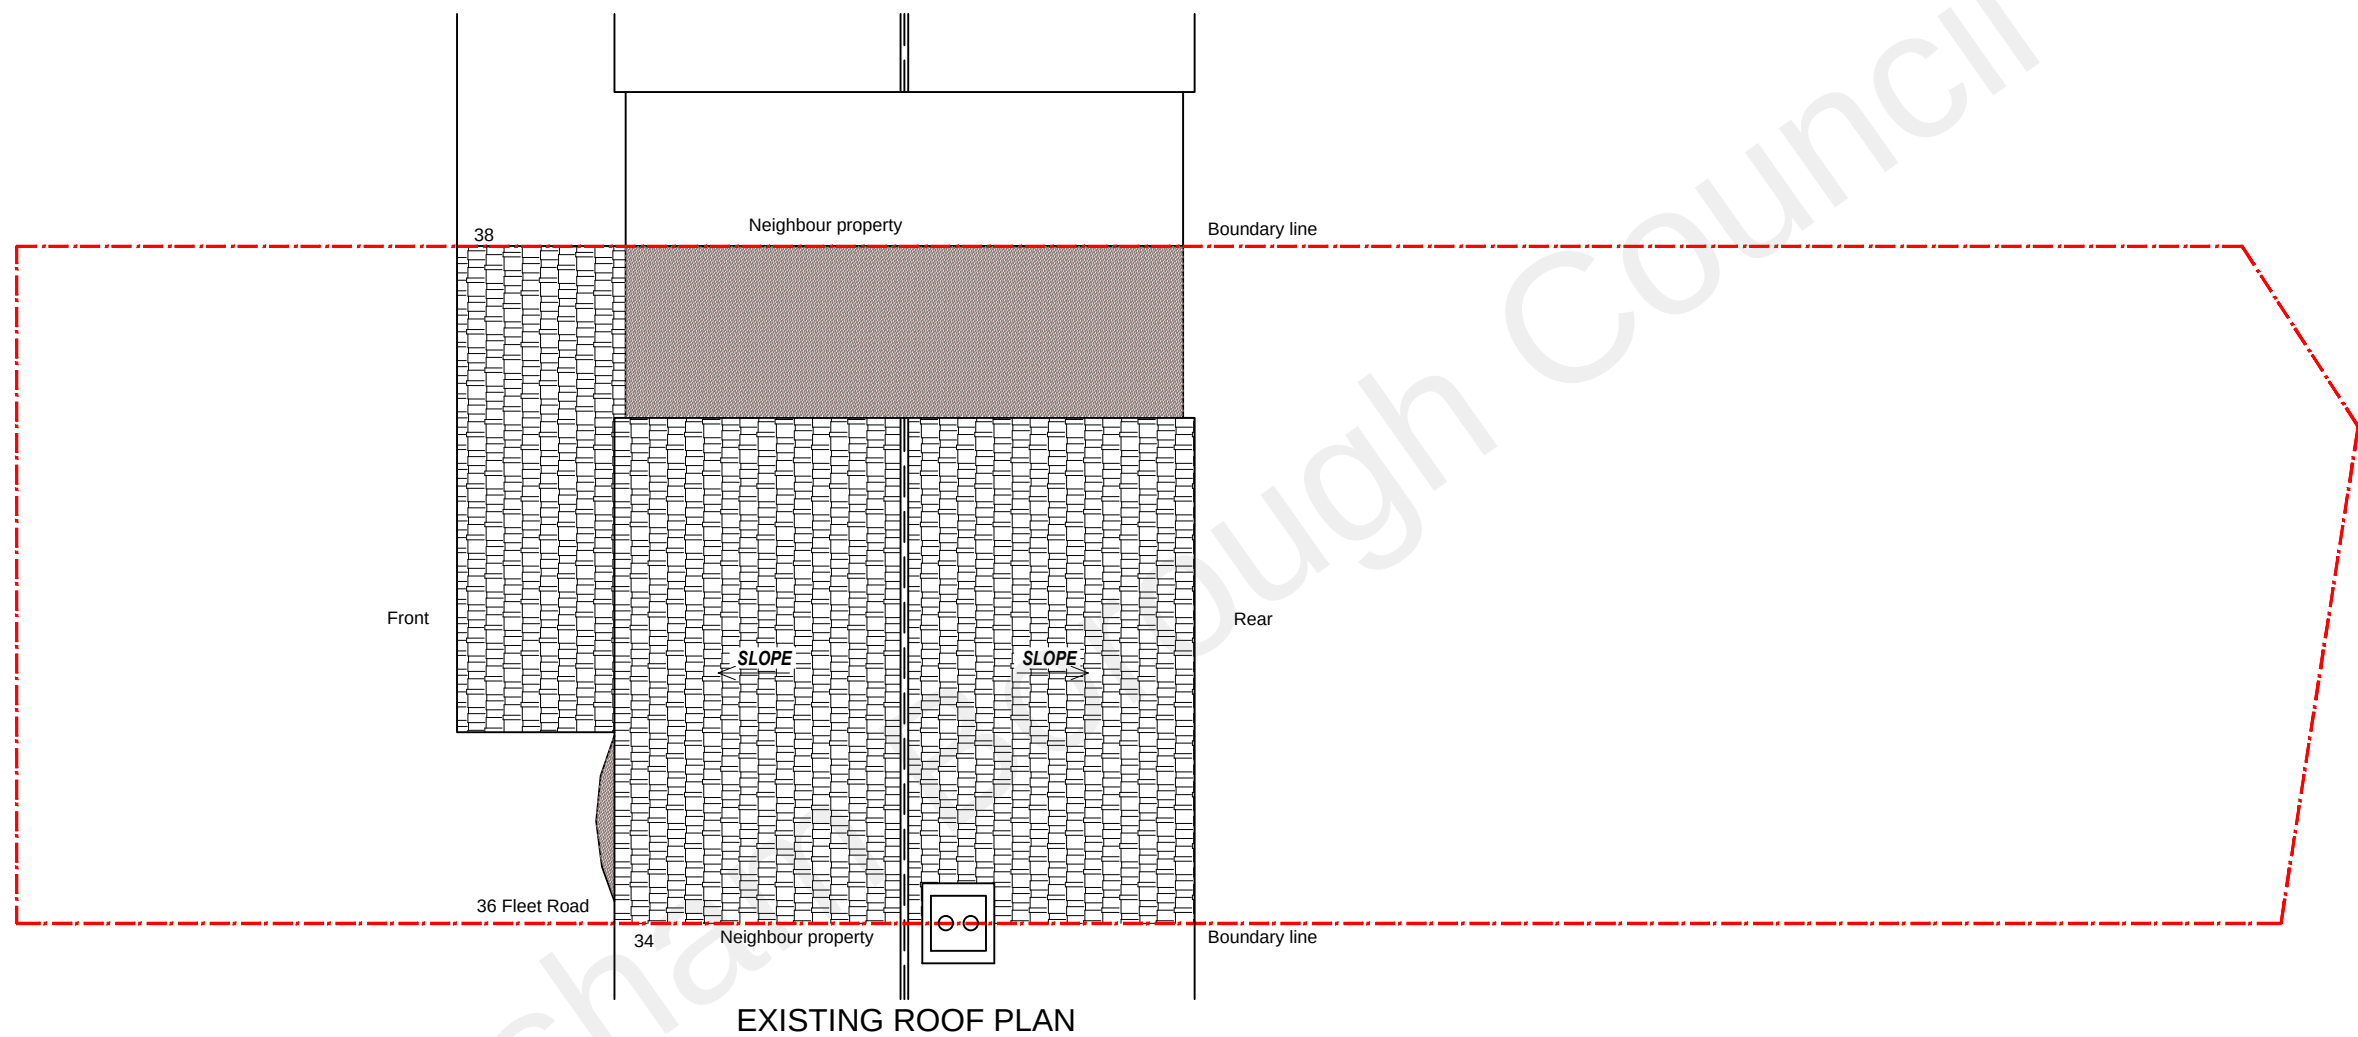

DrawnHouse LTD

Agent
E.mail: office@drawnhouse.co.uk
Mob: +447999329377

Key:
— - existing
— - proposed

Project name:
36 Fleet Road, Northfleet,
Gravesend, DA11 8EE
Title: EXISTING PLANS

Project number: 8808
Drawn: AN
Revision:
Scale: A3 - 1:100
Drawing No: 02
Date: May 2022