
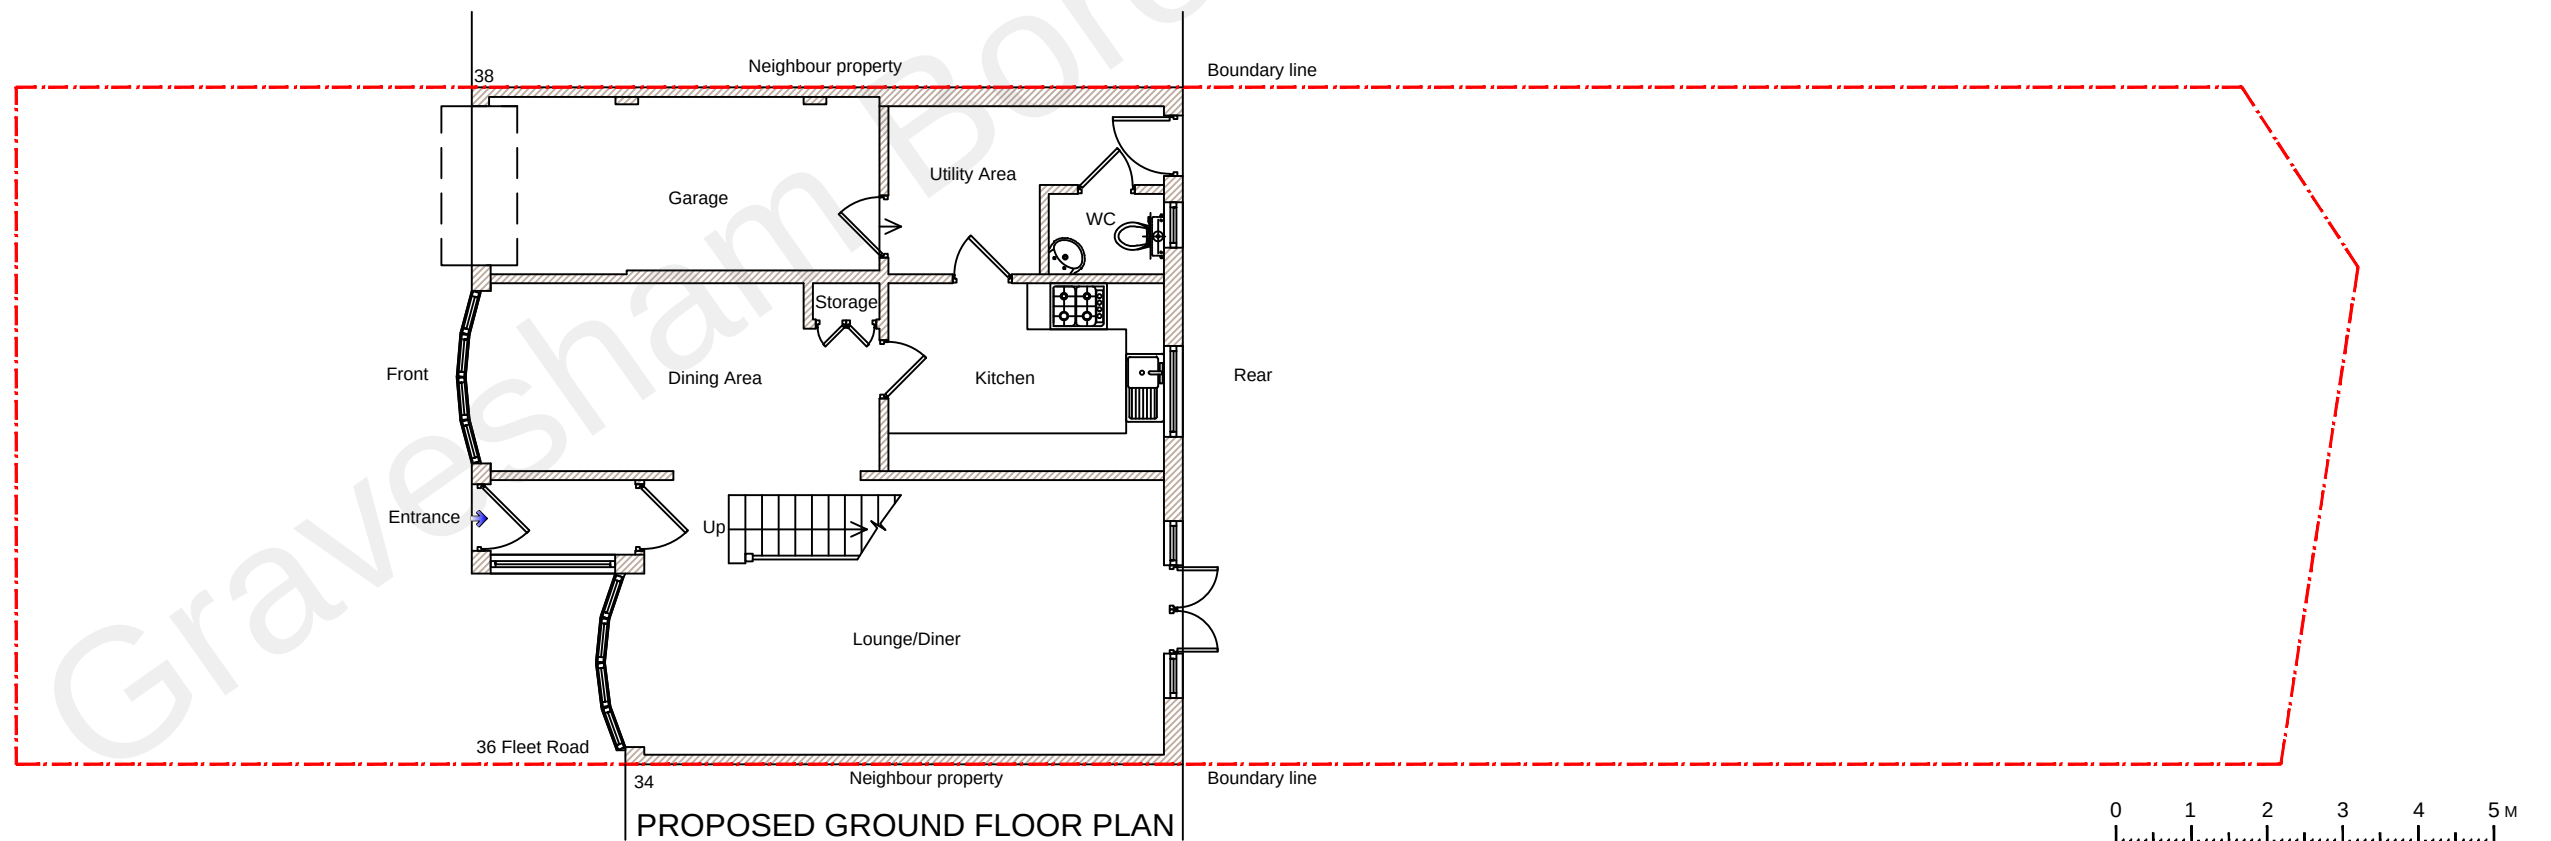


All proposed materials
to match existing

All proposed materials
to match existing

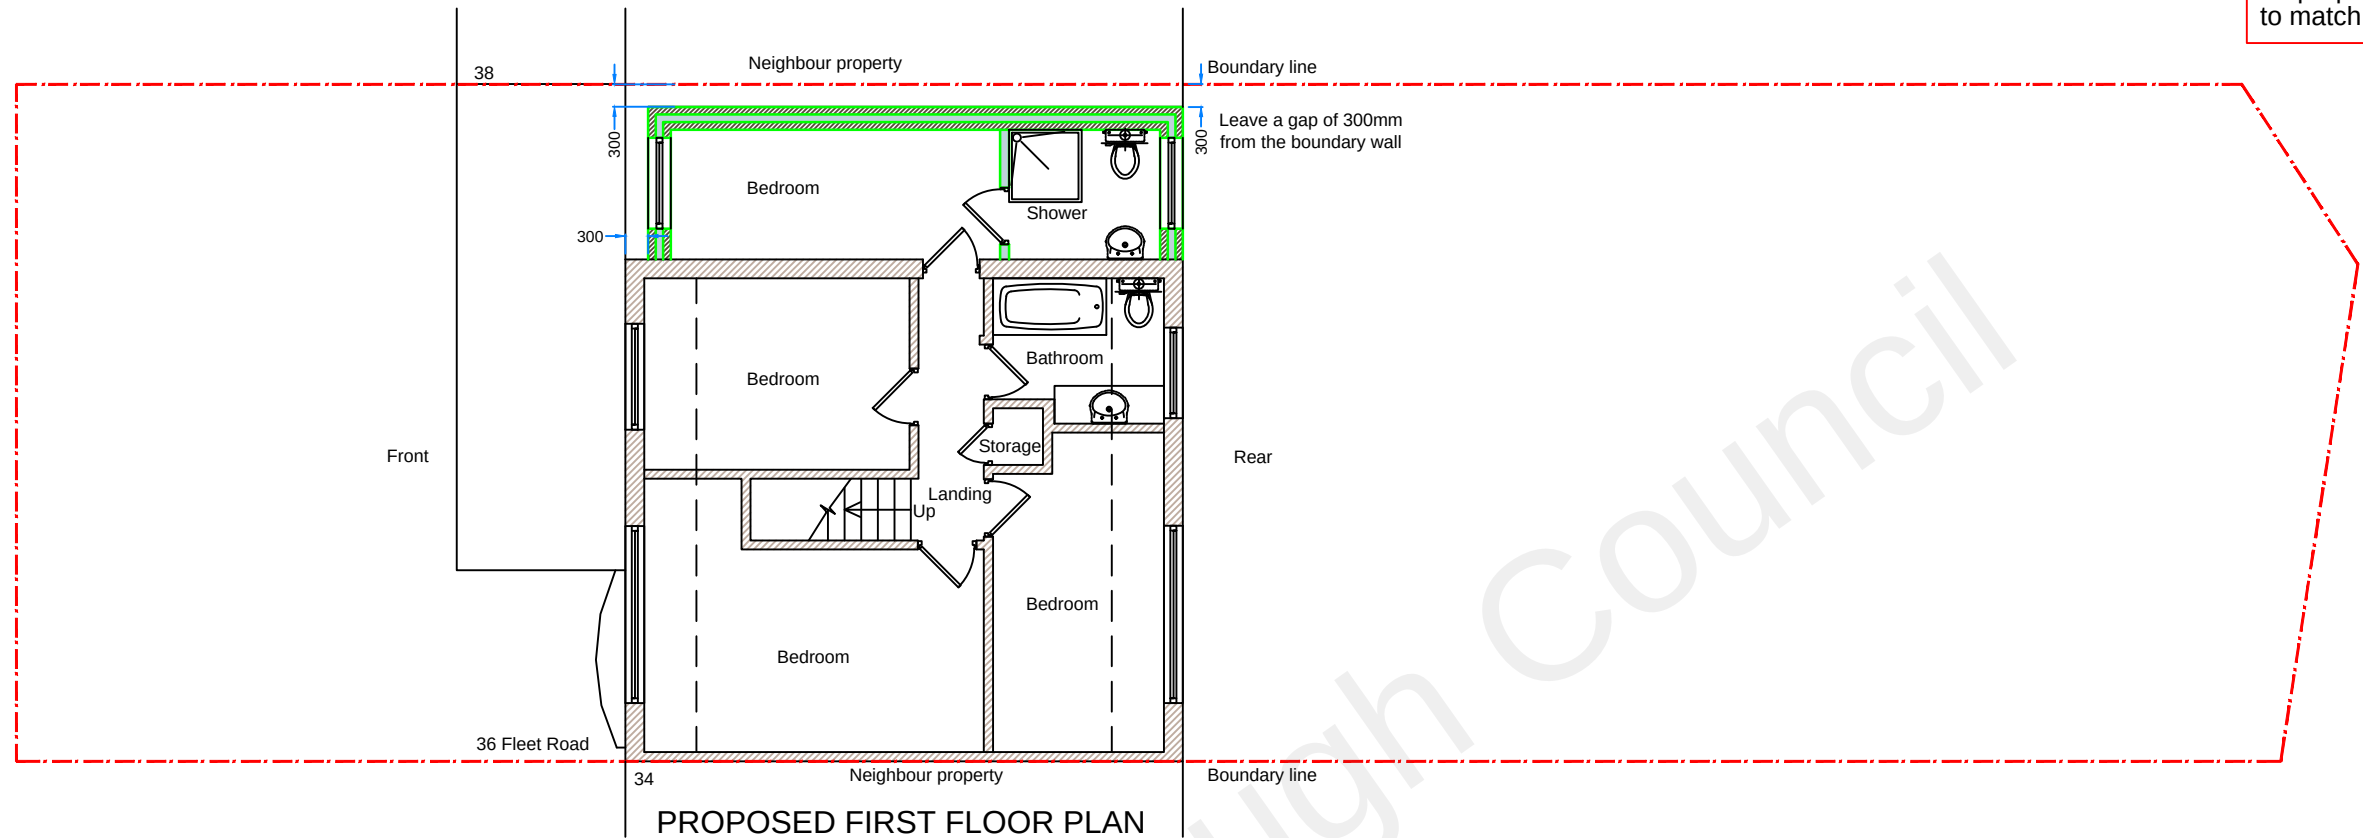

0 1 2 3 4 5 M
Meters @ 1:100 @ A3

Copyright all rights reserved.
The contents of this drawing can
not be copied without written
permission of the
DRAWNHOUSE LTD



DrawnHouse LTD

Agent
E.mail: office@drawnhouse.co.uk
Mob: +447999329377

Key:
— - existing
— - proposed

Project name:
36 Fleet Road, Northfleet,
Gravesend, DA11 8EE
Title: PROPOSED PLANS

Project number:
8808
Drawn:
AN
Revision:

Scale:
A3 - 1:100
Drawing No:
04
Date:
May 2022