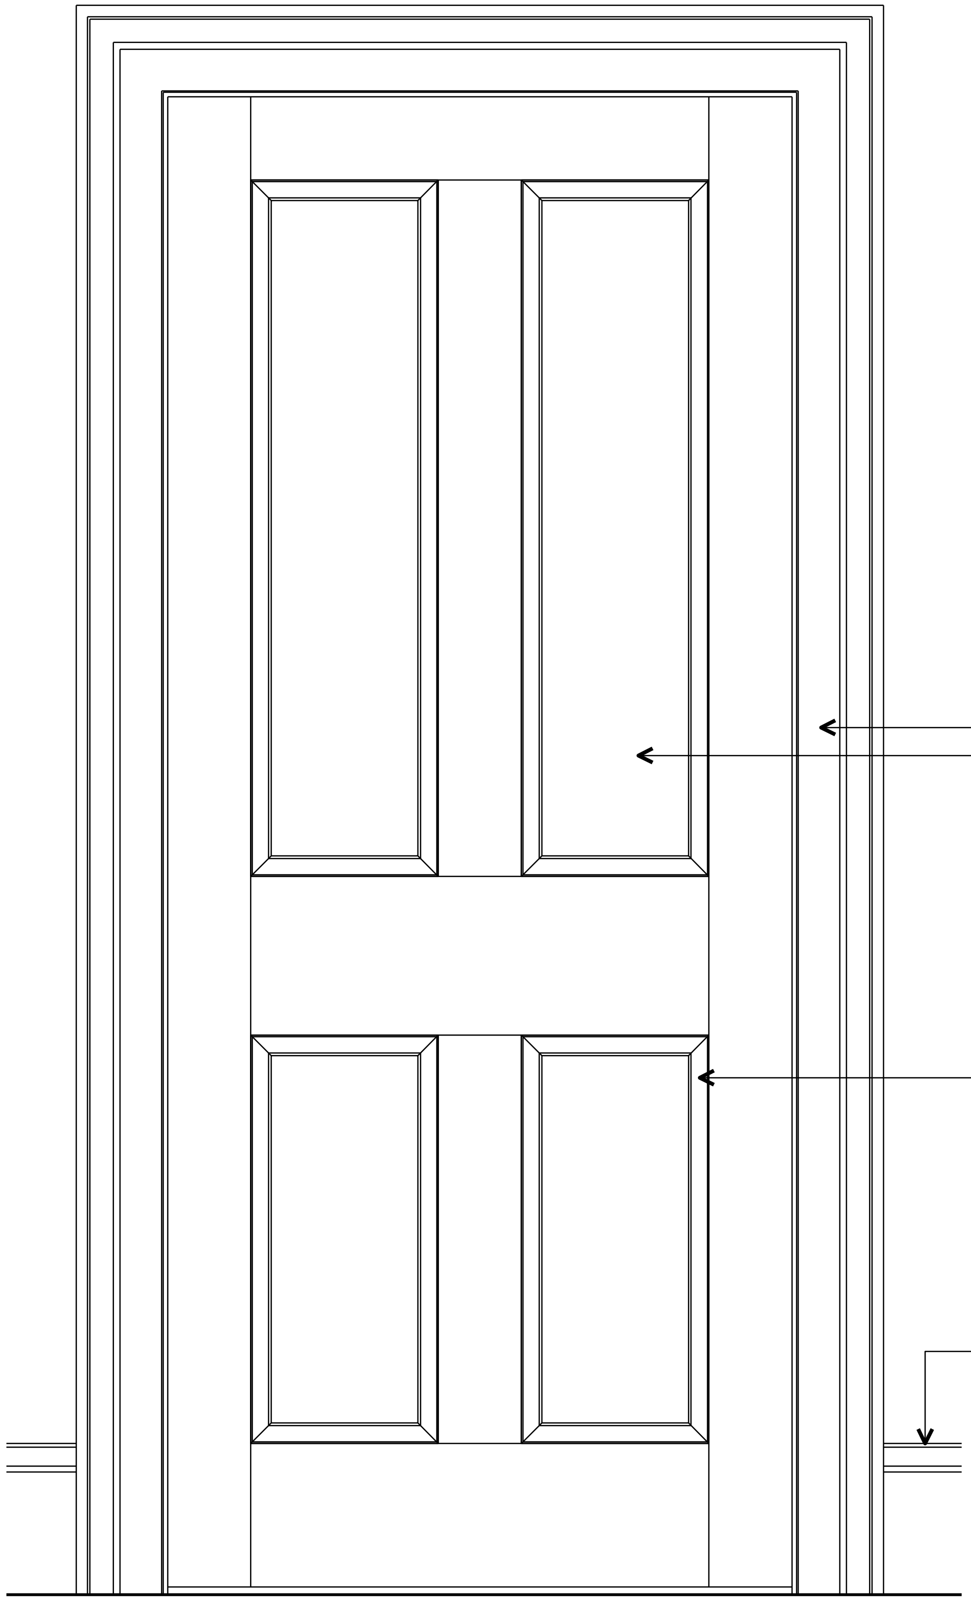

DOOR ELEVATION
1 : 10 @ A3

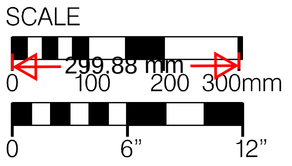

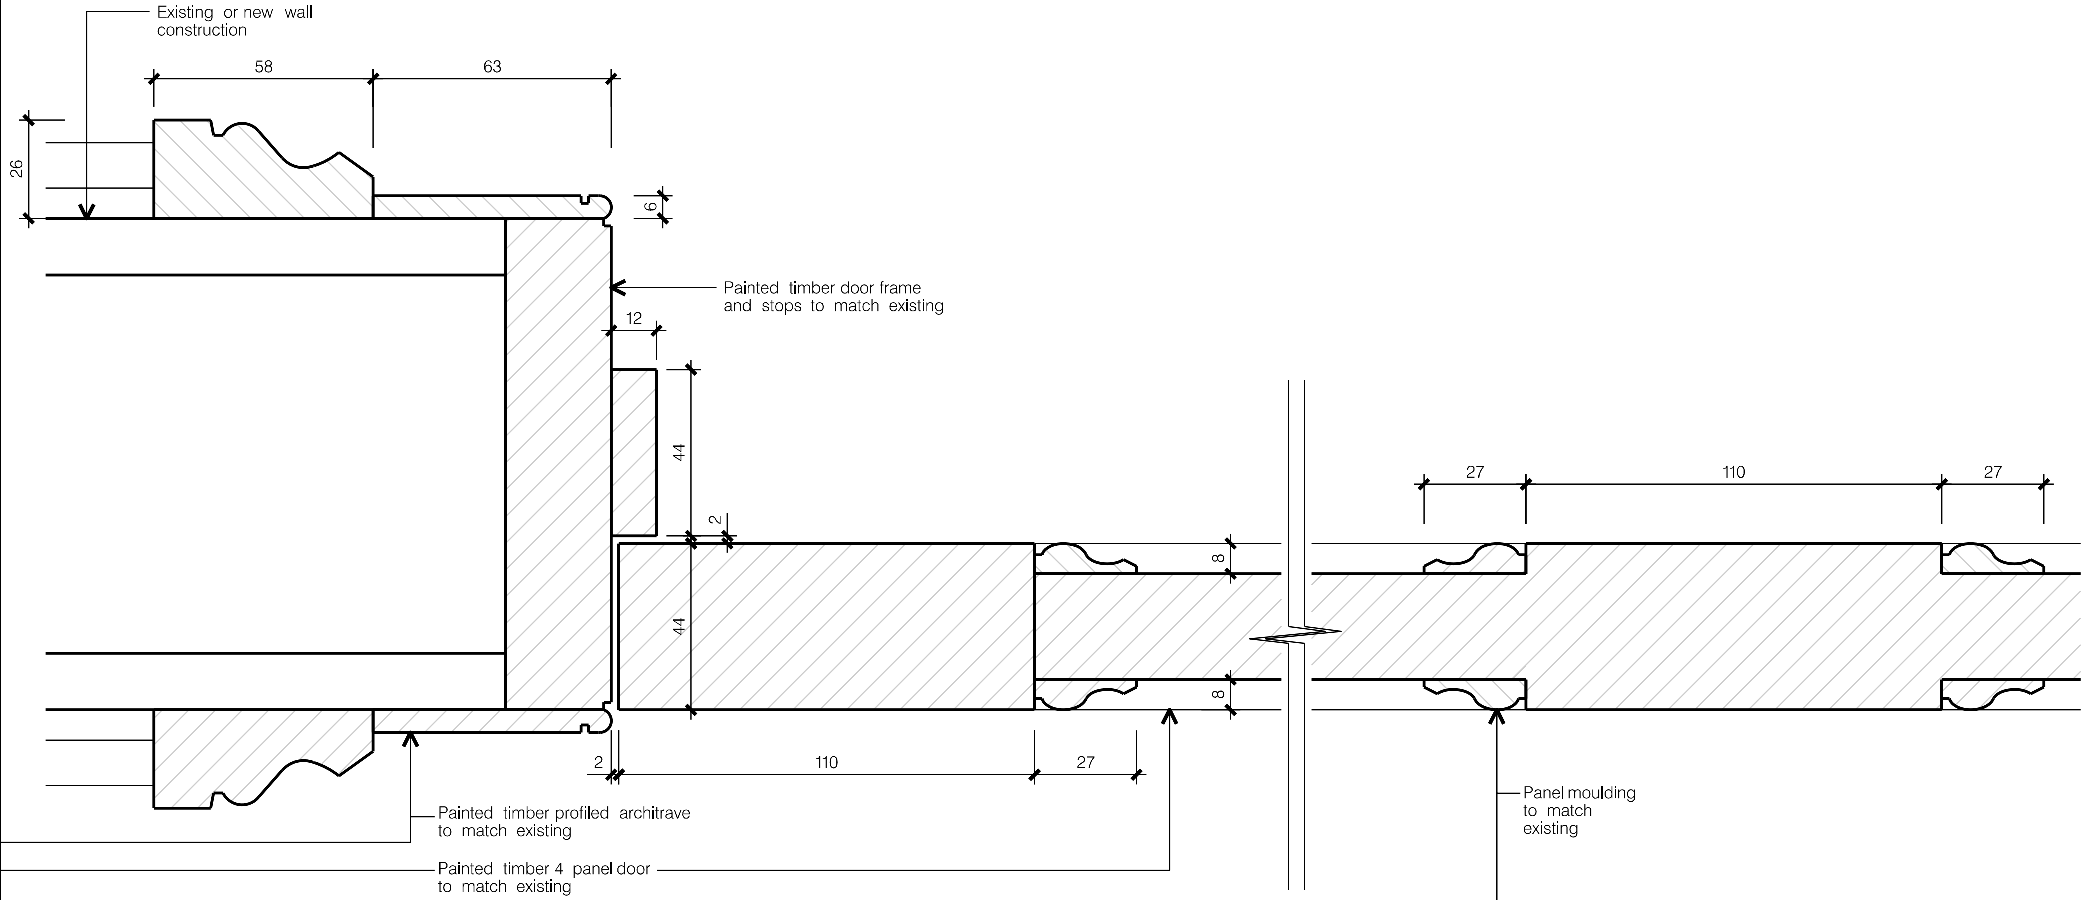
Existing or new wall construction
58
63
26
6
Painted timber door frame and stops to match existing
12
44
2
44
8
8
27
110
27
2
110
27
Painted timber profiled architrave to match existing
Painted timber 4 panel door to match existing
Panel moulding to match existing

DOOR FRAME SECTION DETAIL
1 : 2 @ A3

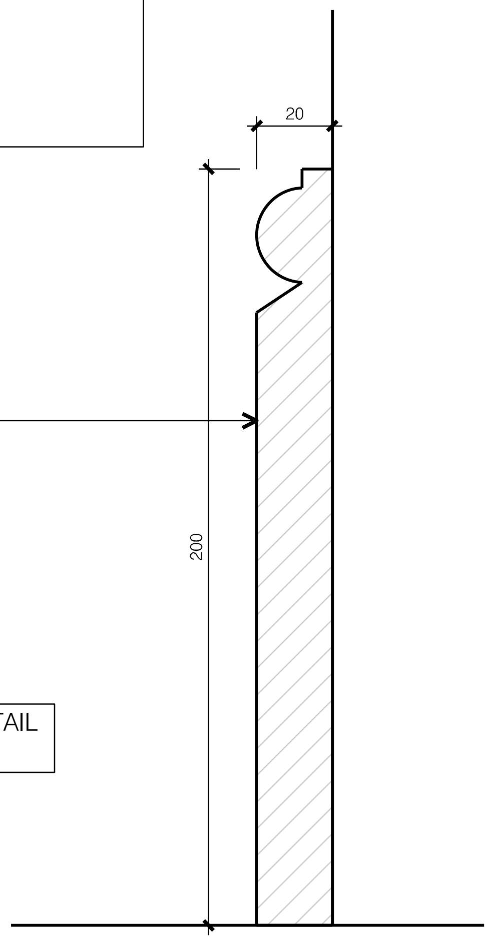

SKIRTING SECTION DETAIL
1 : 2 @ A3

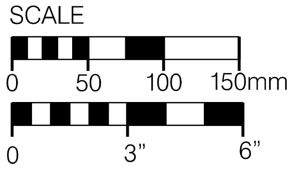

REV.	DESCRIPTION	DATE

PROJECT
24 STONE STREET,
GRAVESEND, KENT,
DA11 0NP

DRAWING TITLE
PROPOSED FIRST FLOOR
NEW INTERNAL DOORS,
SKIRTINGS AND ARCHITRAVES

SCALE 1:10 @ A3
1:2 @ A3
DATE SEPTEMBER 2024

DRAWING No. 3580 / C /121
REV.

This drawing is the Copyright of Proun Architects. Any copying in part or whole must be with the approval in writing of Proun Architects. All dimensions to be checked on site prior to commencement of works. This drawing should not be scaled. This drawing is to be read in conjunction with all associated written specifications

90 BOROUGH HIGH STREET
LONDON SE1 1LL
Tel: 020 7407 3700 Fax: 020 7407 3800
e-mail: proun@proun.co.uk
PROUN
ARCHITECTS DESIGNERS PLANNERS