

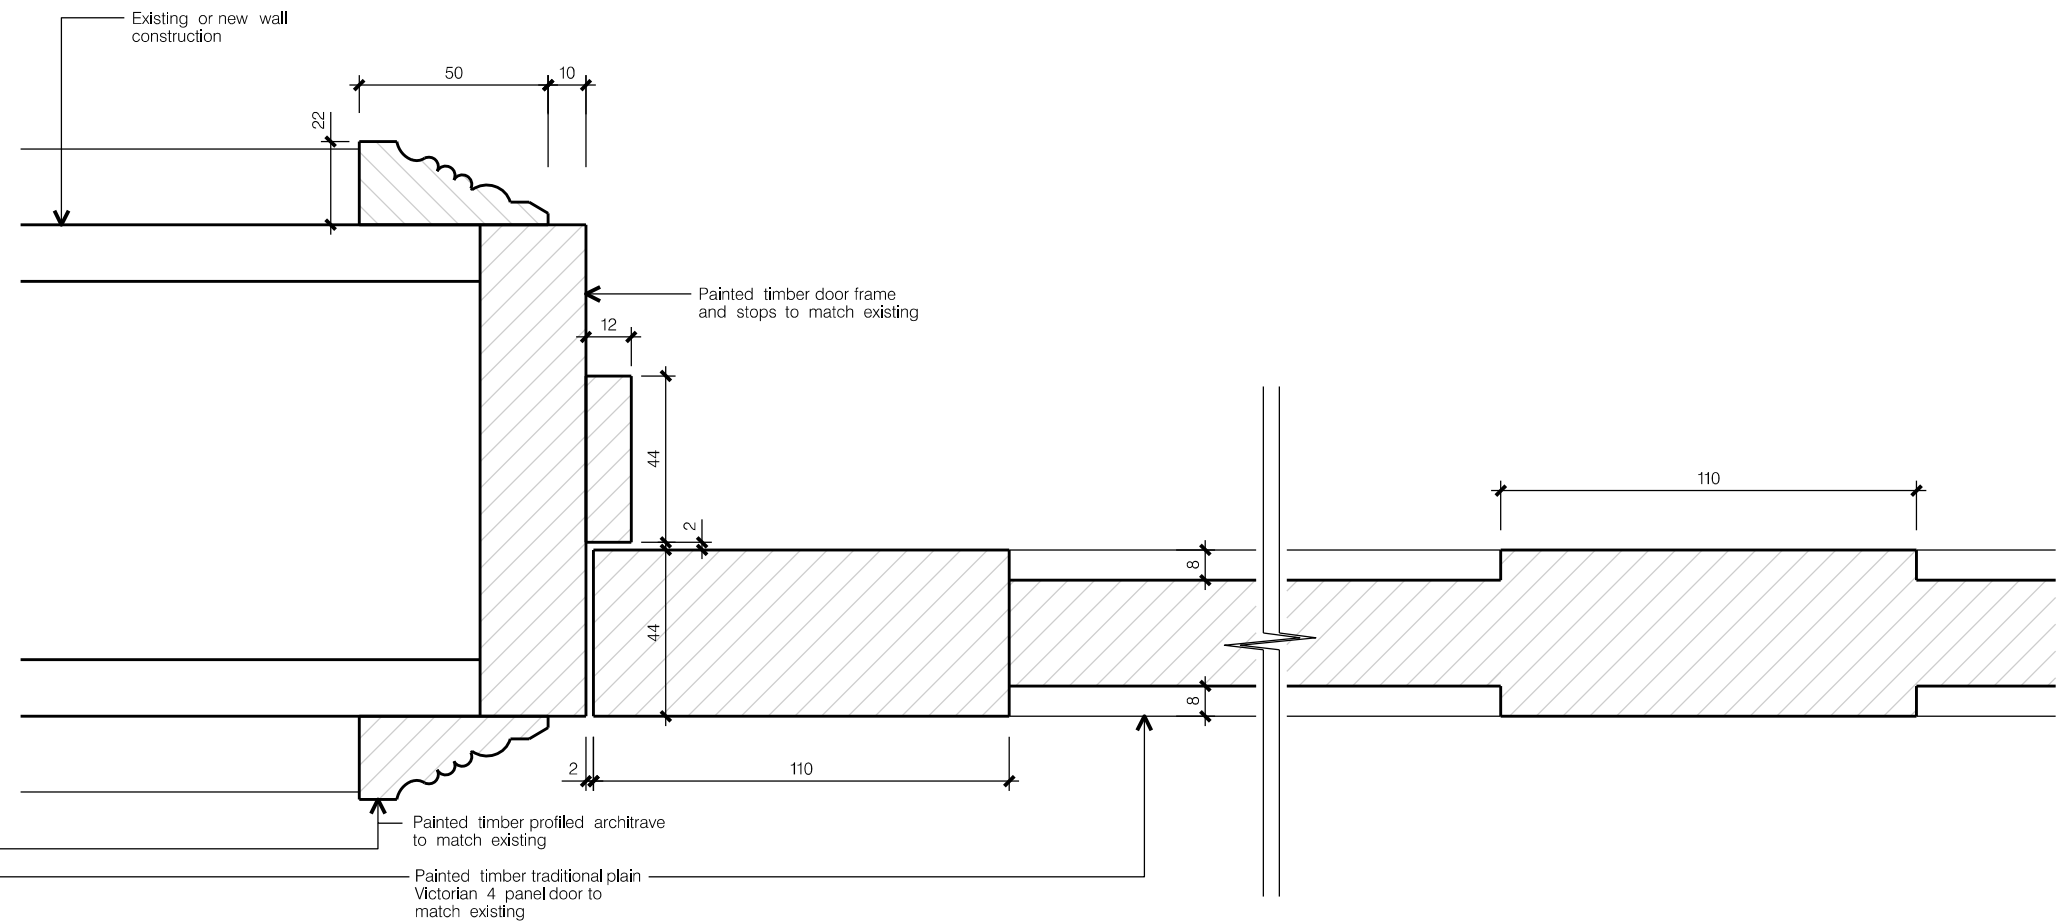


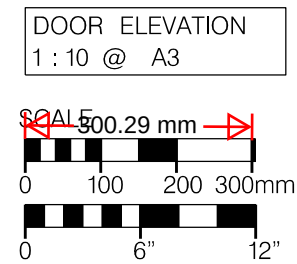

DOOR FRAME SECTION DETAIL
1 : 2 @ A3

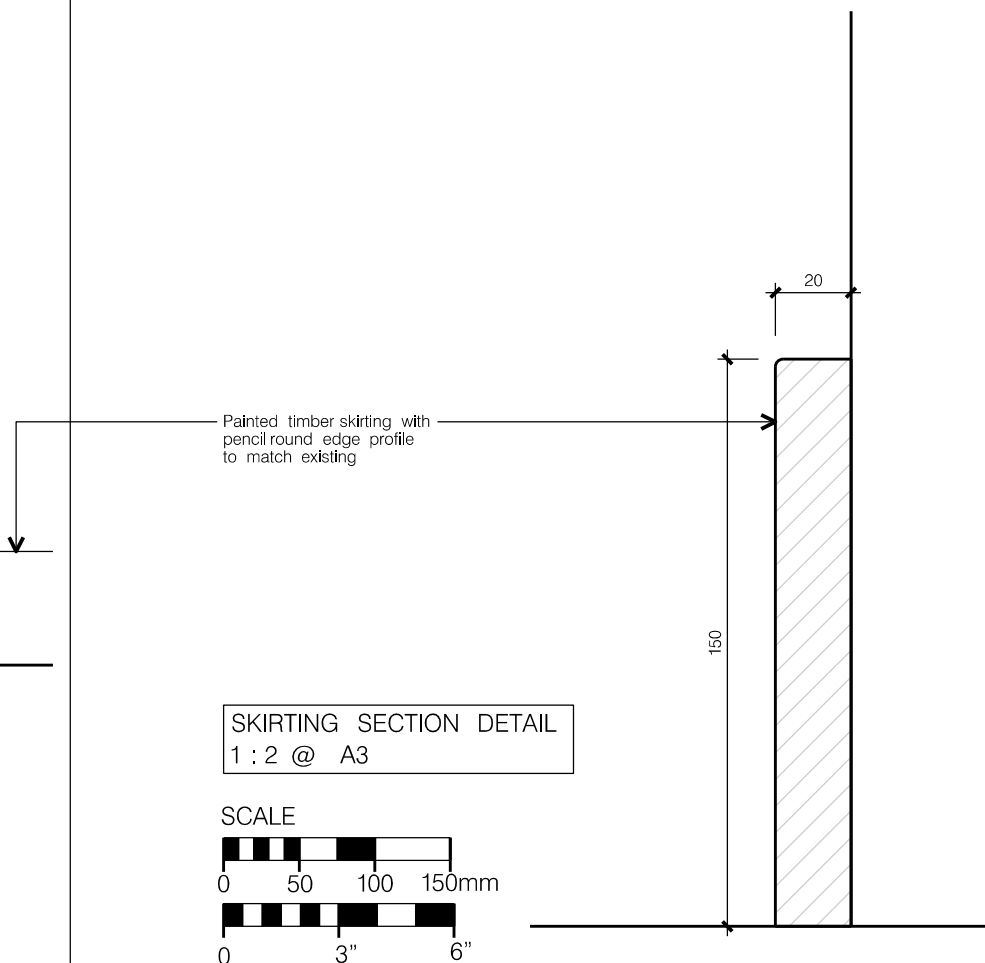

SKIRTING SECTION DETAIL
1:2 @ A3

REV.	DESCRIPTION	DATE

PROJECT:
**24 STONE STREET,
 GRAVESEND, KENT,
 DA11 0NP**

UNIFORMED TITLE:
**PROPOSED SECOND FLOOR
 NEW INTERNAL DOORS,
 SKIRTINGS AND ARCHITRAVES**

SCALE: 1:10 @ A3 1:2 @ A4	DATE: SEPTEMBER 2024
Drawings No.: 3580 / C / 122	REV.

The drawing is The Copyright of Proun Architects. Any copying in part or whole must be with the approval of writing of Proun Architects. Alterations to the contents on the plan is a misrepresentation of facts. This drawing must not be used. This drawing is to be used as a reference only. It is not a contract. It is not a contract.

**50 BOROUGH HIGH STREET
 LONDON SE1 1LL**

Tel: 020 7487 3700 Fax: 020 7487 3800
 email: proun@prounarchitects.co.uk

PROUN

ARCHITECTS
DESIGNERS
PLANNERS