




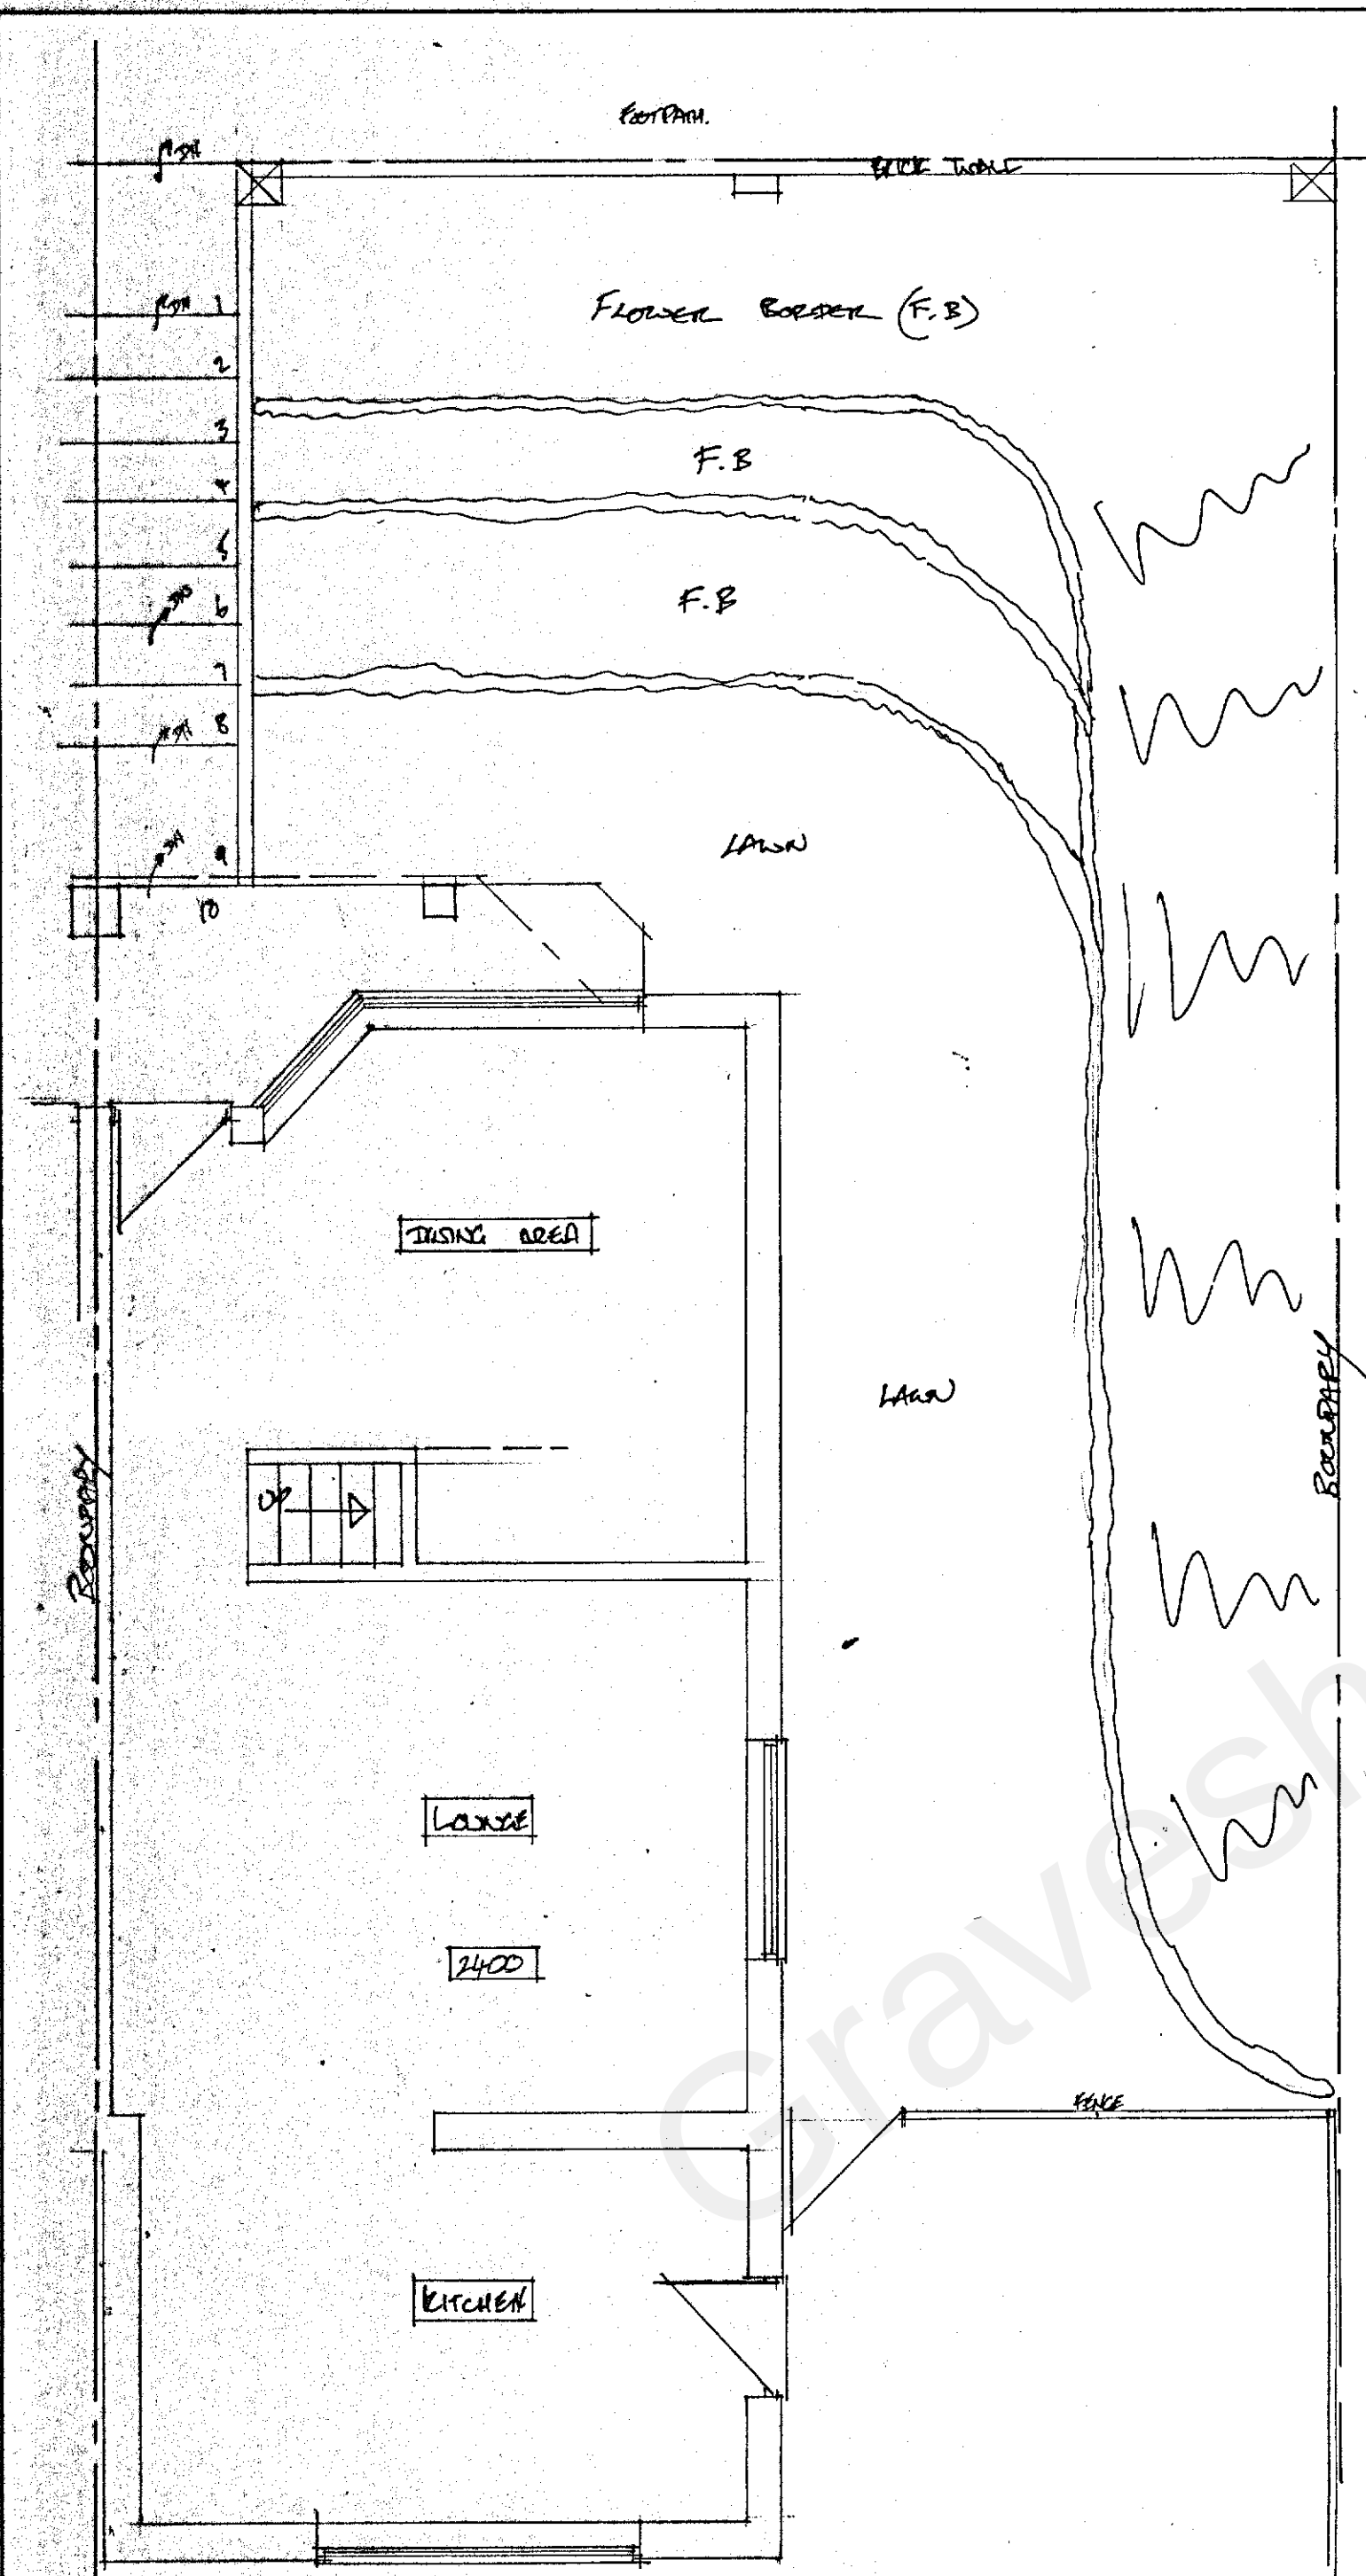

EXISTING GROUND FLOOR PLAN 1:50

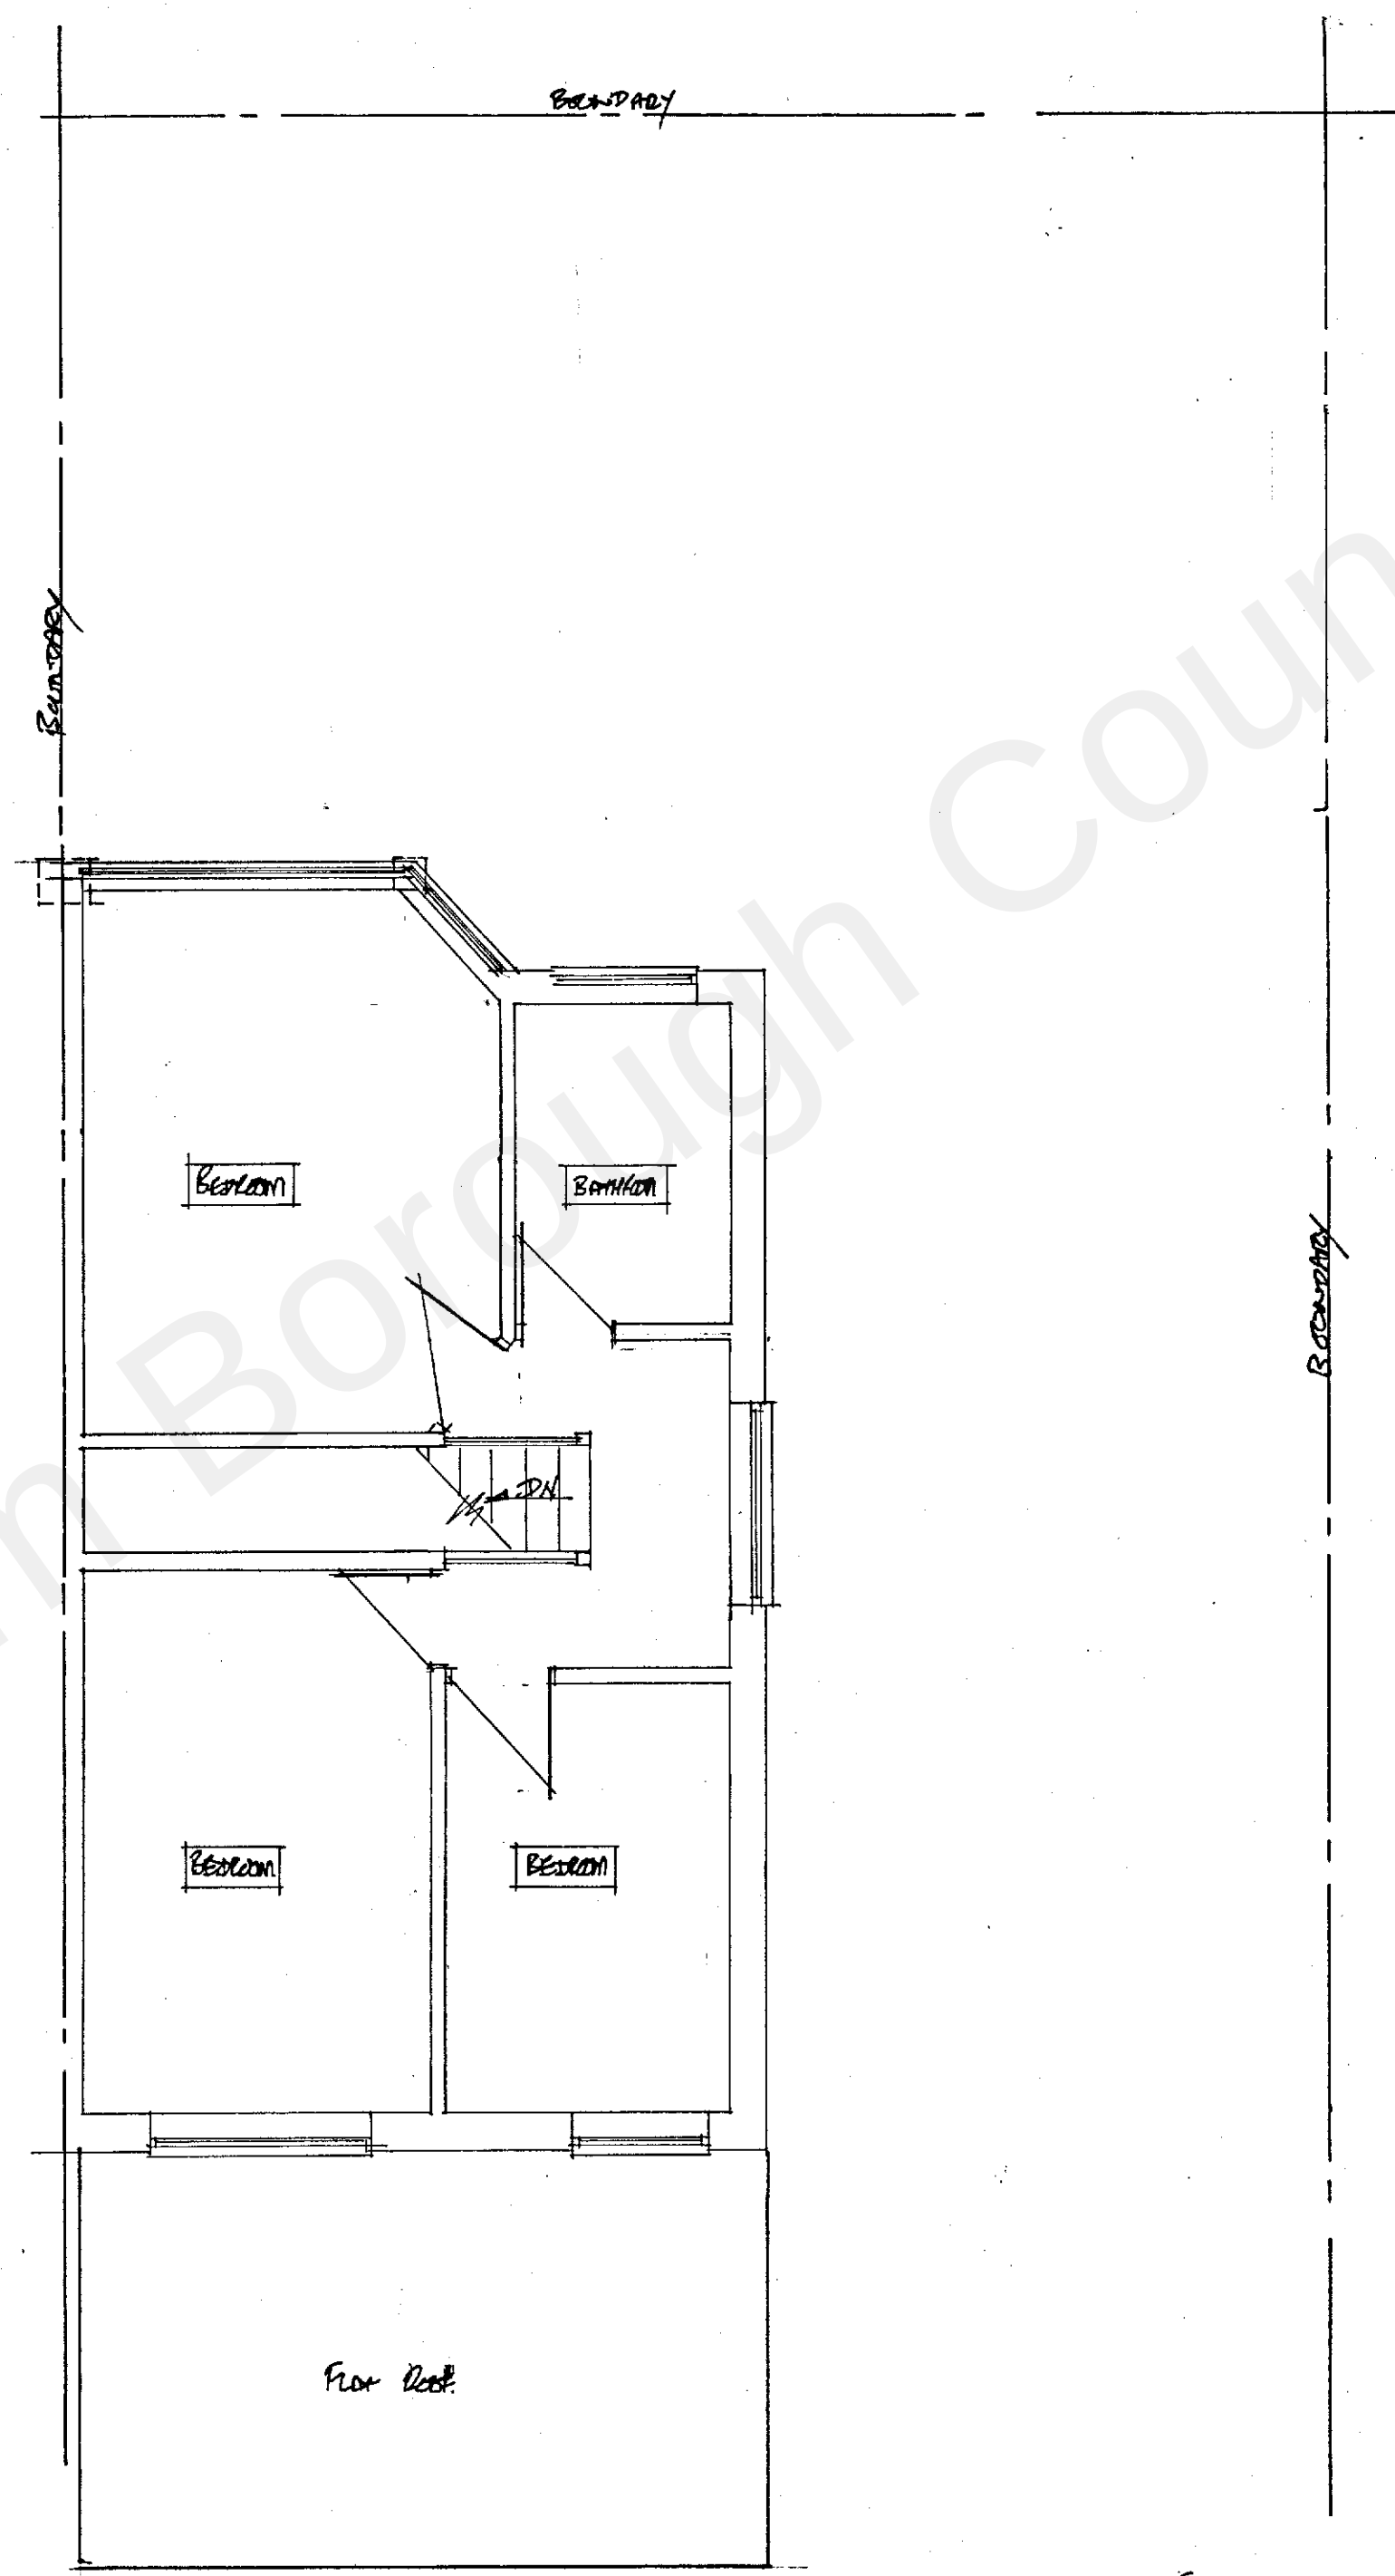

EXISTING FIRST FLOOR PLAN 1:50

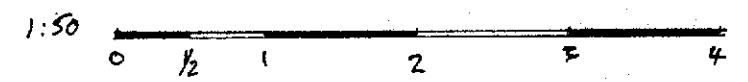

20230034

THREE STOREY SIDE
EXTENSION AND FORMATION
OF NEW DRIVEWAY

Mr G. CADOP
14 MARINA DRIVE
NORTHFLEET
KENT DA11 9LH

SCALE	1/50	DATE	1/12/22
DESIGN NO	22/10/21		01