
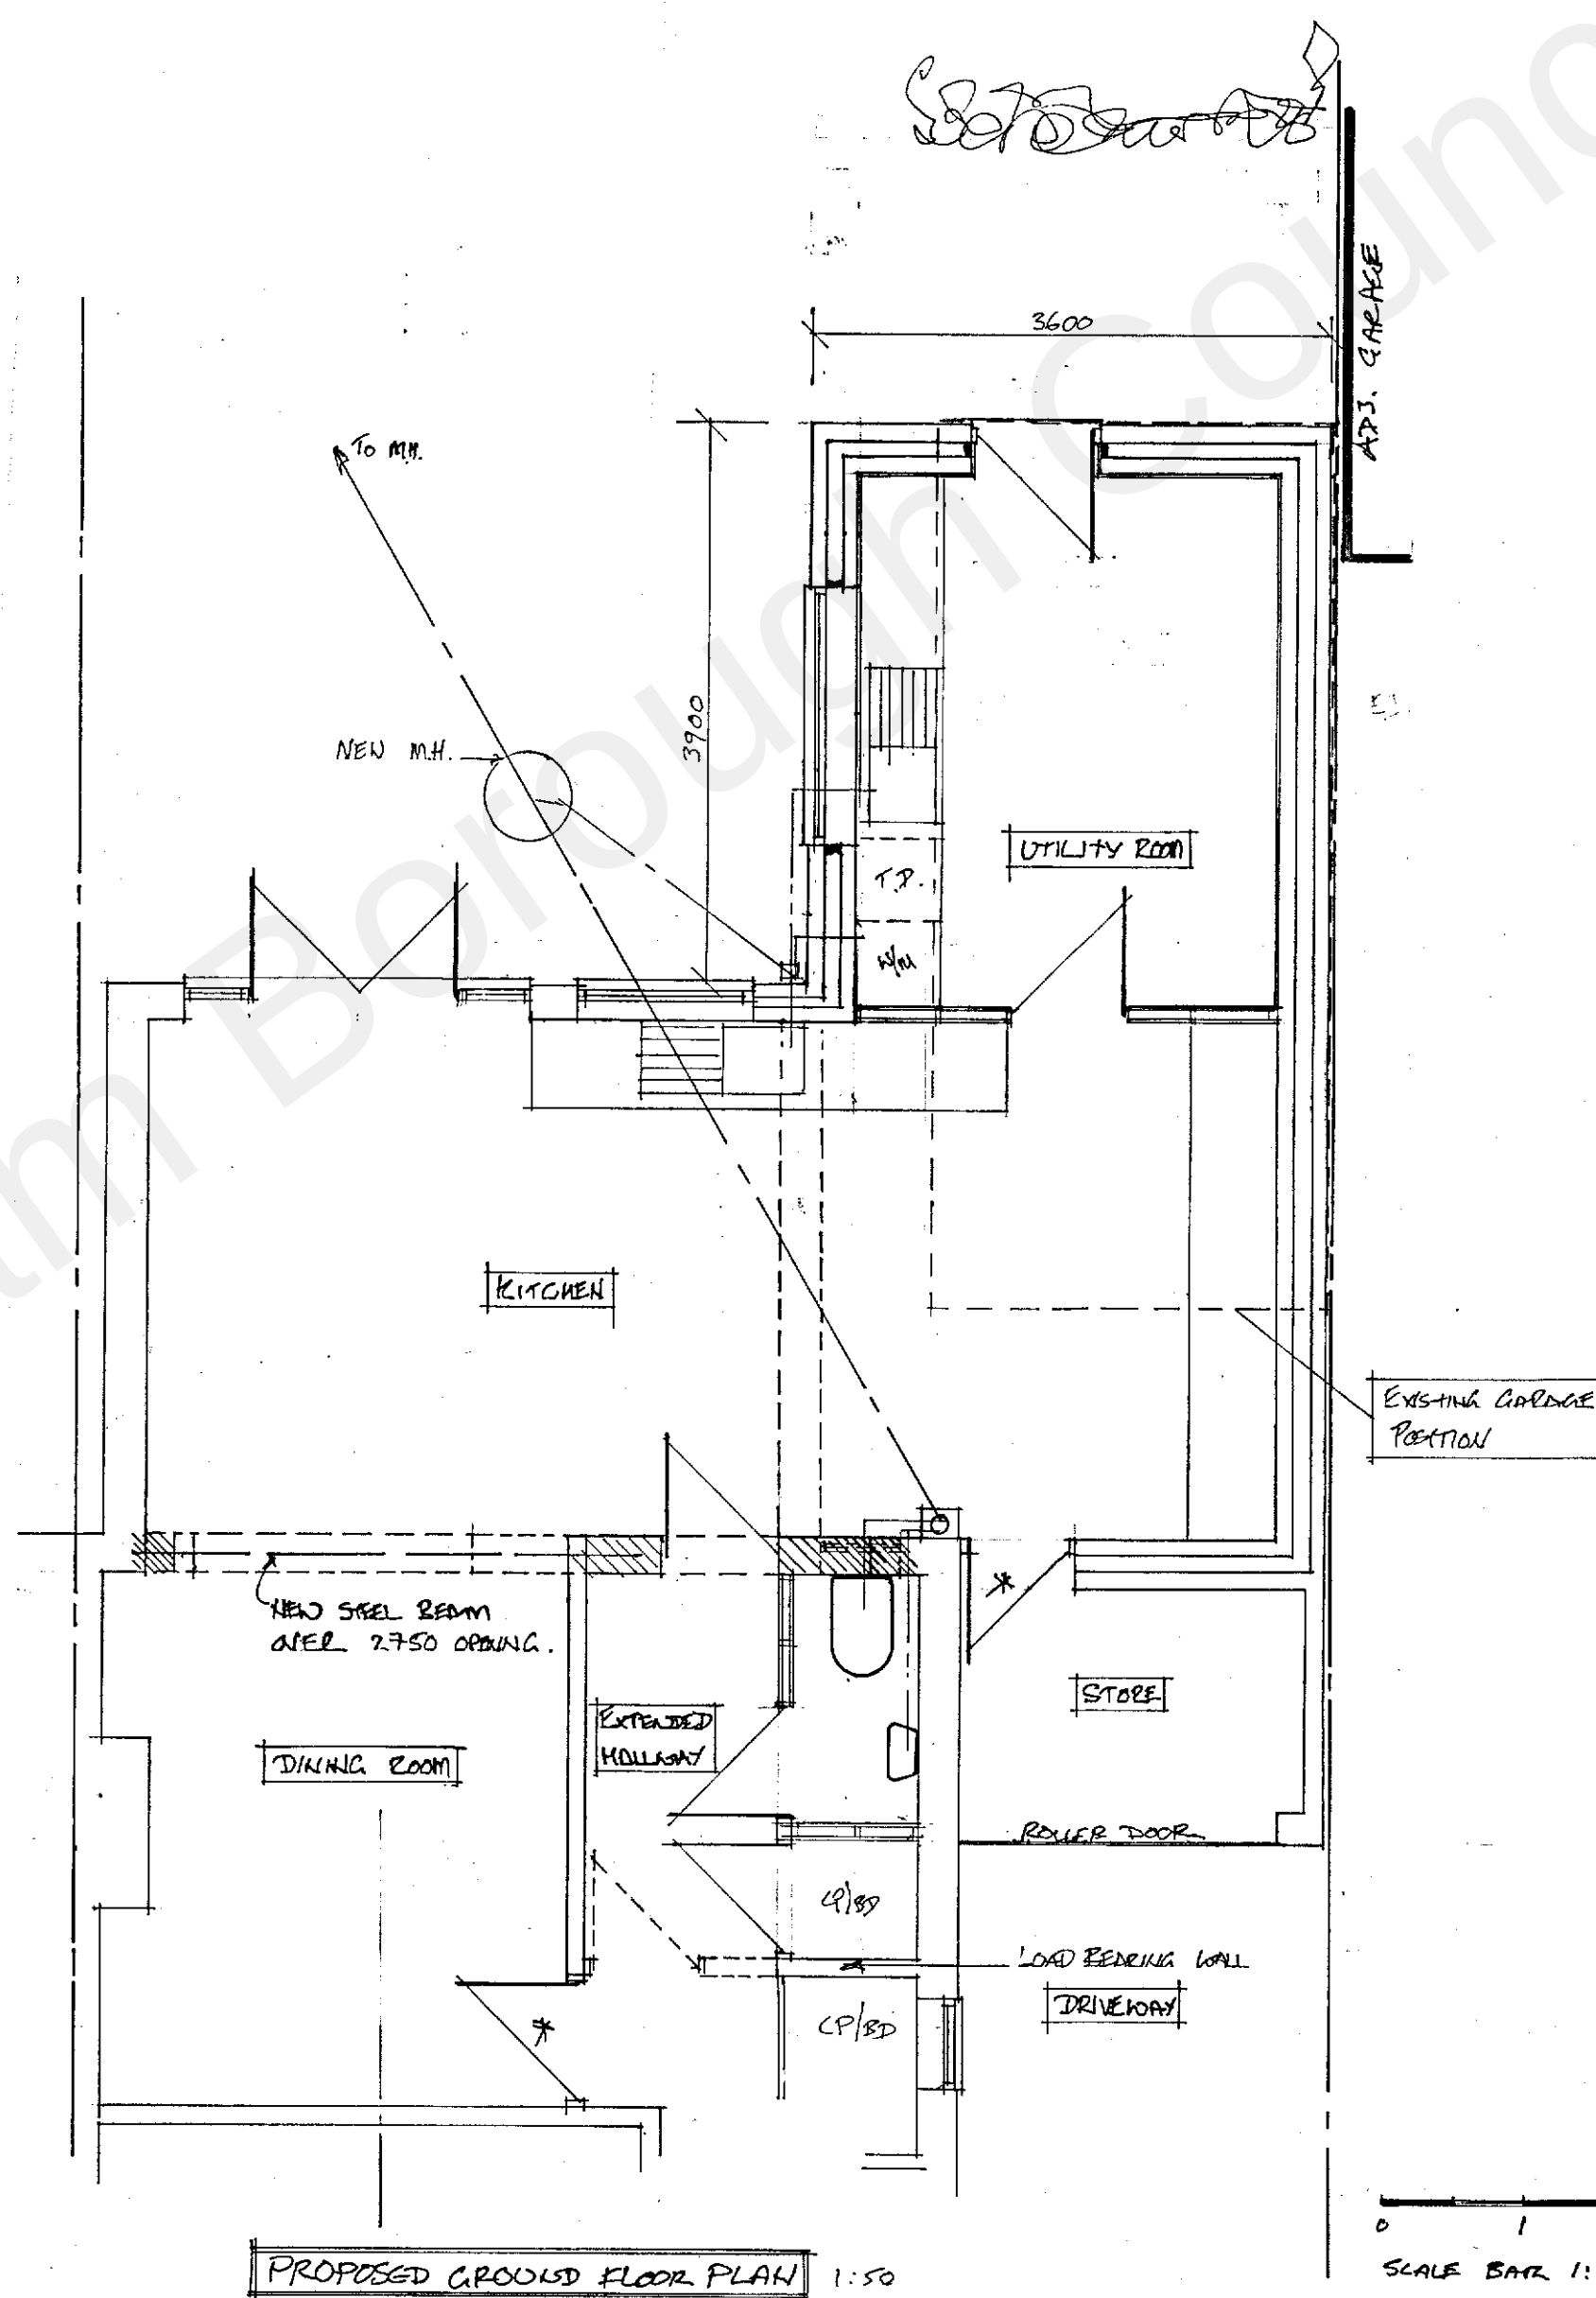


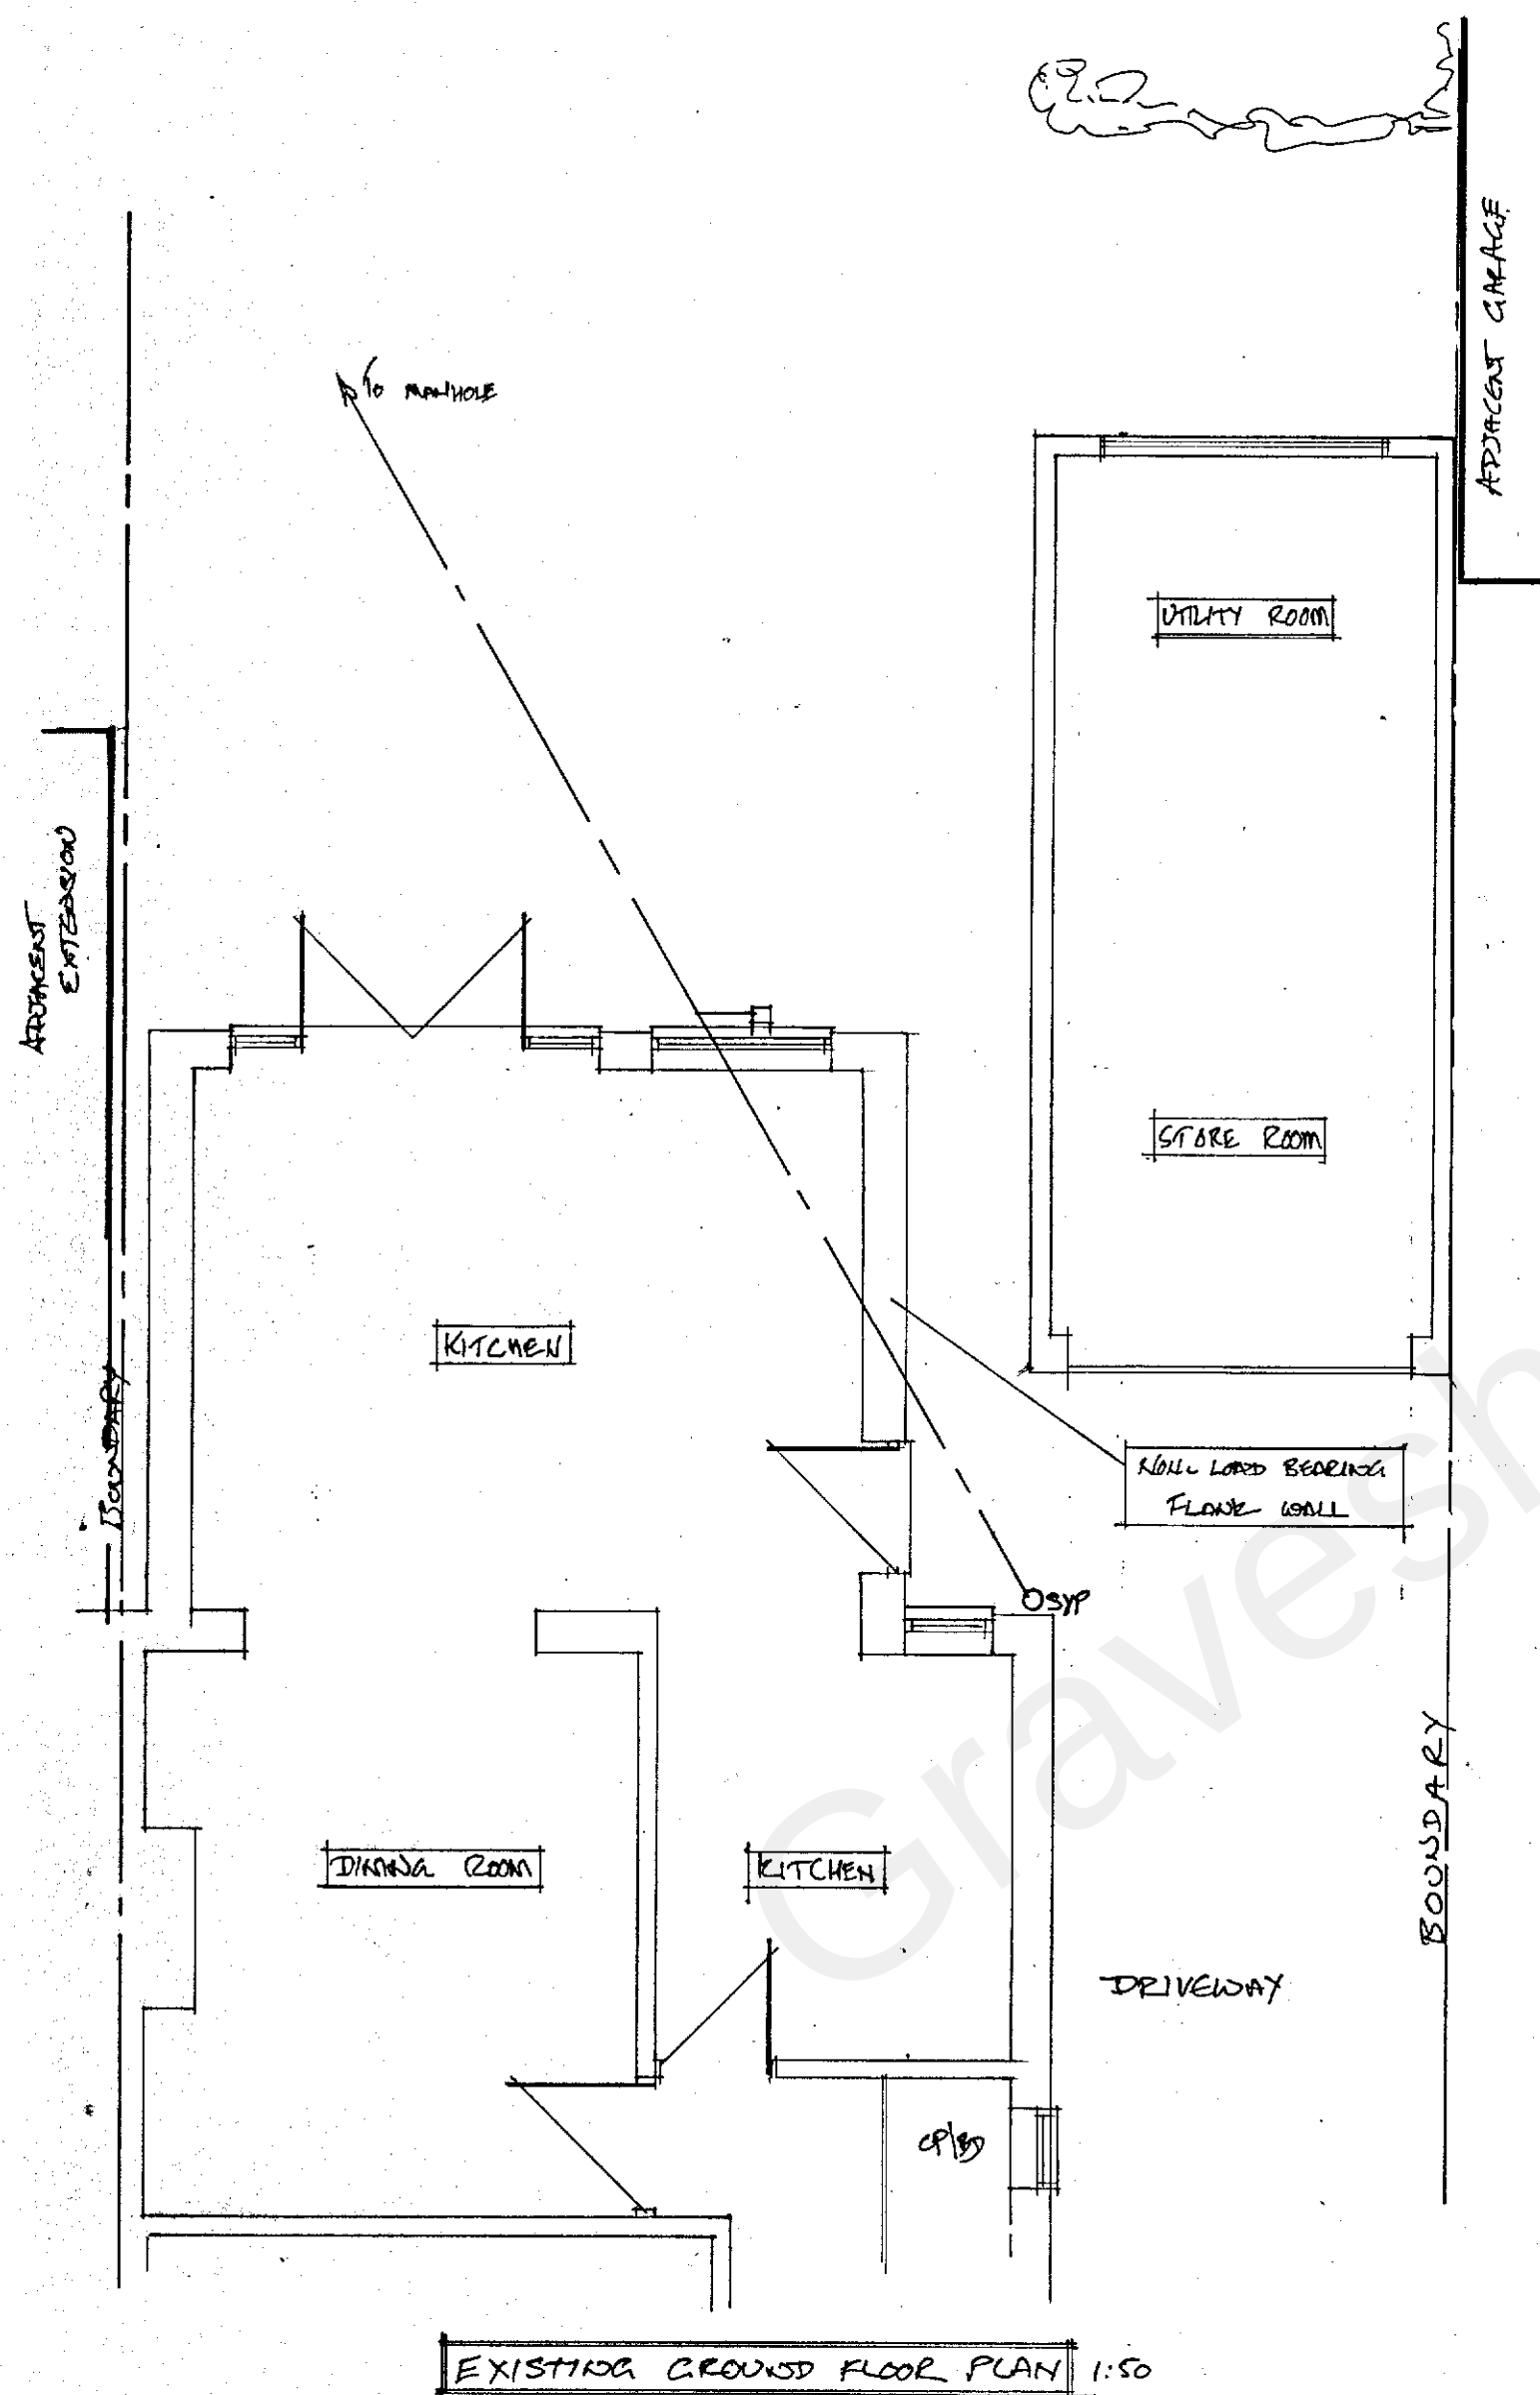

0 1 2 3 4
SCALE BAR 1:50

202 300 35

SINGLE STOREY REAR
EXTENSION

MR B. PARKINSON
3 COLE LINKS AVENUE
GRAVESEND
KEND DA11 7PA

SCALE 1:50 DATE 11/12/22
DRAUGHT No 22/11/01 02