




Revision	Description	Date
00	First Issue	Dec'22

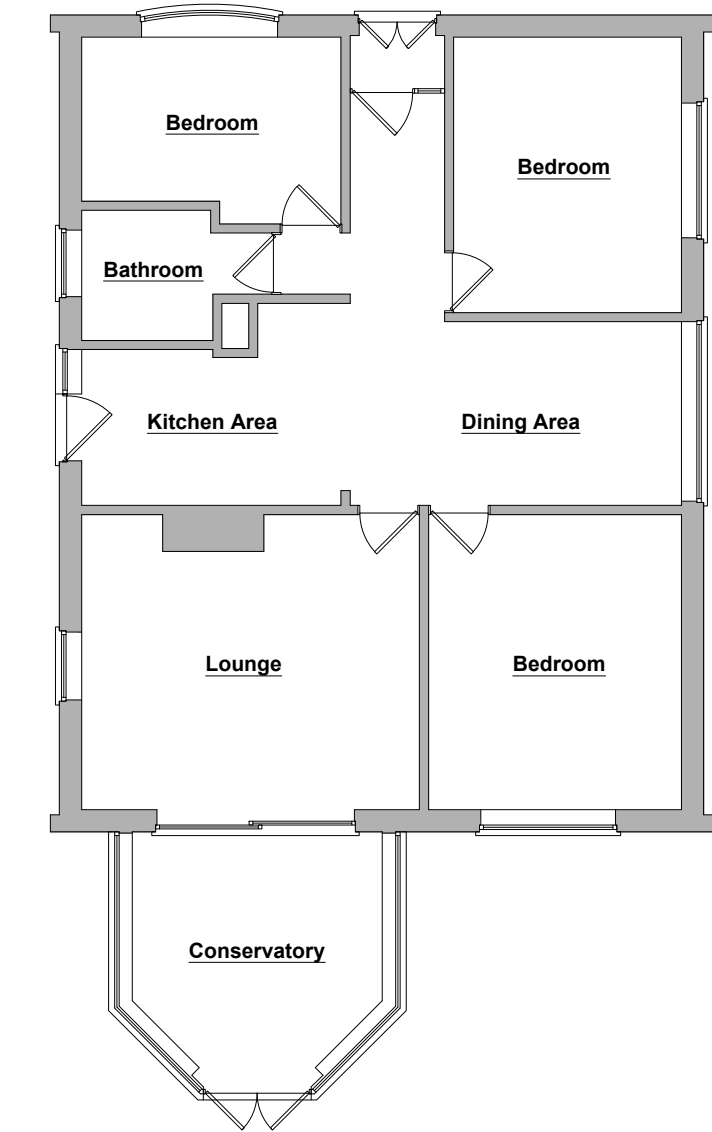


EXISTING GROUND FLOOR LAYOUT PLAN
Scale 1/100

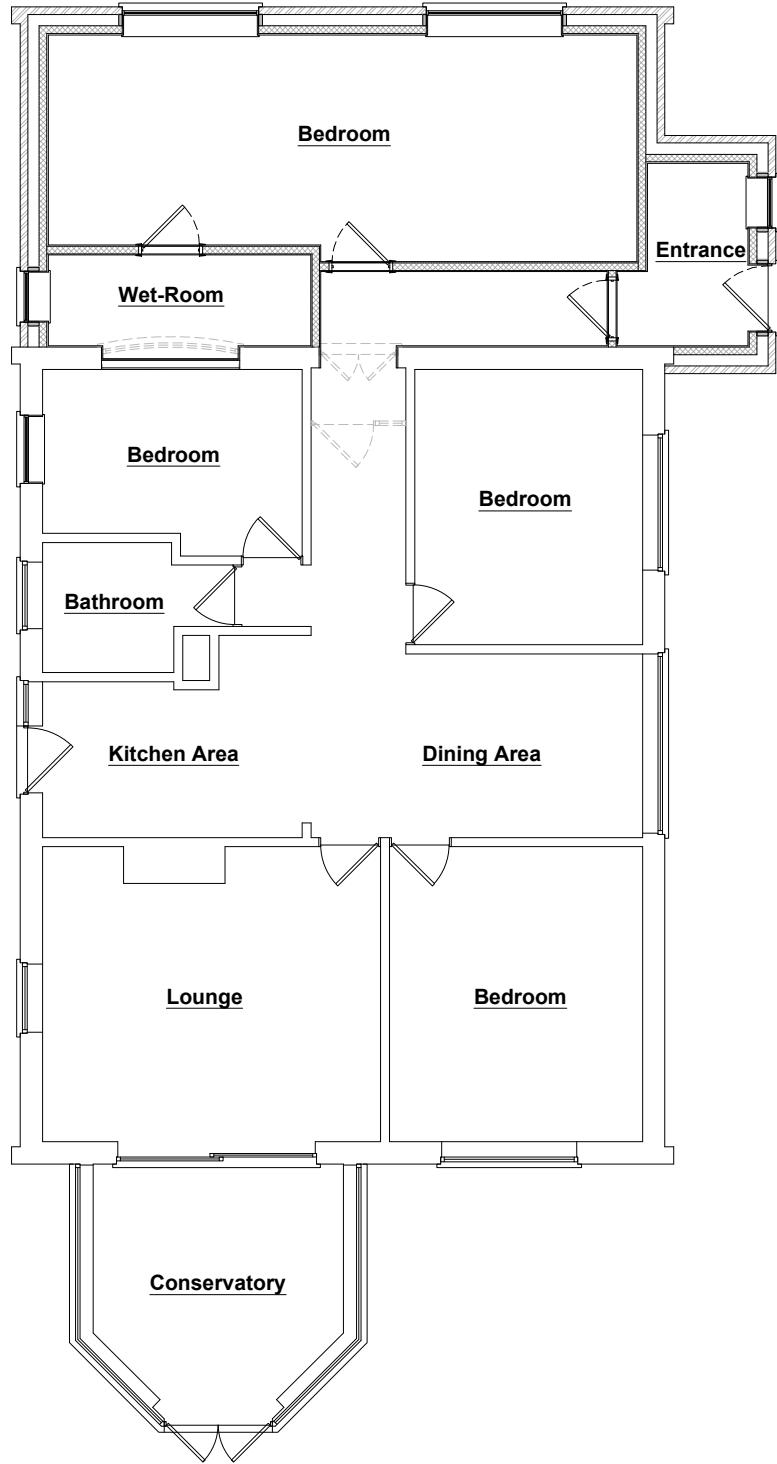


PROPOSED GROUND FLOOR LAYOUT PLAN
Scale 1/100

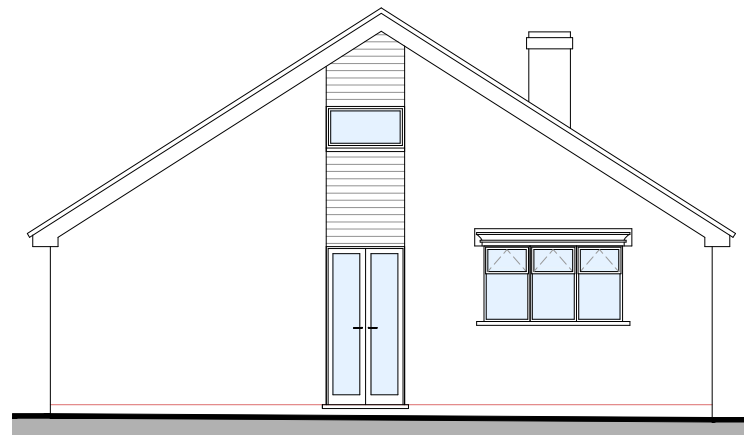


EXISTING WEST ELEVATION
Scale 1/100

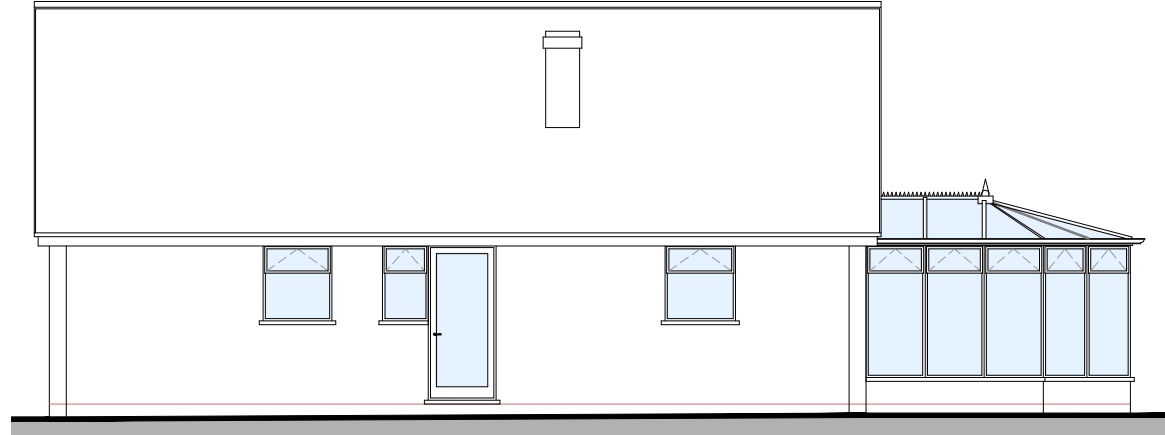

EXISTING SOUTH ELEVATION
Scale 1/100

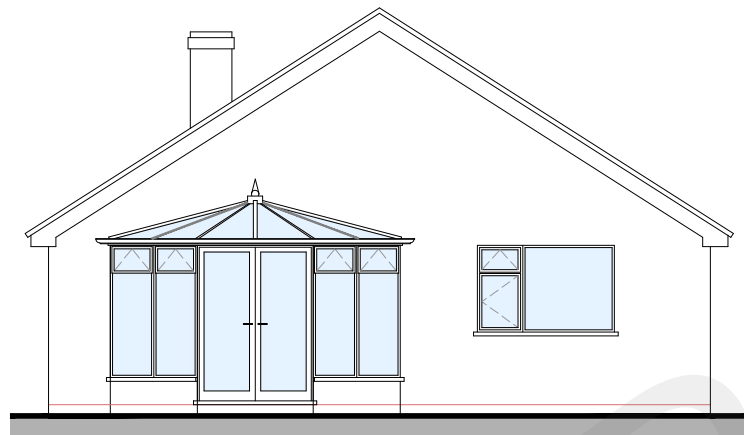


EXISTING EAST ELEVATION
Scale 1/100

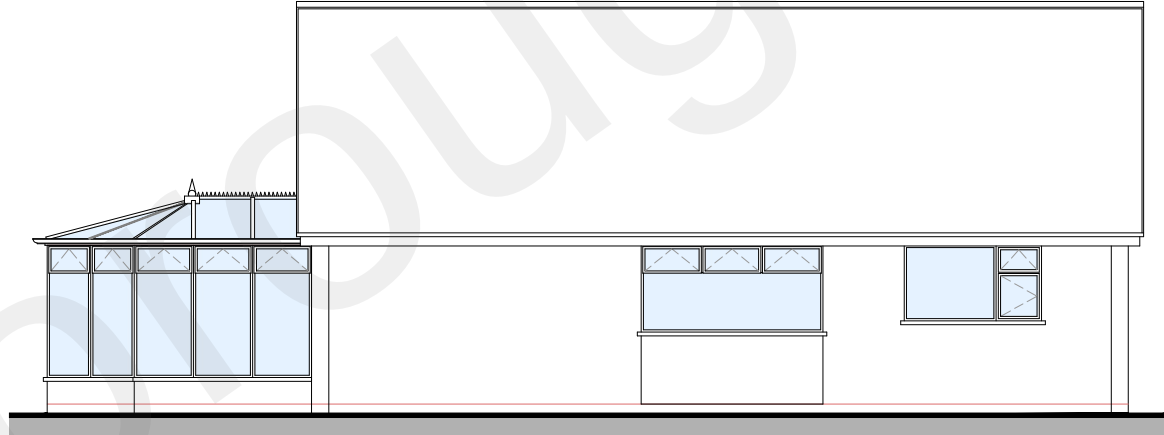

EXISTING NORTH ELEVATION
Scale 1/100




PROPOSED WEST ELEVATION
Scale 1/100

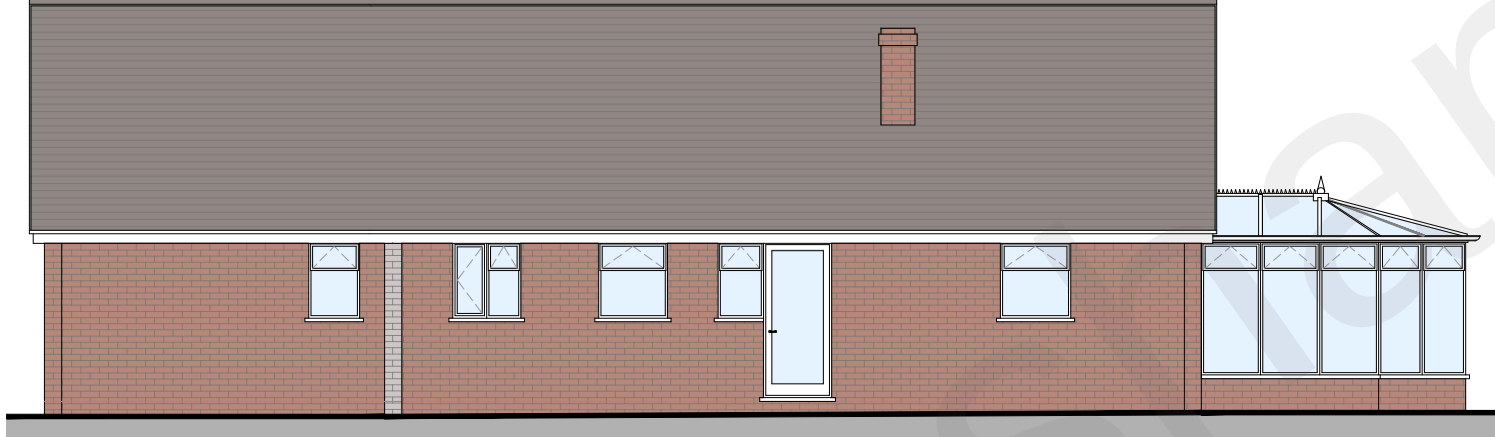


PROPOSED SOUTH ELEVATION
Scale 1/100




PROPOSED EAST ELEVATION
Scale 1/100

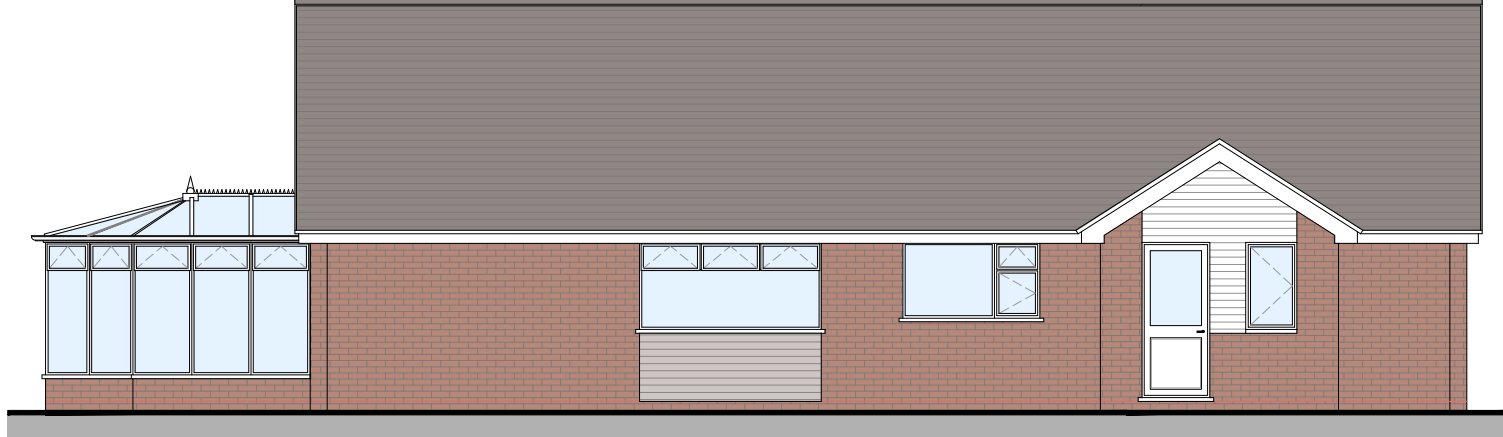


PROPOSED NORTH ELEVATION
Scale 1/100

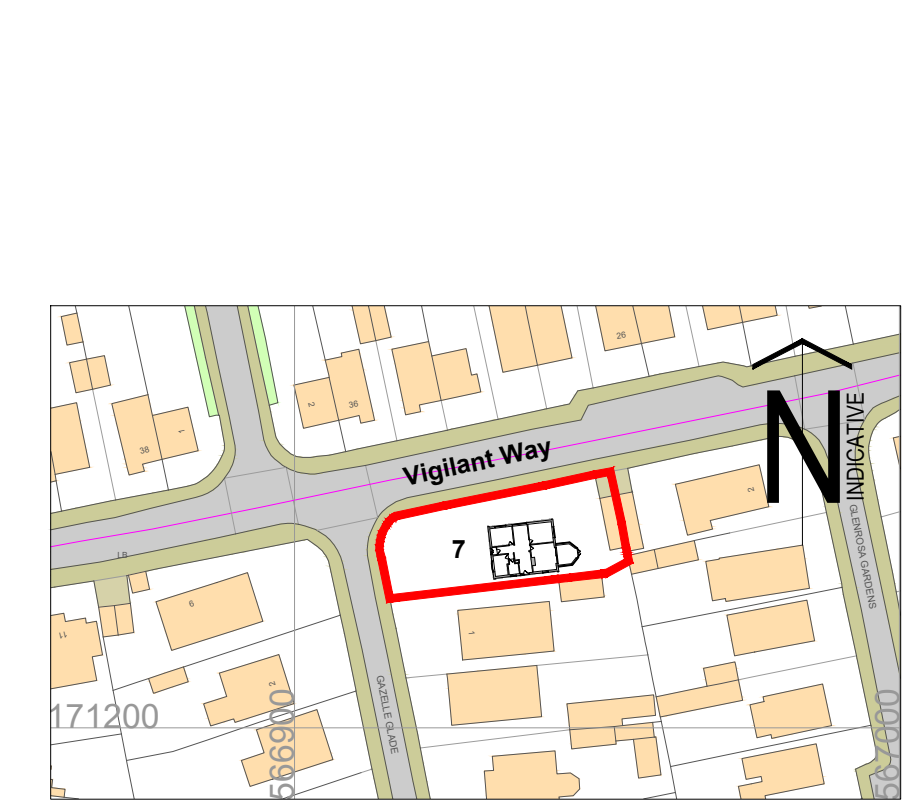

EXISTING SITE LOCATION PLAN
Scale 1/1250

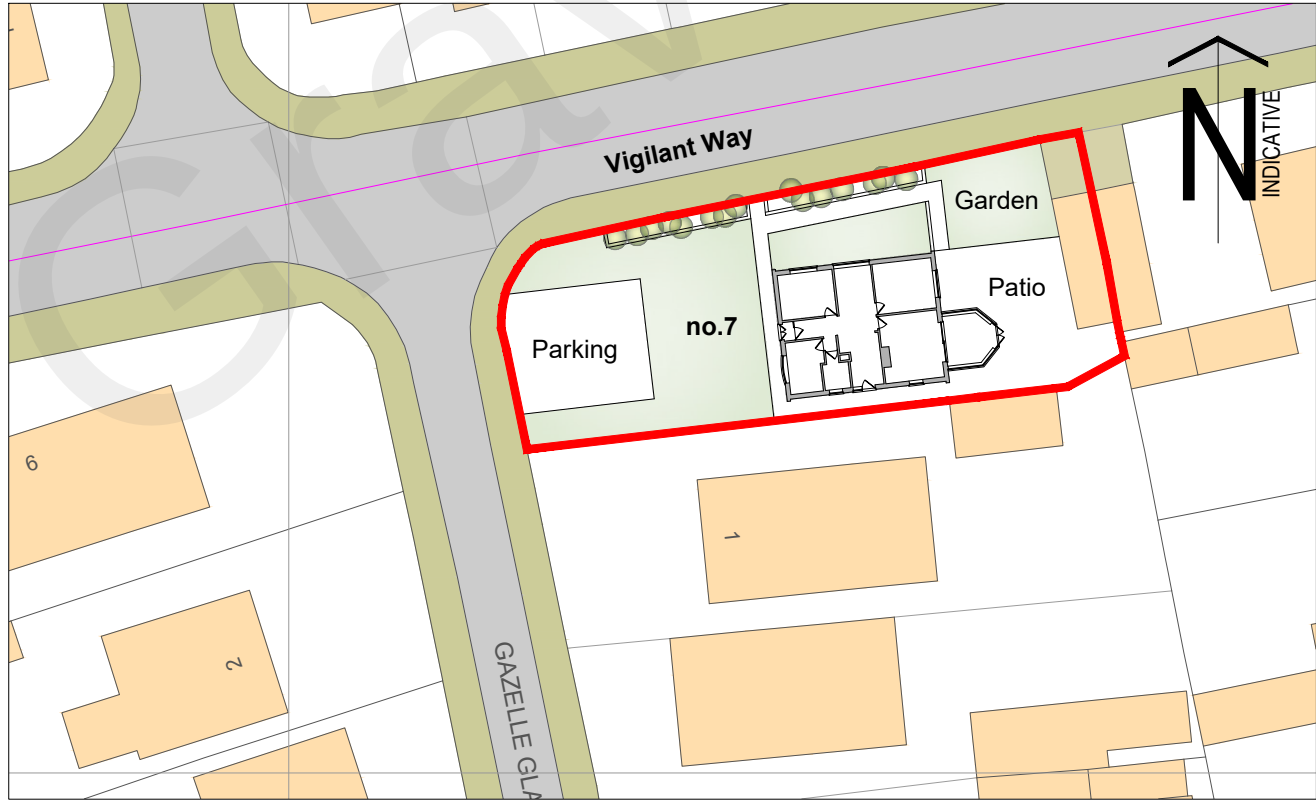

EXISTING SITE BLOCK PLAN
Scale 1/500

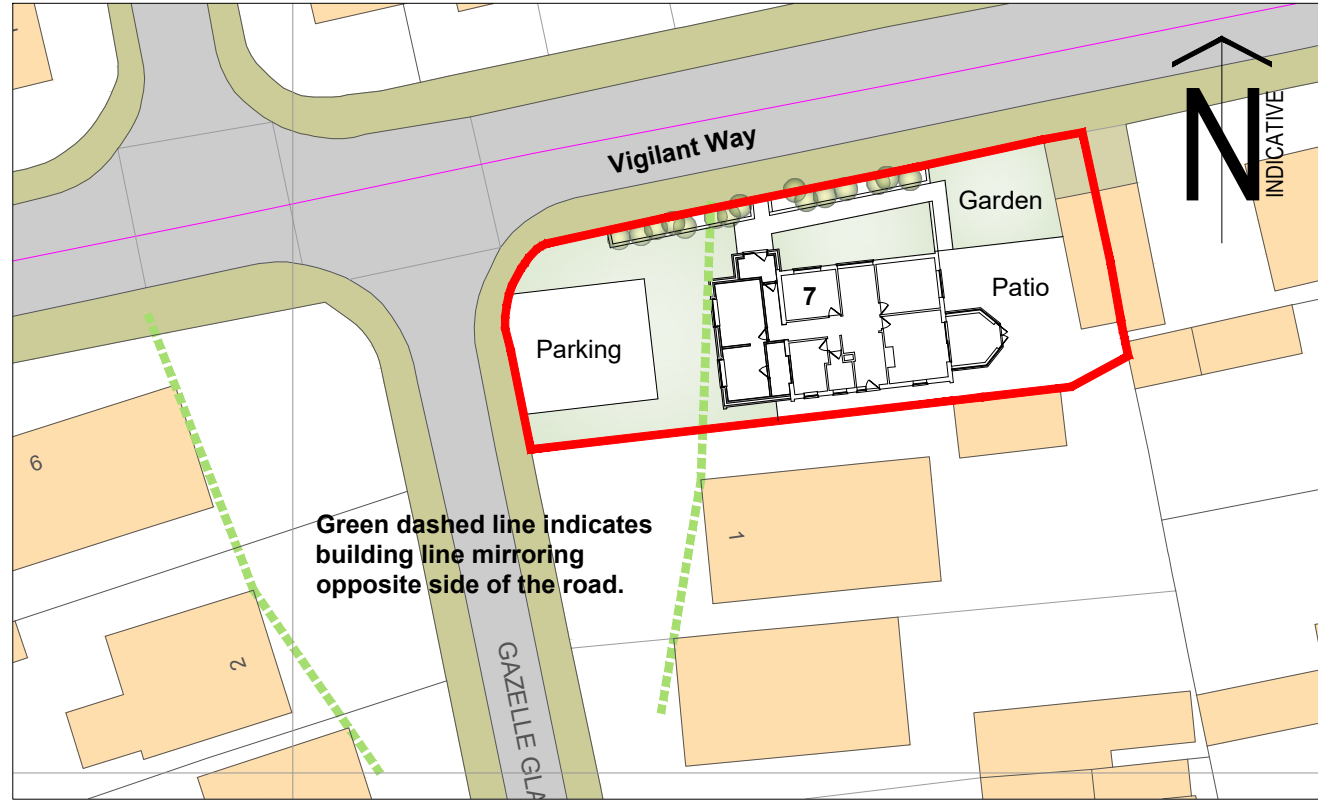

PROPOSED SITE BLOCK PLAN
Scale 1/500

