


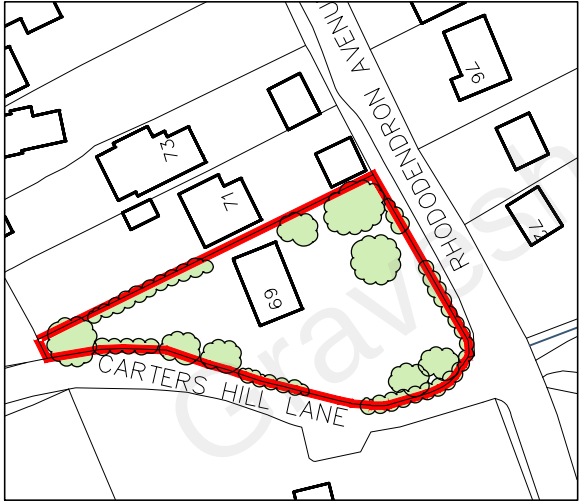

Existing Block Plan  
SCALE 1:500

Proposed Block Plan  
SCALE 1:500




Site Location Plan  
SCALE 1:1250



Red line denotes application site.  
Red hatch denotes proposal.



SCALE 1:1250

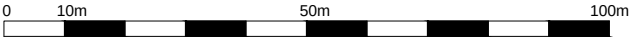

SCALE 1:500



|                                                                          |                             |              |                   |
|--------------------------------------------------------------------------|-----------------------------|--------------|-------------------|
| PROJECT<br><b>Le Courtillet, 69 Rhododendron Ave, Meopham, Gravesend</b> |                             |              |                   |
| DRAWING<br>Site Location and Block Plans                                 |                             |              |                   |
| STAGE<br>PLANNING APPLICATION                                            |                             |              |                   |
| DWG NO.<br><b>AL100</b>                                                  | SCALE<br>1:1250 & 1:500 @A4 | REVISION : A | DATE : 08/04/2022 |
| copyright ETR planning                                                   |                             |              |                   |
| @ETRplanning                                                             | ryan@etrplanning.co.uk      | 07427 668942 |                   |

| REV.# | DATE       | NOTES           |
|-------|------------|-----------------|
| A     | 10/06/2022 | Minor amendment |