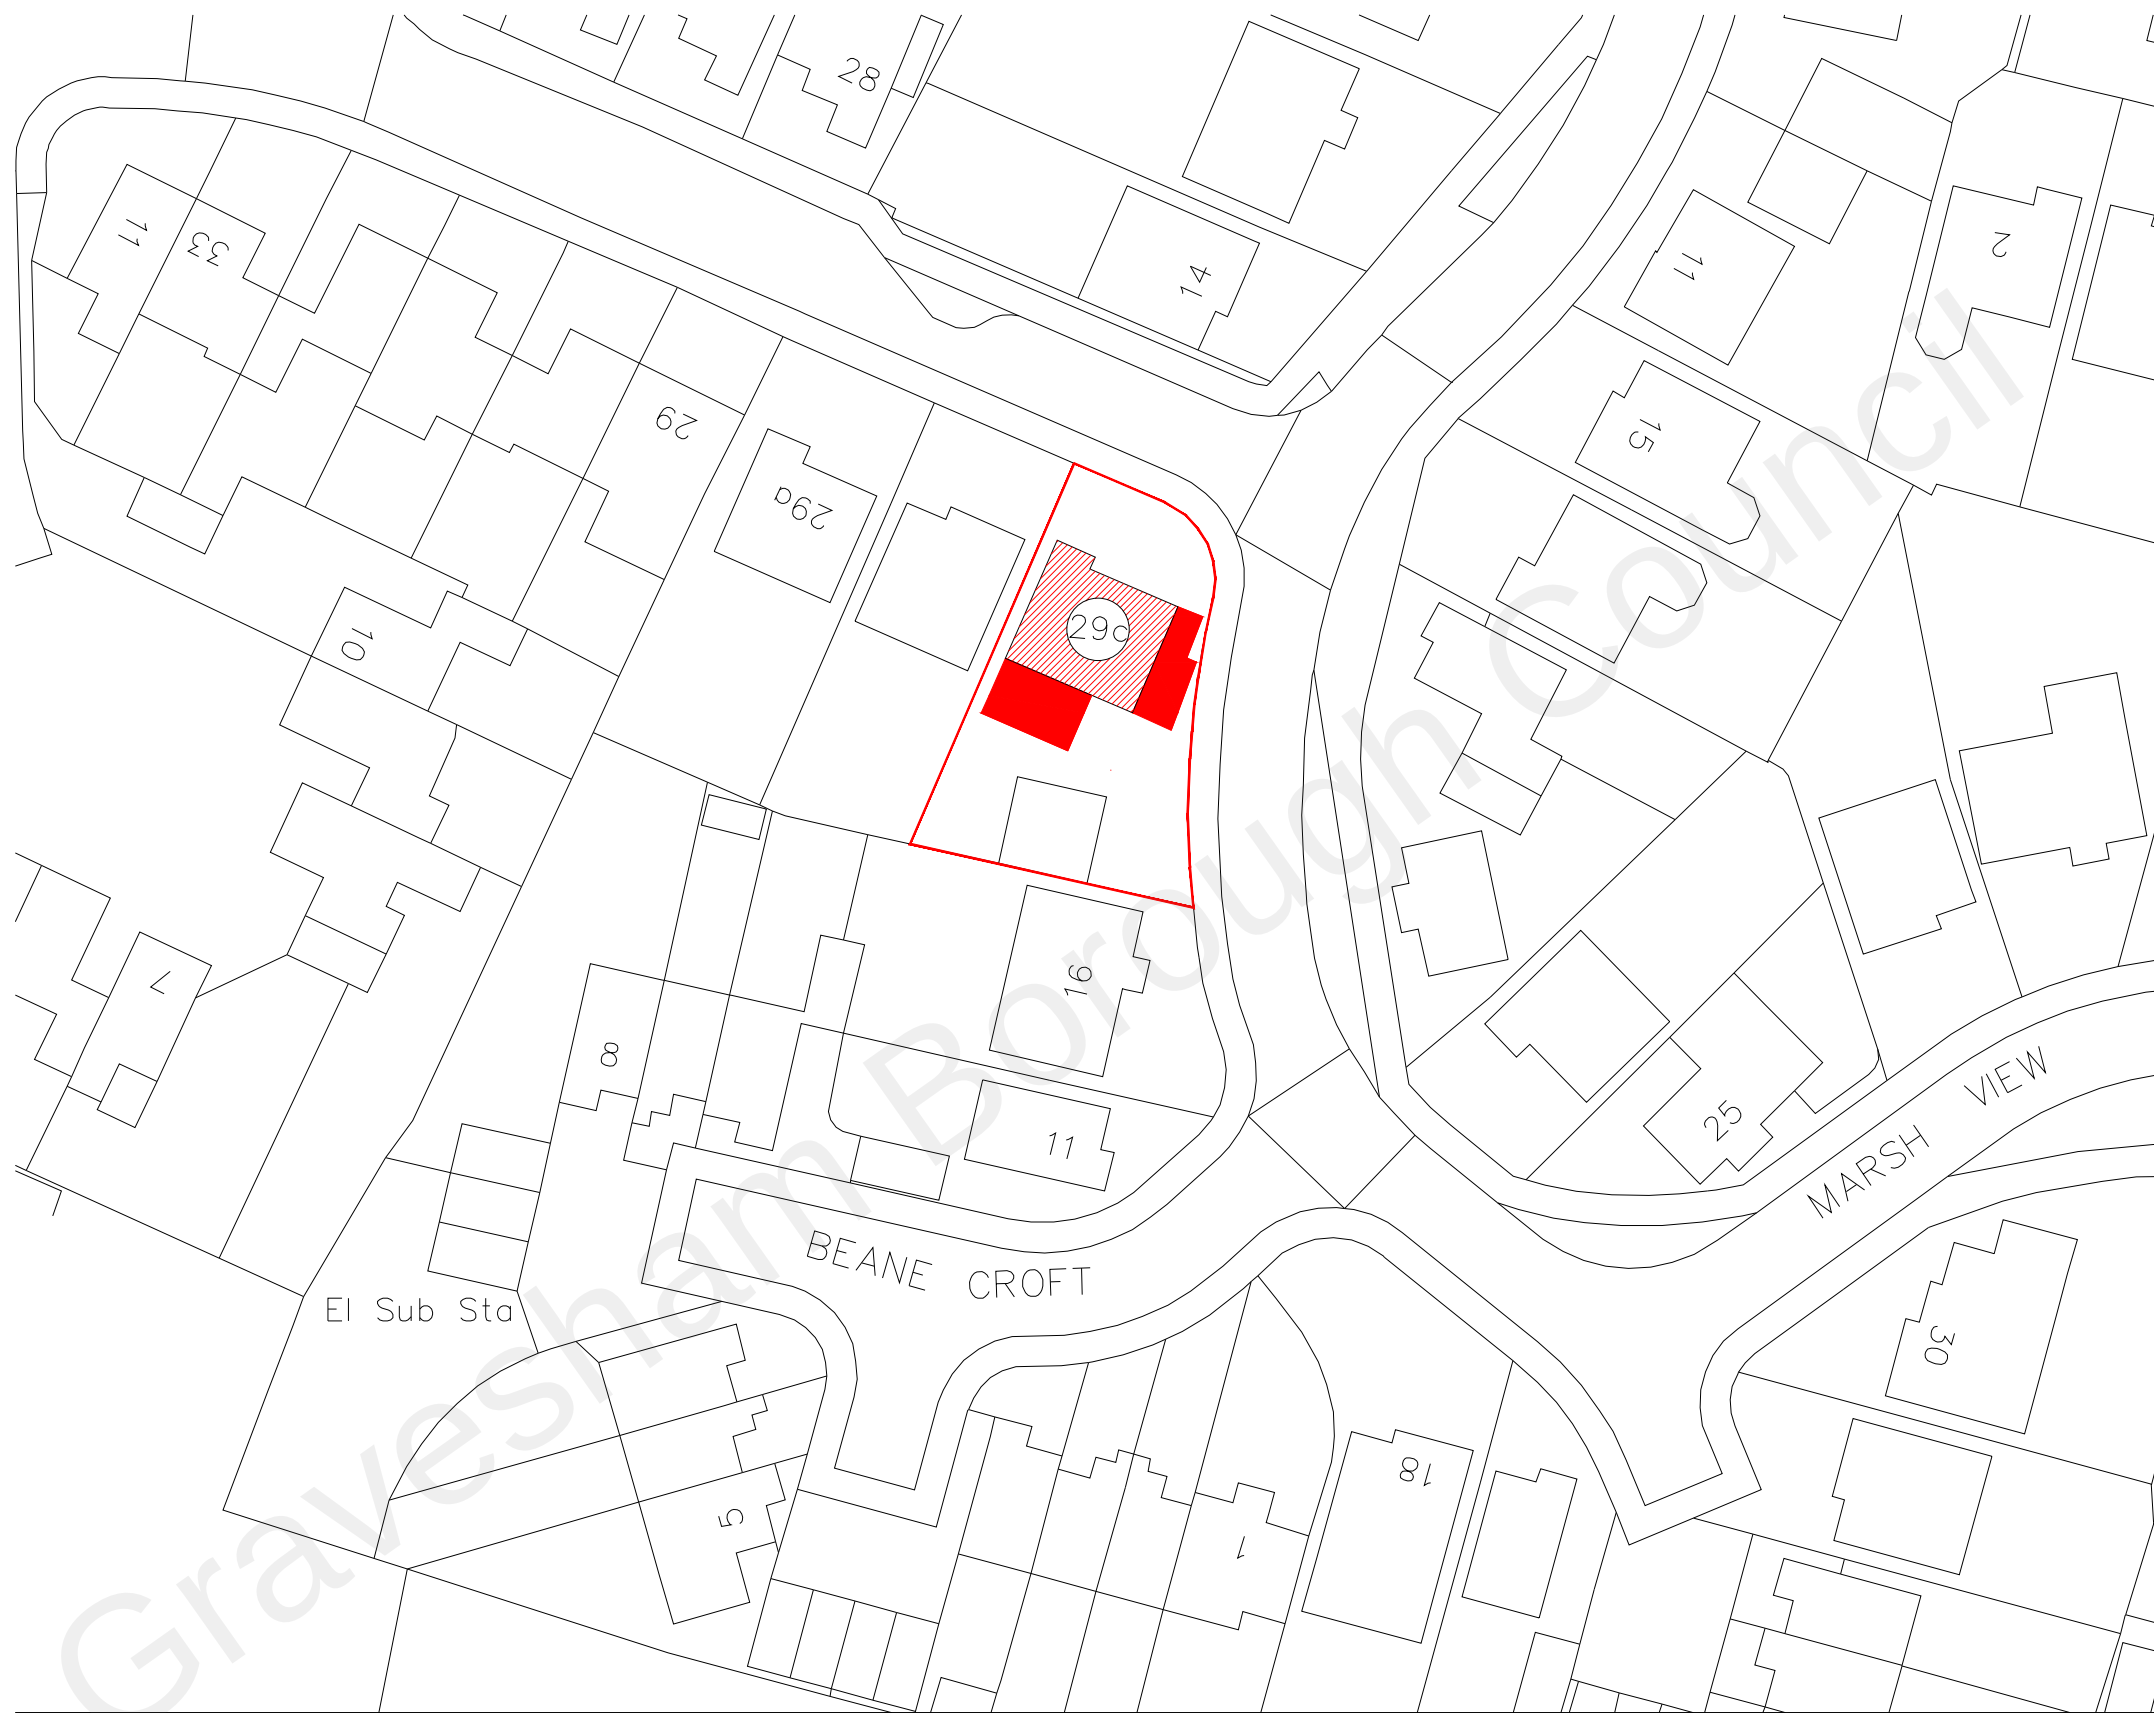


PROPOSED
DEVELOPMENT

HB PLANNING SERVICES
EMAIL INFO@HBPLANNINGSERVICES.CO.UK
CONTACT 02038539648

Scale 1:500 @ A3

Project
29C Damigos Road, Gravesend
Kent DA12 2LR

Drawing:
Block Plan

Number:
2022/02/07

Date:
April 2022

D:\WORK\2022\02 Damigos Road\HB PLANNING SERVICE.dwg