




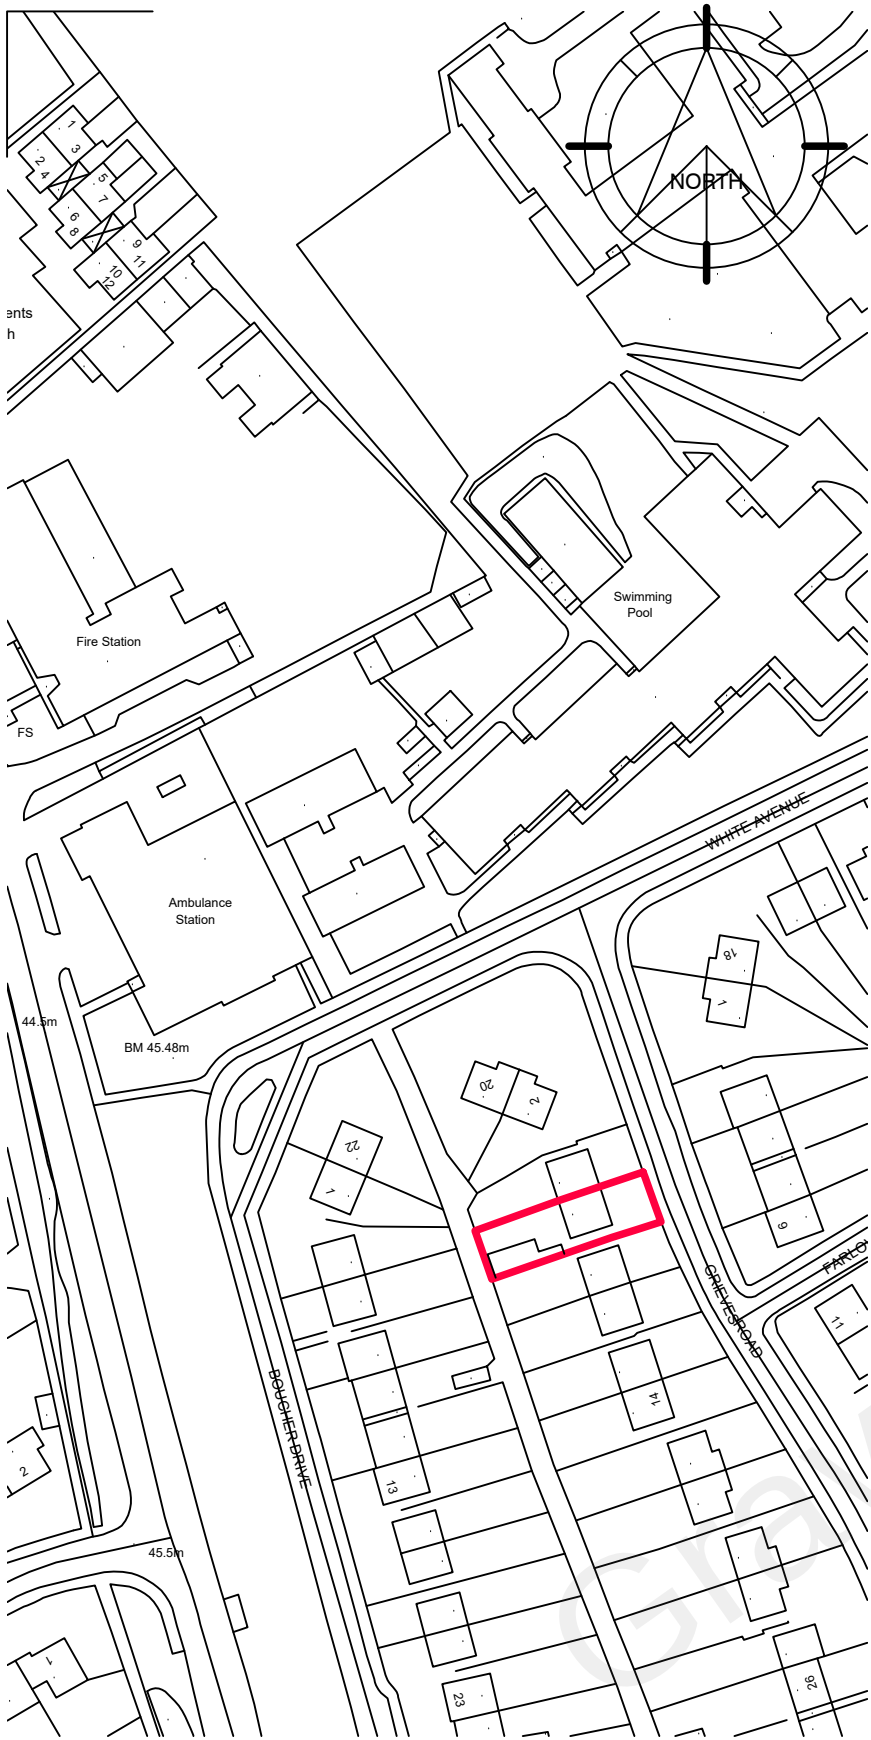

SITE LOCATION PLAN 1:1250

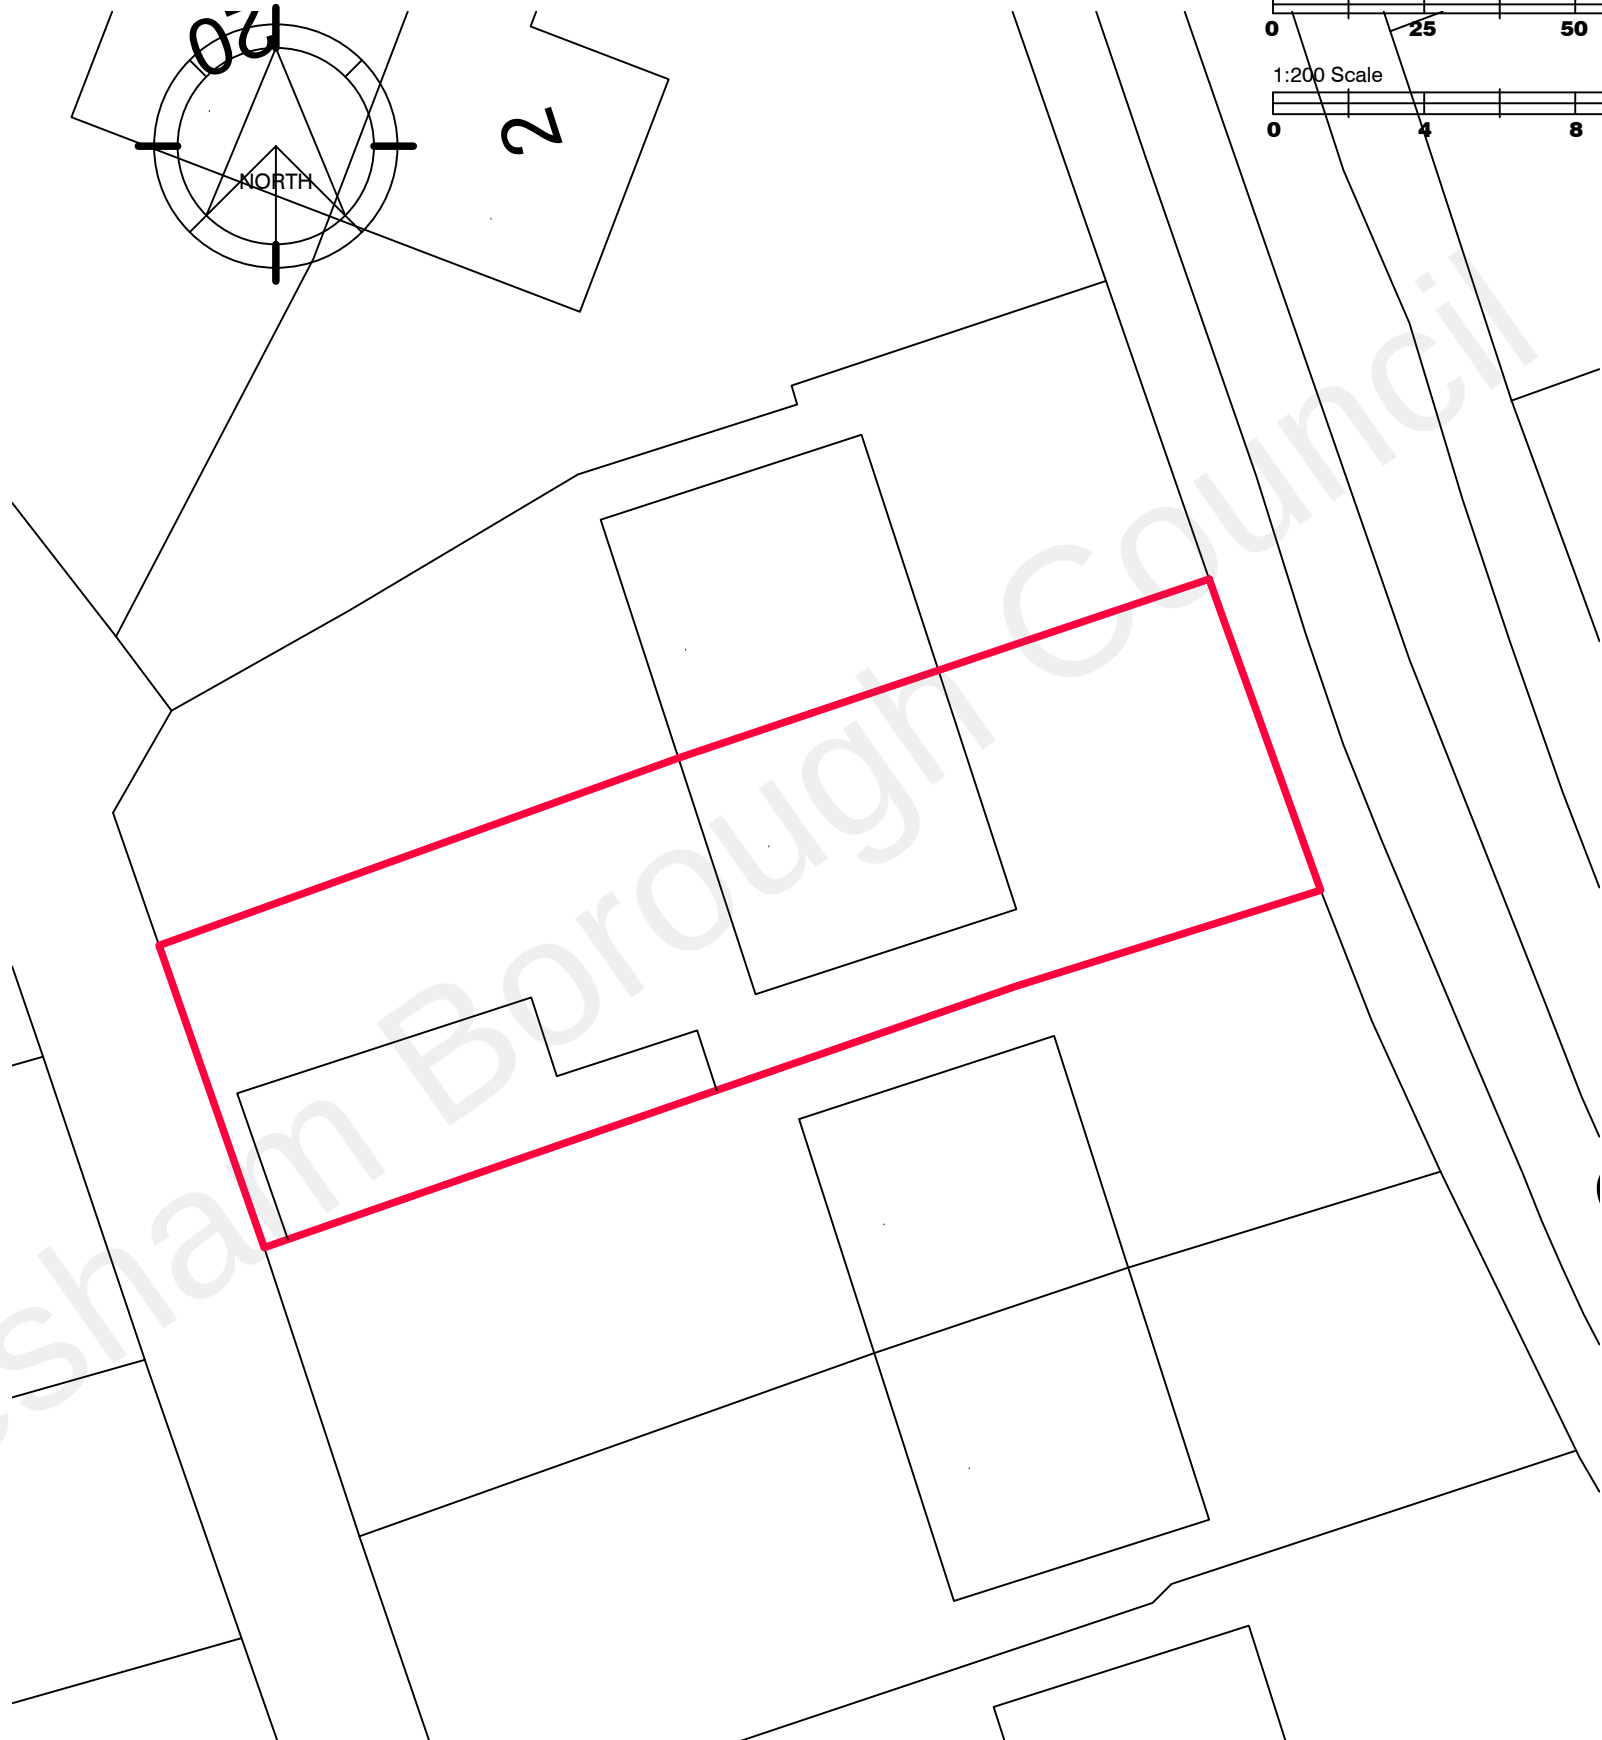

EXISTING BLOCK PLAN 1:200

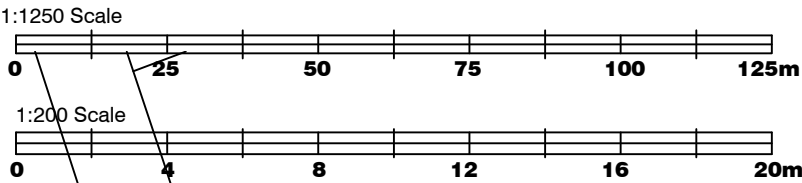

DAVID MILLS ARCHITECT
3 Mays Cottages, Platt Common, Platt, Sevenoaks, Kent TN15 6JX
Tel: 07525 863029 - www.djmarchitect.co.uk

CLIENT

Mr and Mrs Steadman

PROJECT

Proposed extension to existing dwelling
at 6 Grieves Road, Northfleet
Kent DA11 7JG

DRAWING

Existing Block Plan and
Site Location Plan

Scale

1:1250@A3

Date

29-01-2021

Drg No

M367/E01