


OSMasterMap 1250/2500/10000 scale
Thursday, April 3, 2025, ID: CM-01216019
www.centremapslive.co.uk

1:1250 scale print at A4, Centre: 569763 E, 171668 N

©Crown Copyright Ordnance Survey. Licenceno.
AC0000849896

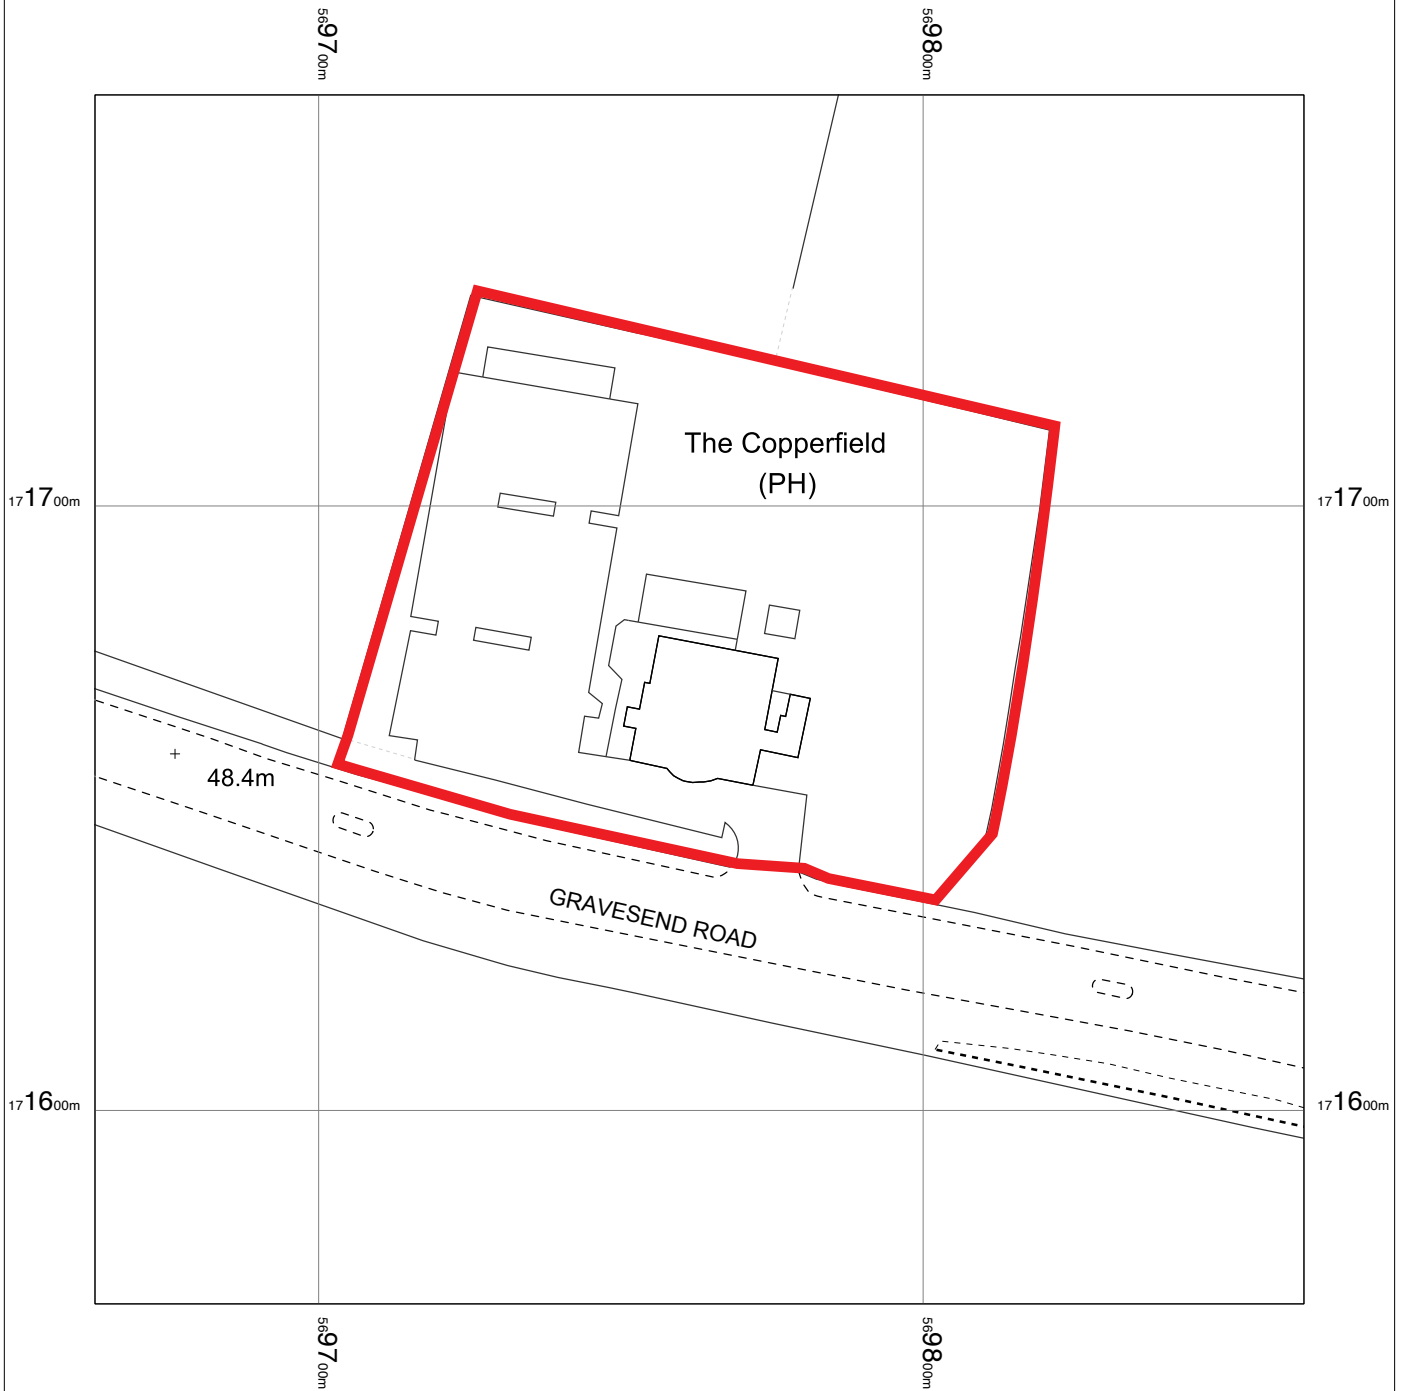