


ELEVATION VIEW A-A AS EXISTING  
(SCALE 1:50@A2, 1:100@A4)



ELEVATION VIEW B-B AS PROPOSED  
(SCALE 1:50@A2, 1:100@A4)

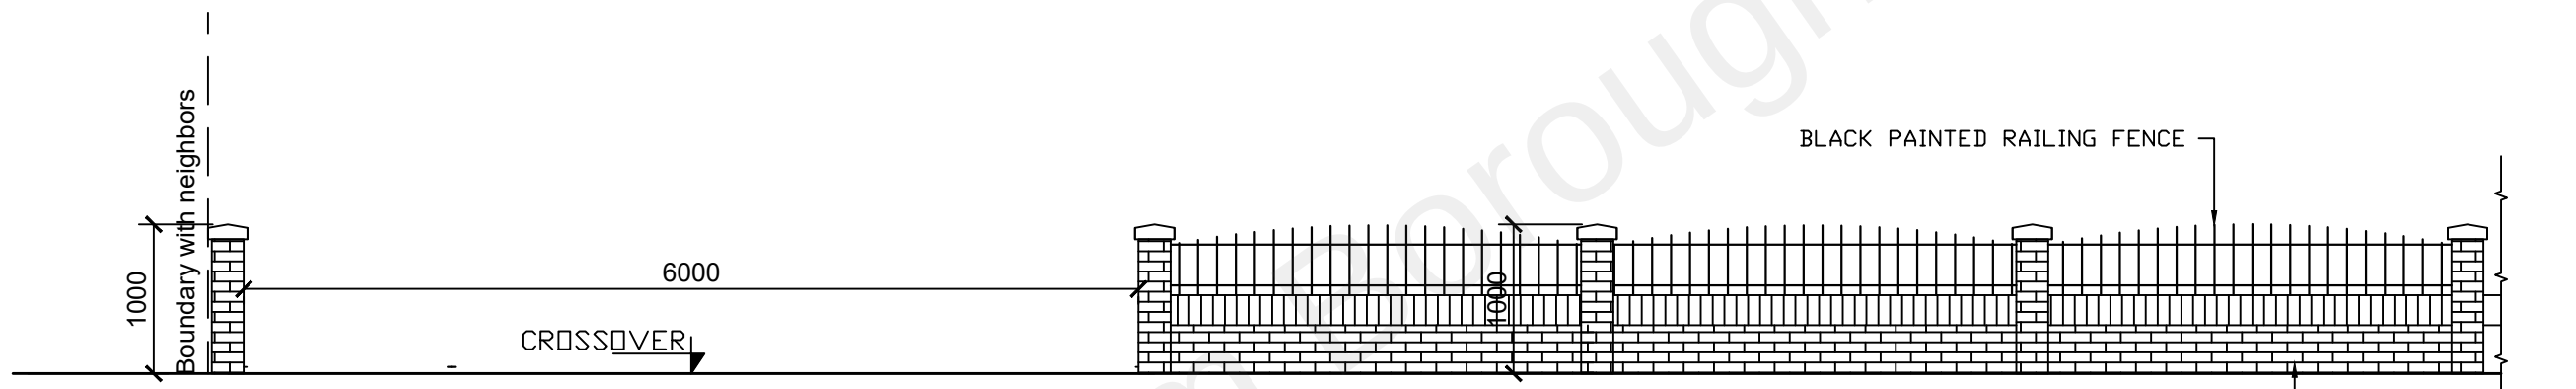

| REV                                              | DESCRIPTION | INIT   | DATE       |
|--------------------------------------------------|-------------|--------|------------|
| Project 209 Lower Higham Road                    |             |        |            |
| Title ELEVATIONS A-A AS EXISTING AND AS PROPOSED |             |        |            |
| Drawn                                            | AR          | Date   | 05/08/2021 |
| Checked                                          |             | Scale  | 1:50 @A3   |
| Approved                                         |             |        |            |
| Drawing No. 002                                  |             | Rev. A |            |