
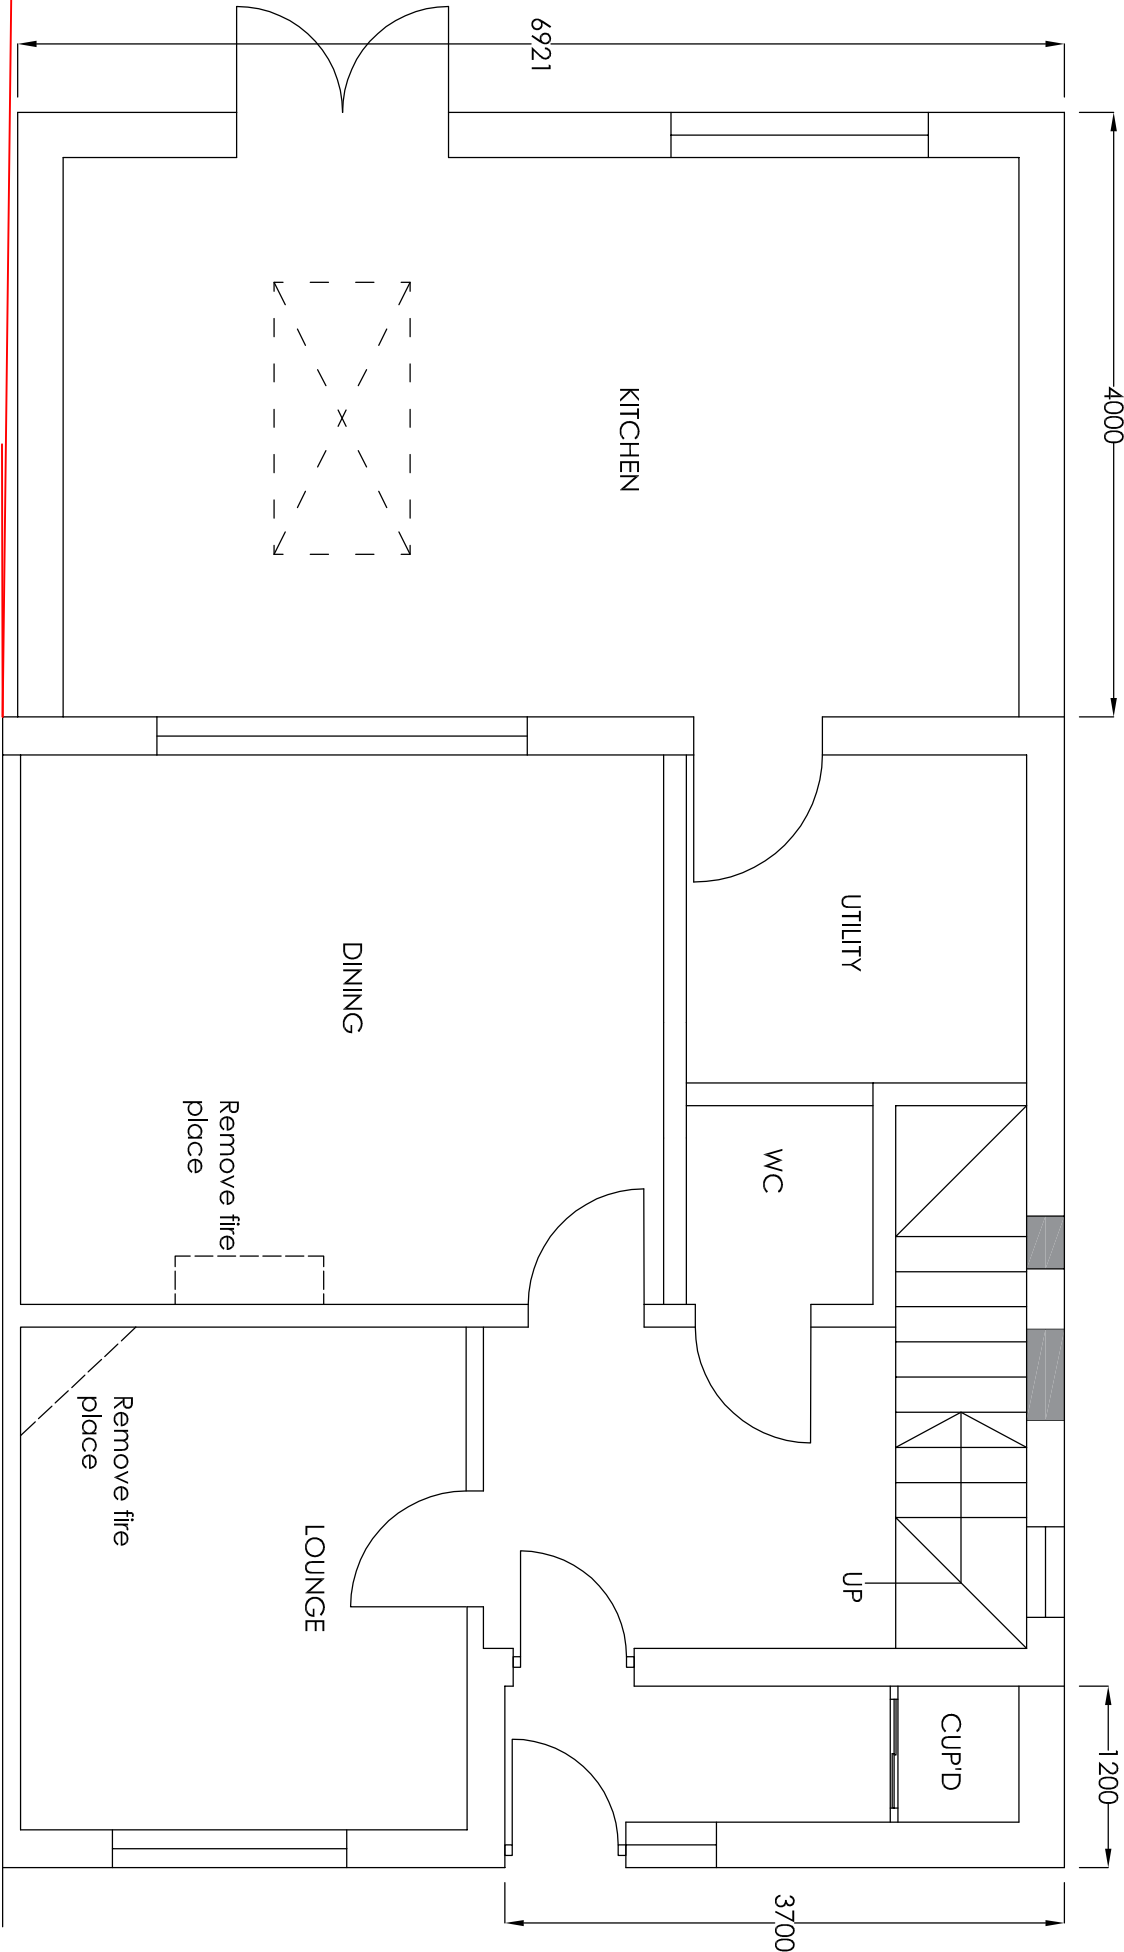


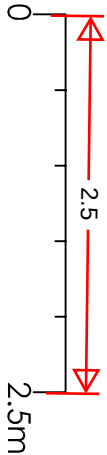

|                  |  |             |   |             |  |
|------------------|--|-------------|---|-------------|--|
| Project          |  |             | Mr A Singh 92 Snelling Av Gravesend Kent DA11 7ER                                                             |             |  |
| Drawing Title    |  |             | Rear GF & Part FF Extensions, Loft Conversion, Front Porch and Remove Chimney Stacks                          |             |  |
| Proposed GF Plan |  |             | H Channa<br>Picarroons Maidstone Road Platt Kent TN15 8LB<br>Tel: 07828277909 E-mail: hbechanna@tiscali.co.uk |             |  |
| Rev              |  | Description |   | Date        |  |
| Drawn            |  | Date        |   | Scale       |  |
| HC               |  | Sept 2023   |   | 1:50        |  |
|                  |  |             |   | Drawing No. |  |
|                  |  |             |   | 925A/A3/03  |  |