


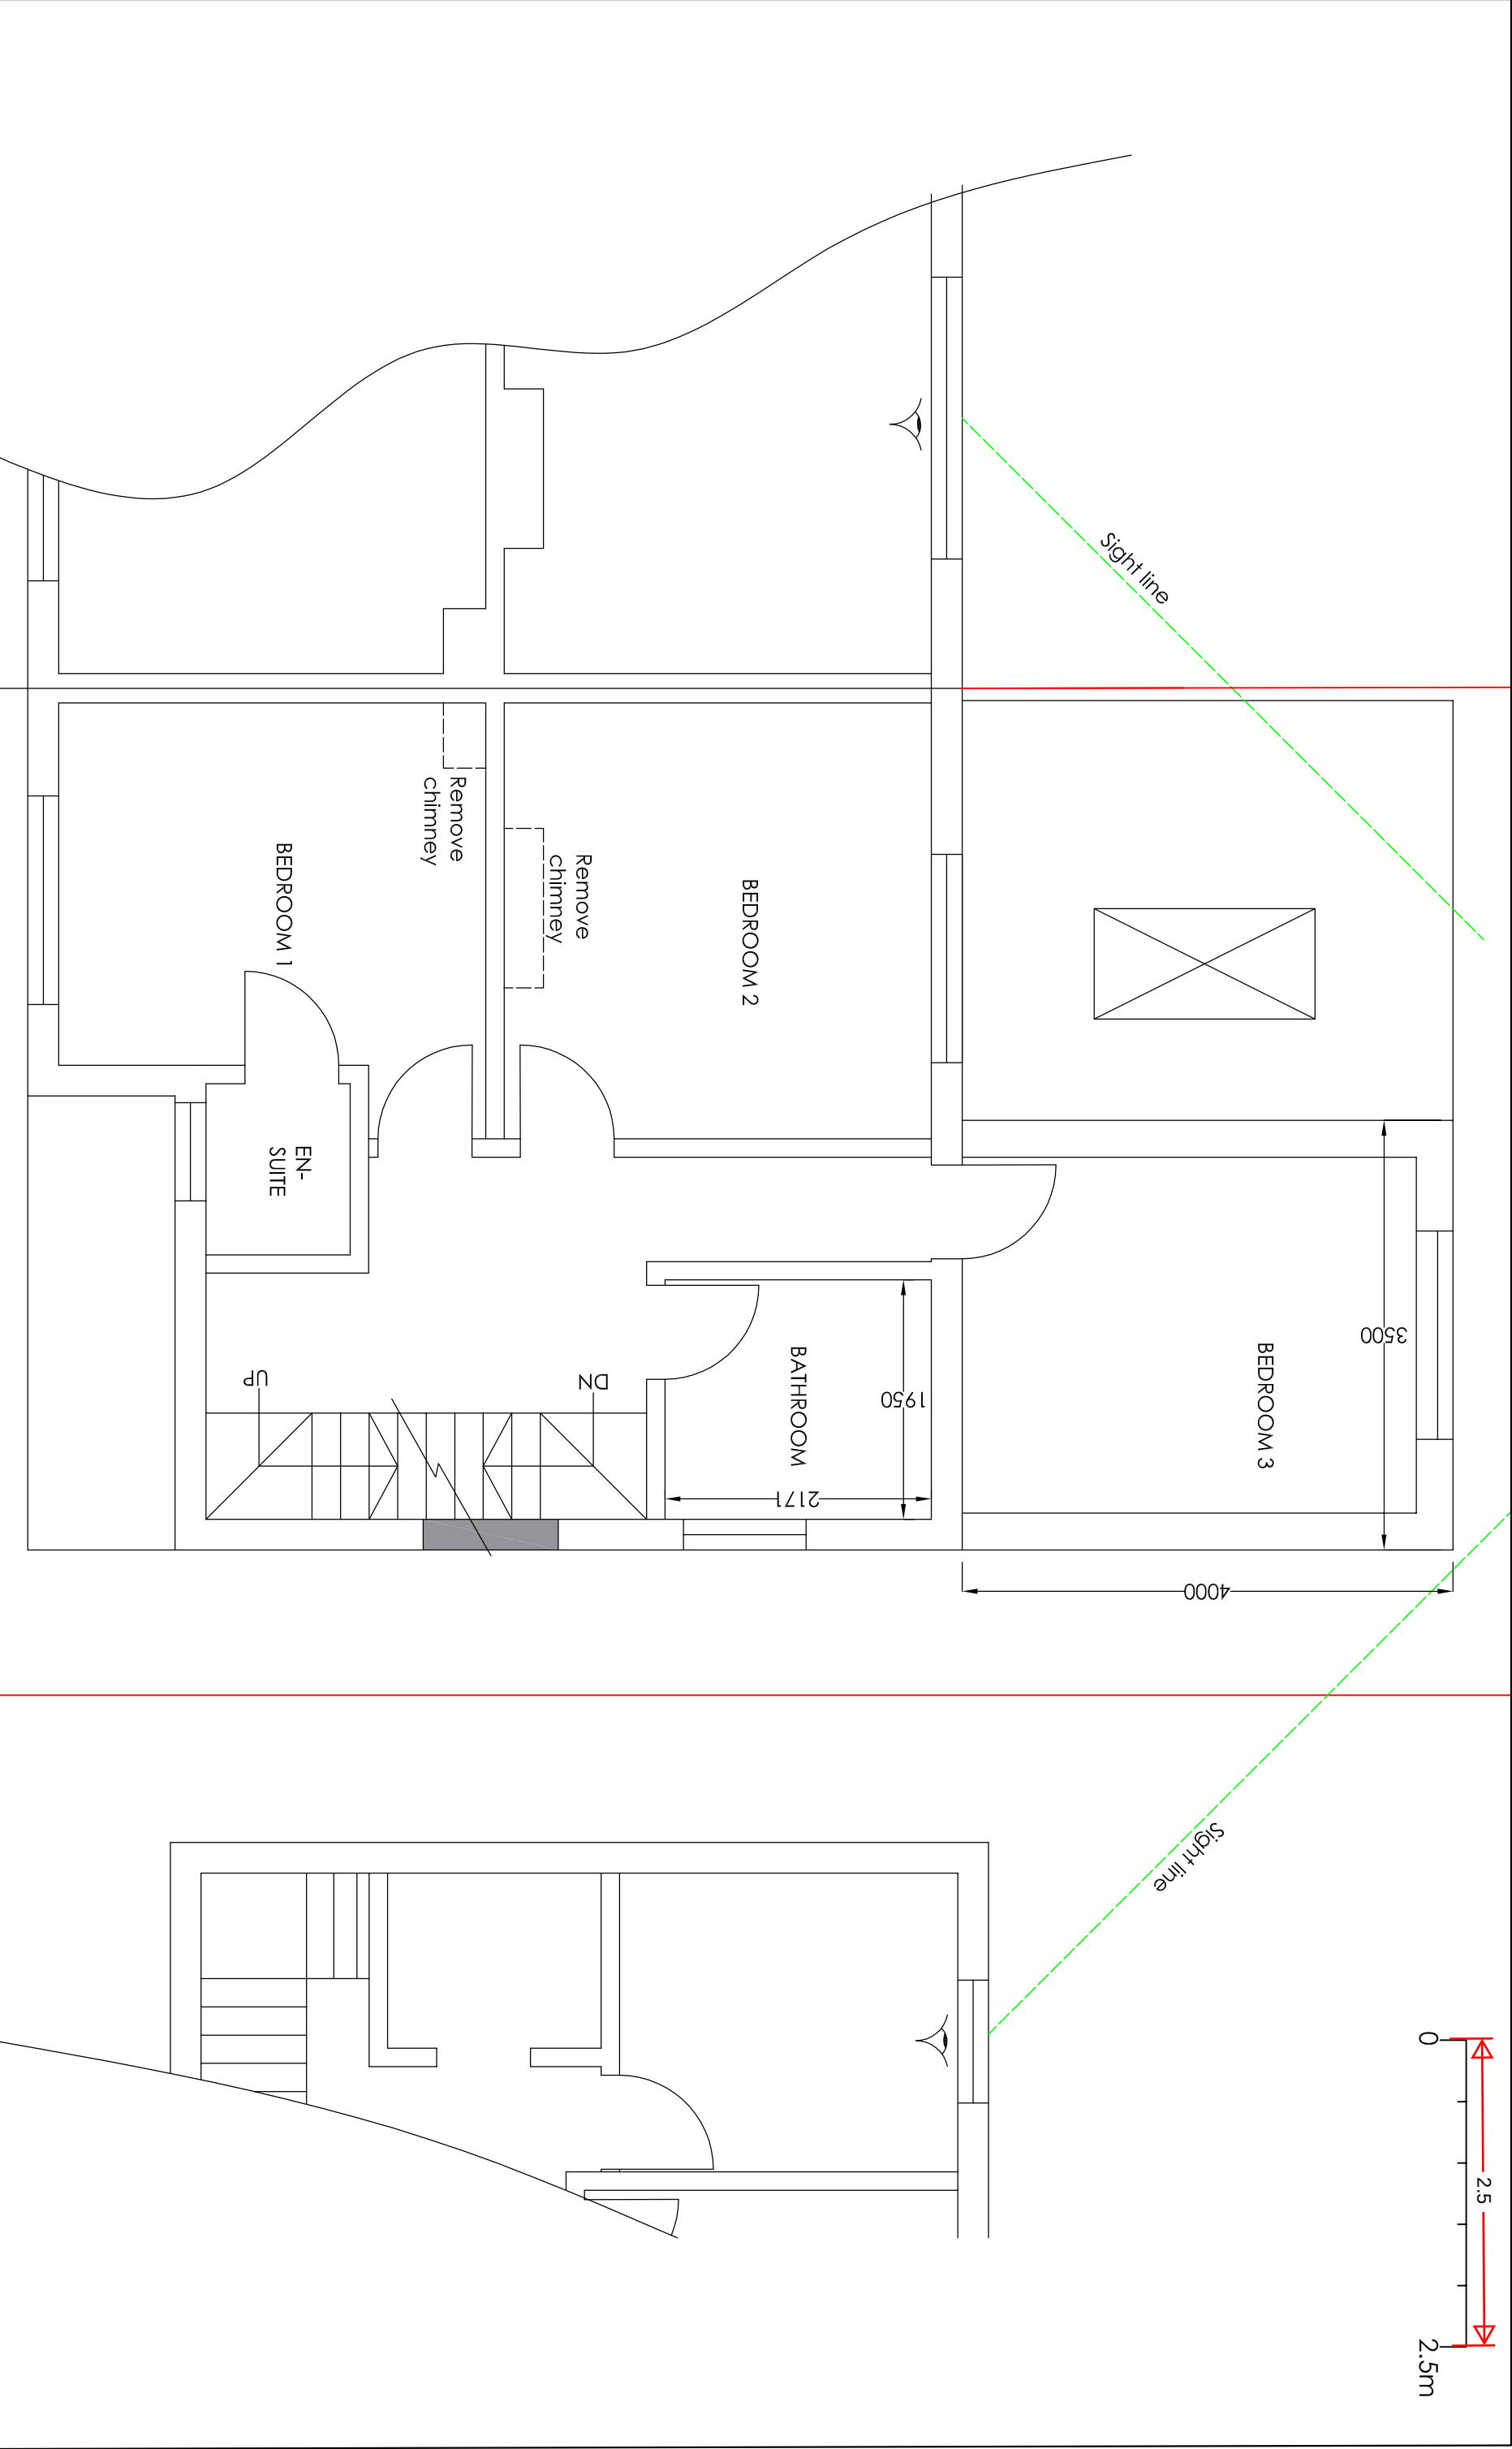

Project		Mr A Singh 92 Snelling Av Gravesend Kent DA11 7ER		Rear GF & Part FF Extensions, Loft Conversion, Front Porch and Remove Chimney Stacks	
Drawing Title		Proposed FF Plan		Rev	Date
				Description	Date
				HC	Sept 2023
				Scale	1:50
				Drawing No.	92SA/A3/04

H Channa

Picarroons Maidstone Road Platt Kent TN15 8LB
Tel: 07828277909 E-mail: hbechanna@tiscali.co.uk