
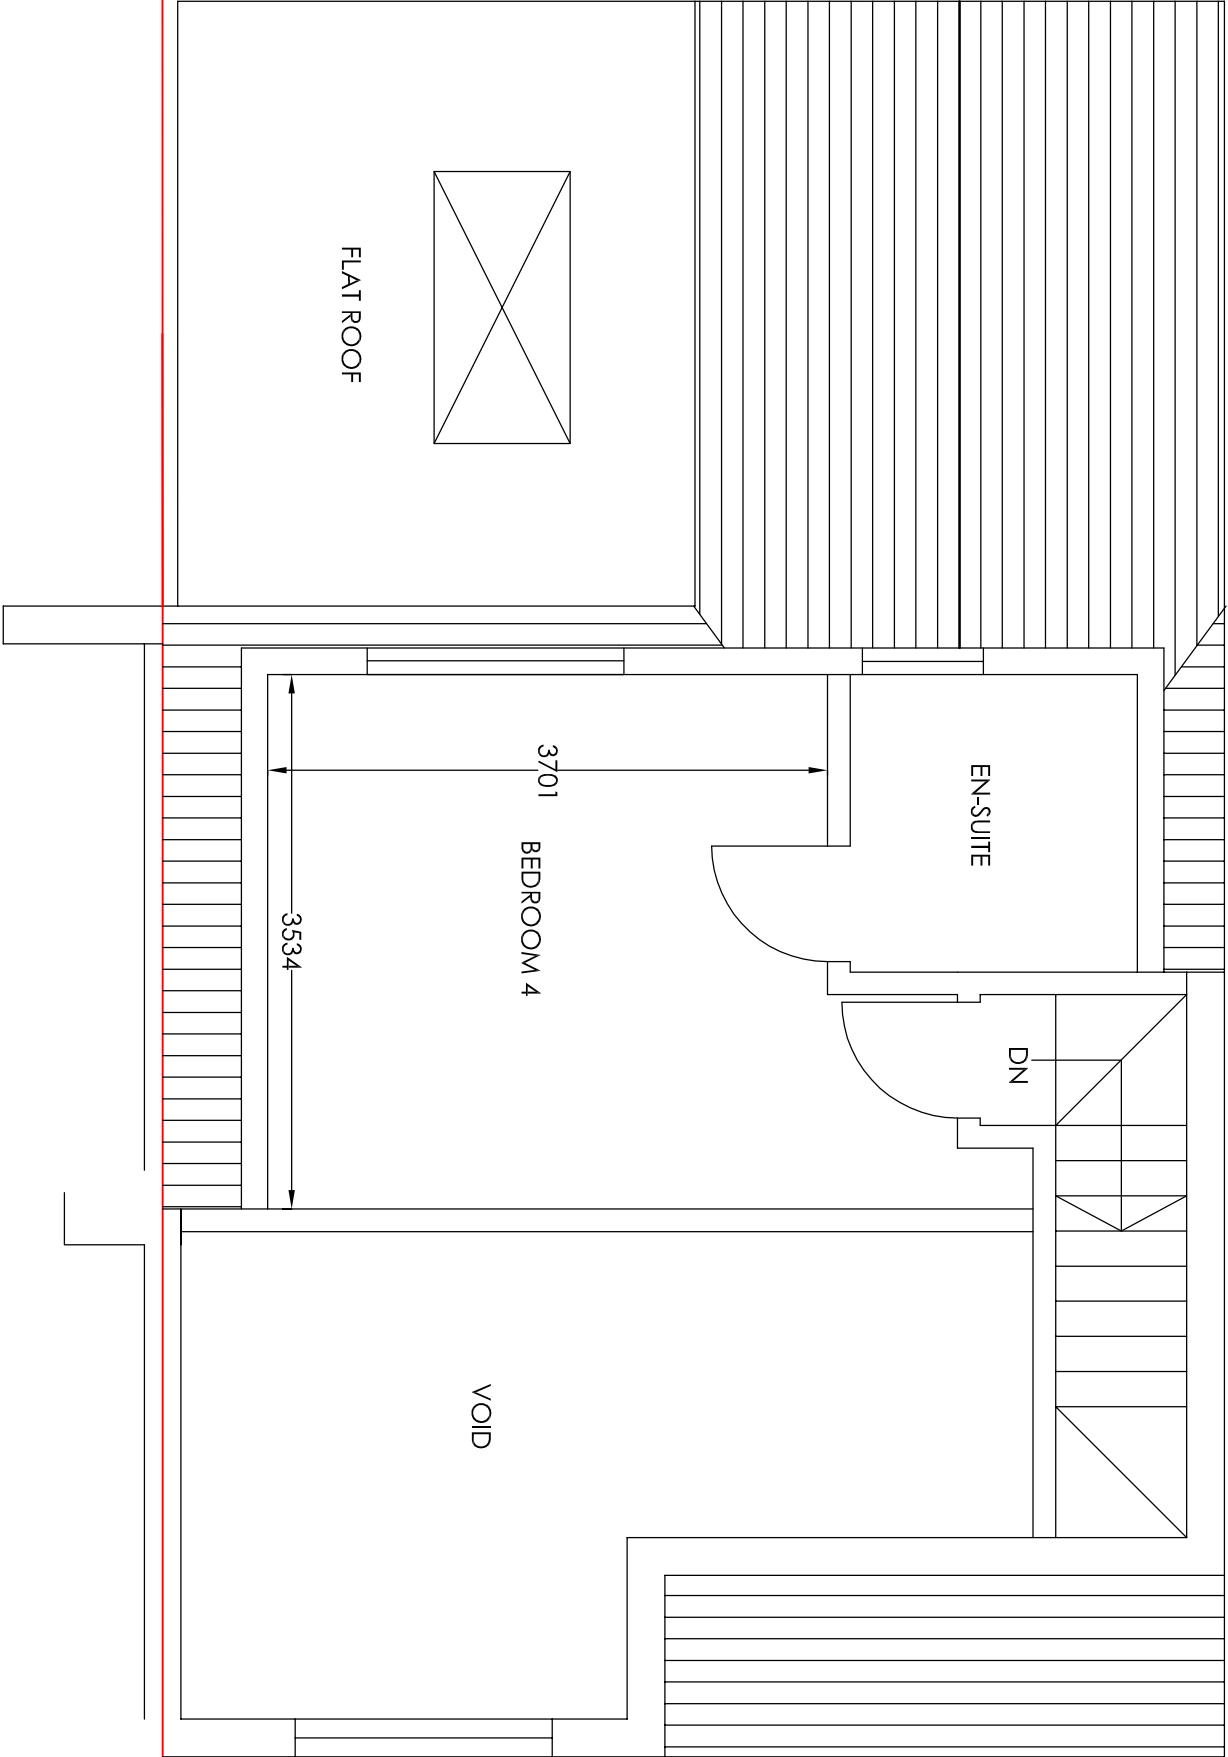


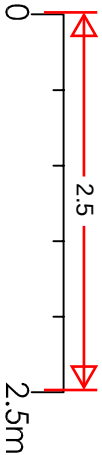

Project			Project		
Mr A Singh 92 Snelling Av Gravesend Kent DA11 7ER			Rear GF & Part FF Extensions, Loft Conversion, Front Porch and Remove Chimney Stacks		
Drawing Title			Proposed 5F Plan		
Rev		Description		Date	
HC		Sept 2023		1:50	
Scale		Drawing No.		92SA/A3/05	