
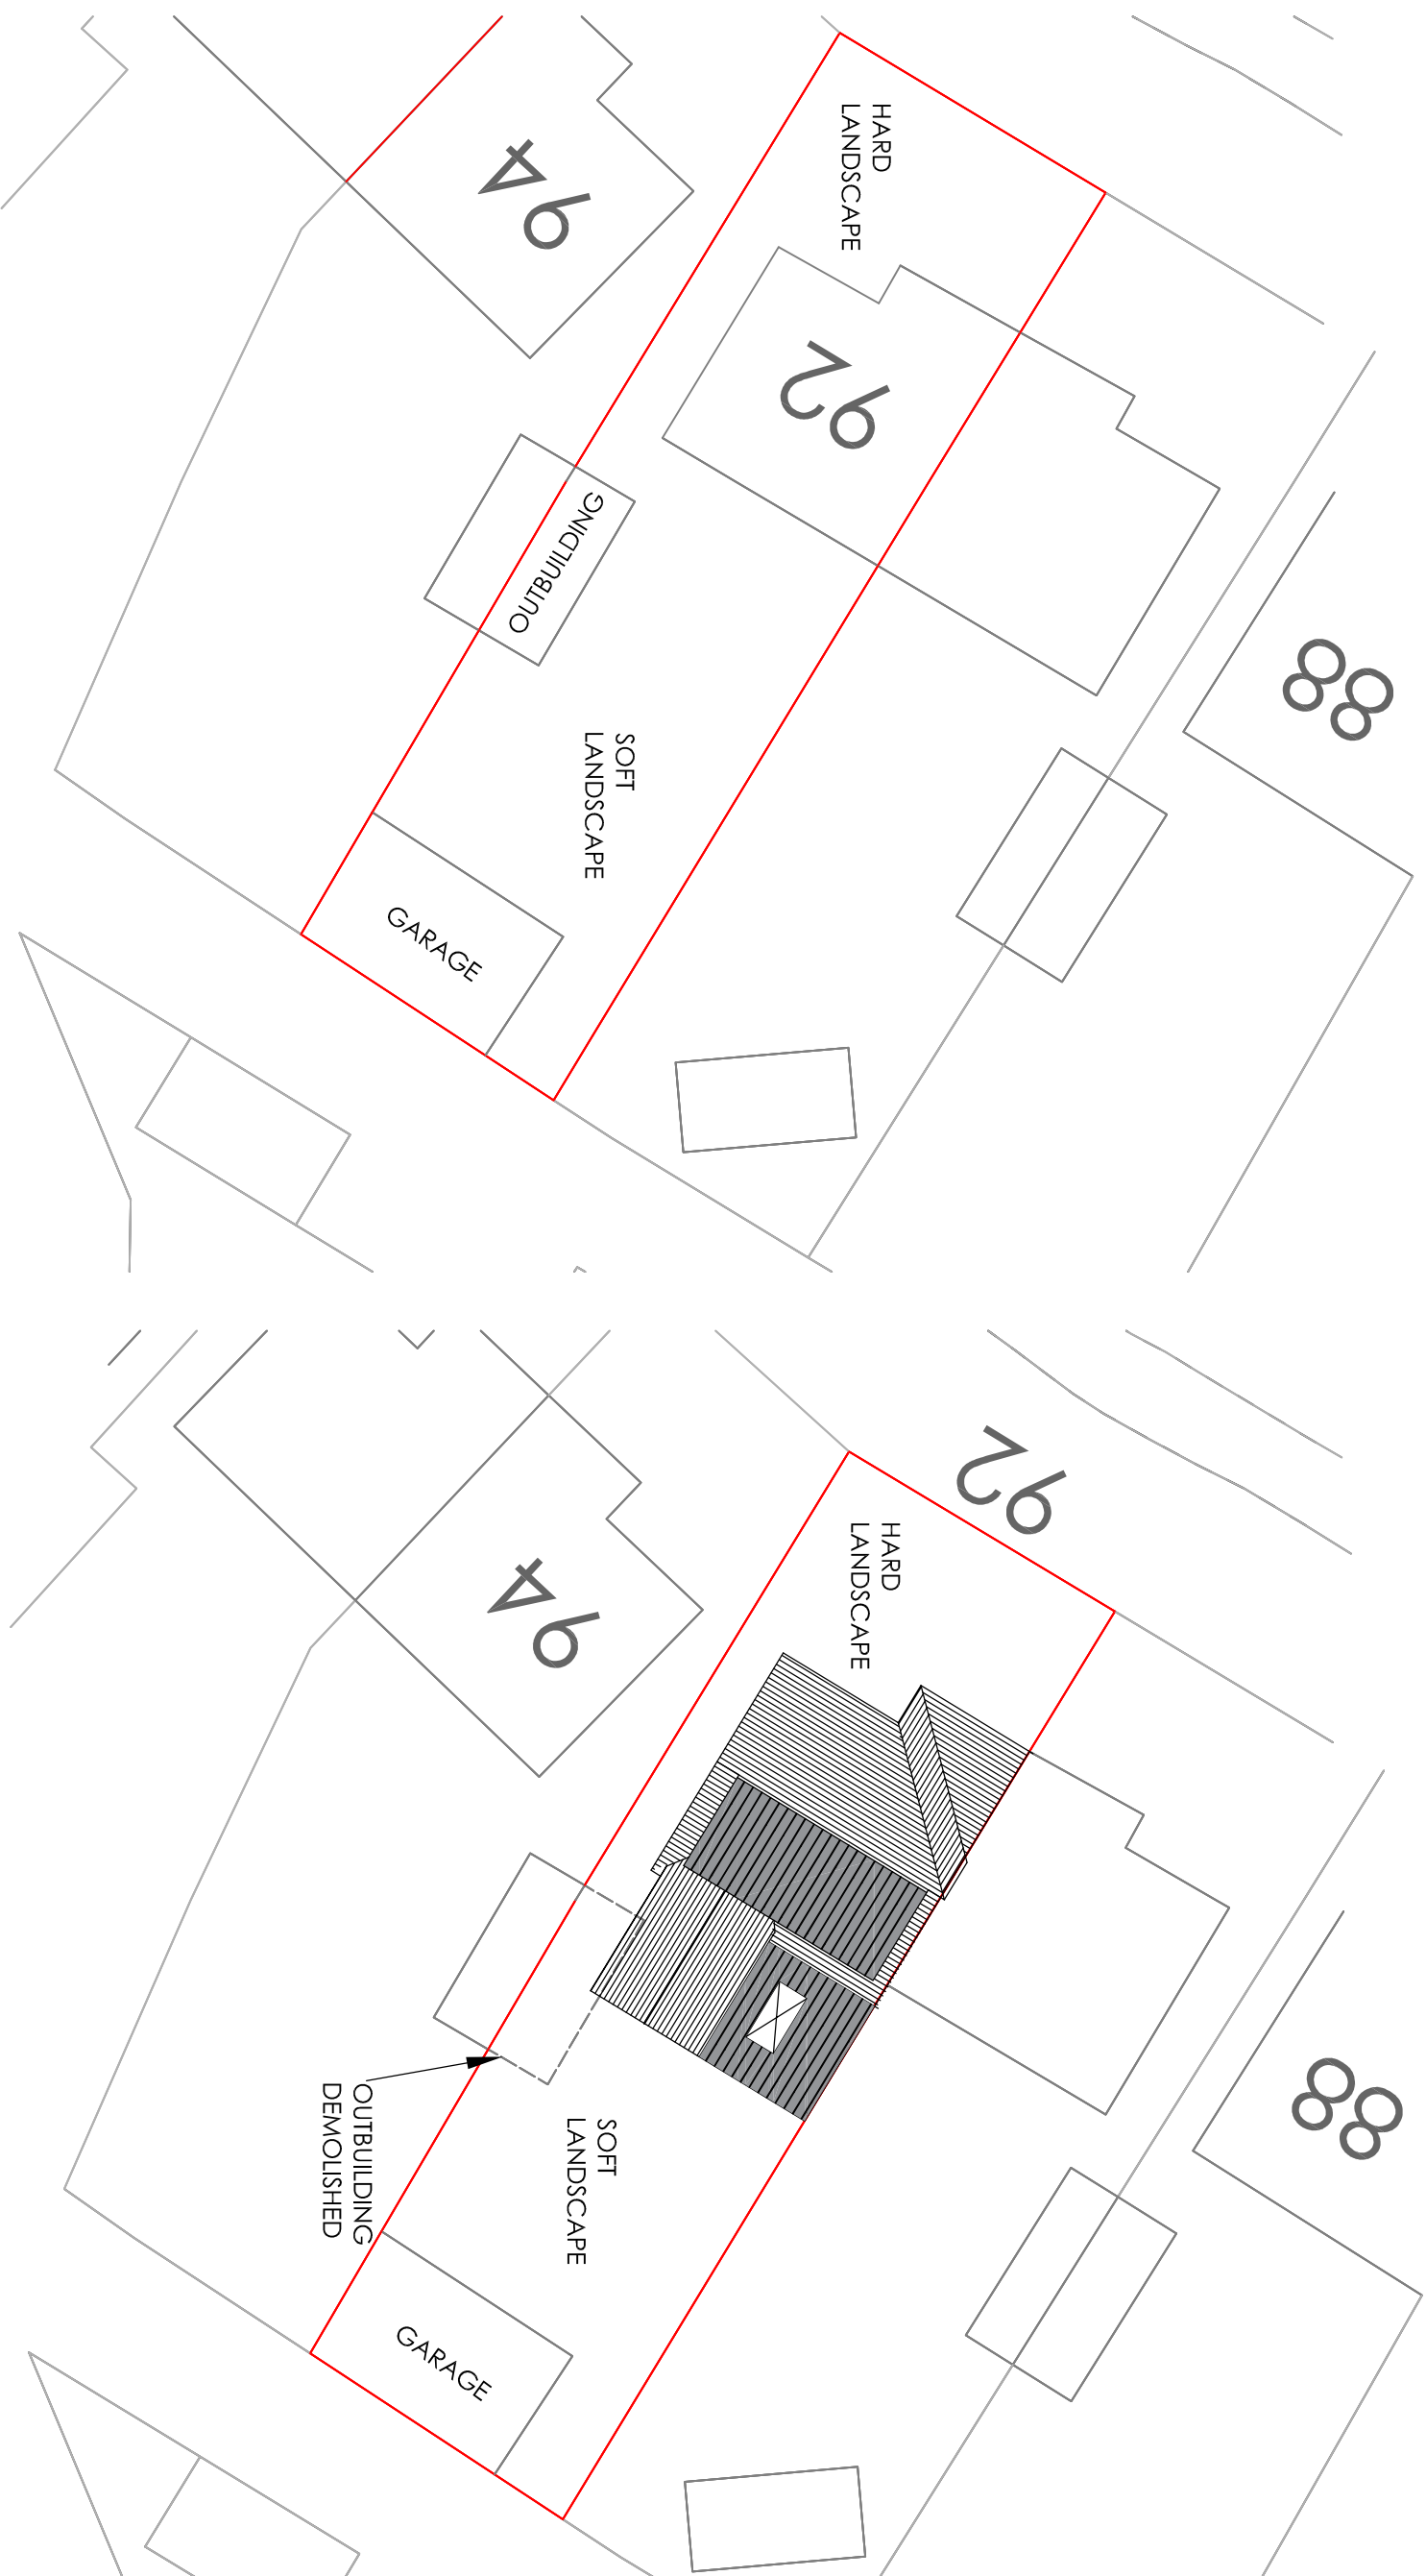


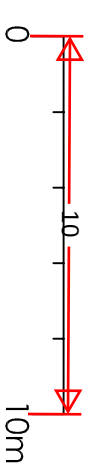

Existing Block Plan

Proposed Block Plan

Project				
Mr A Singh 92 Snelling Av Gravesend Kent DA11 7ER Rear GF & Part FF Extensions, Loft Conversion, Front Porch and Remove Chimney Stacks				
Drawing Title				
Existing and Proposed Block Plans				
A		Show outline of existing outbuilding		
Rev		Description		
		24/10/23		
		Date		
Drawn		Date		
HC		Sept 2023		
		Scale		
		1:200		
		Drawing No.		
		92SA/A3/O9A		