

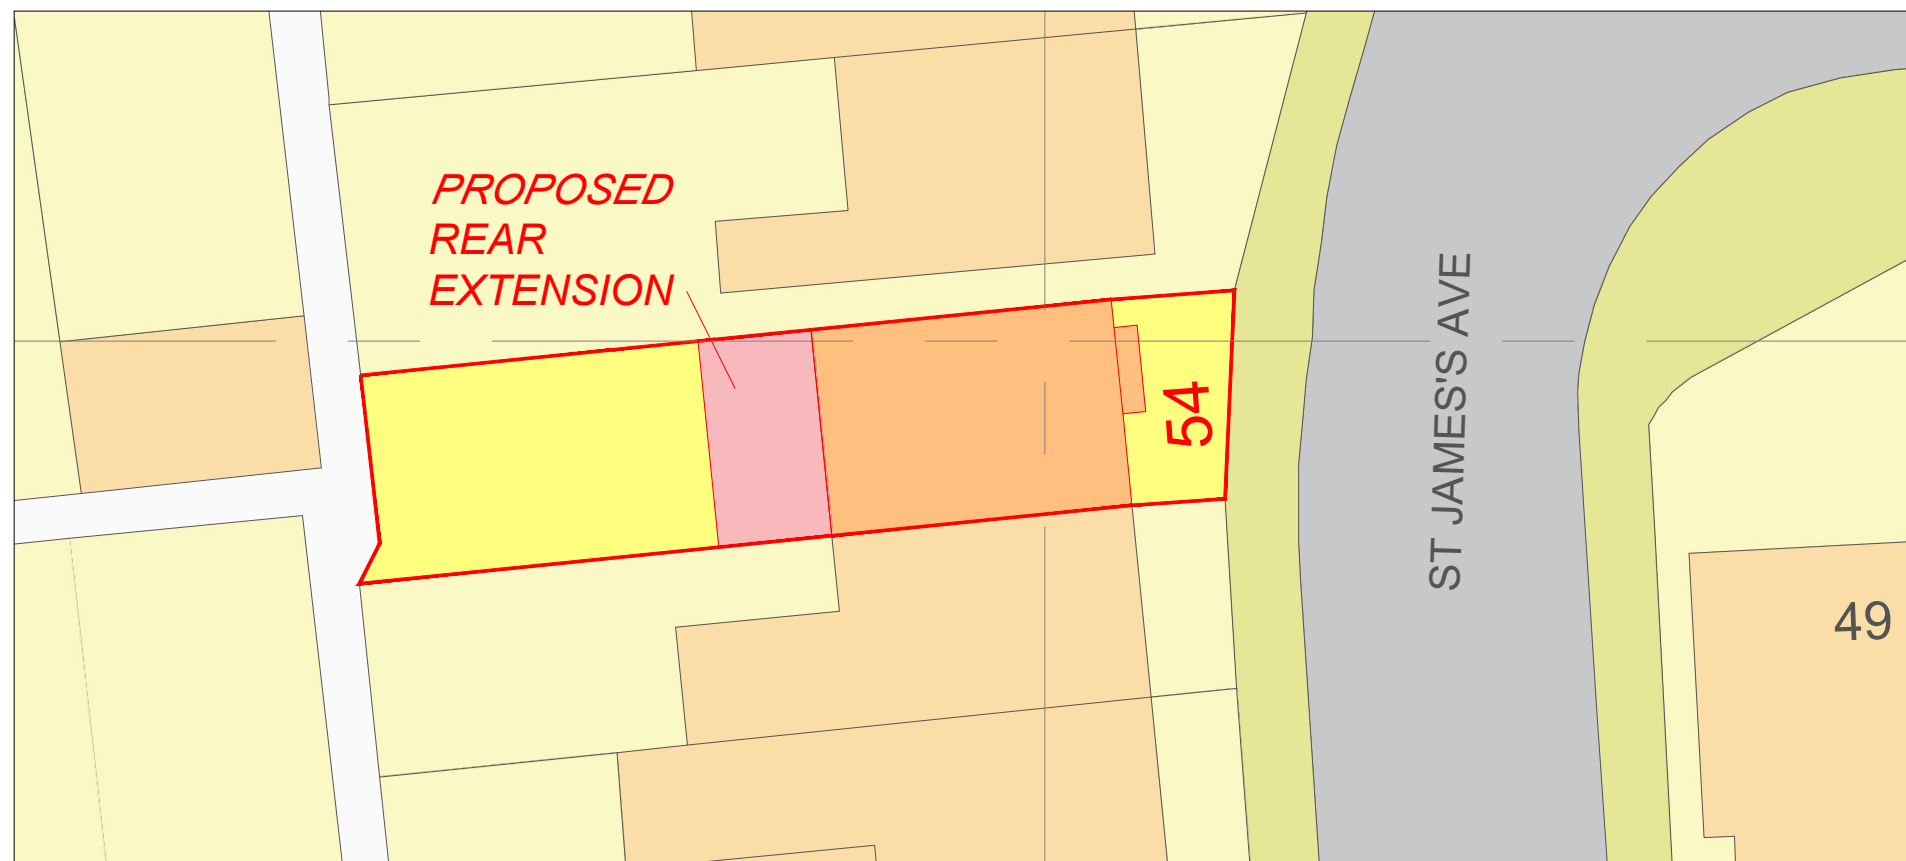


A LOCATION PLAN
Scale=1:1250

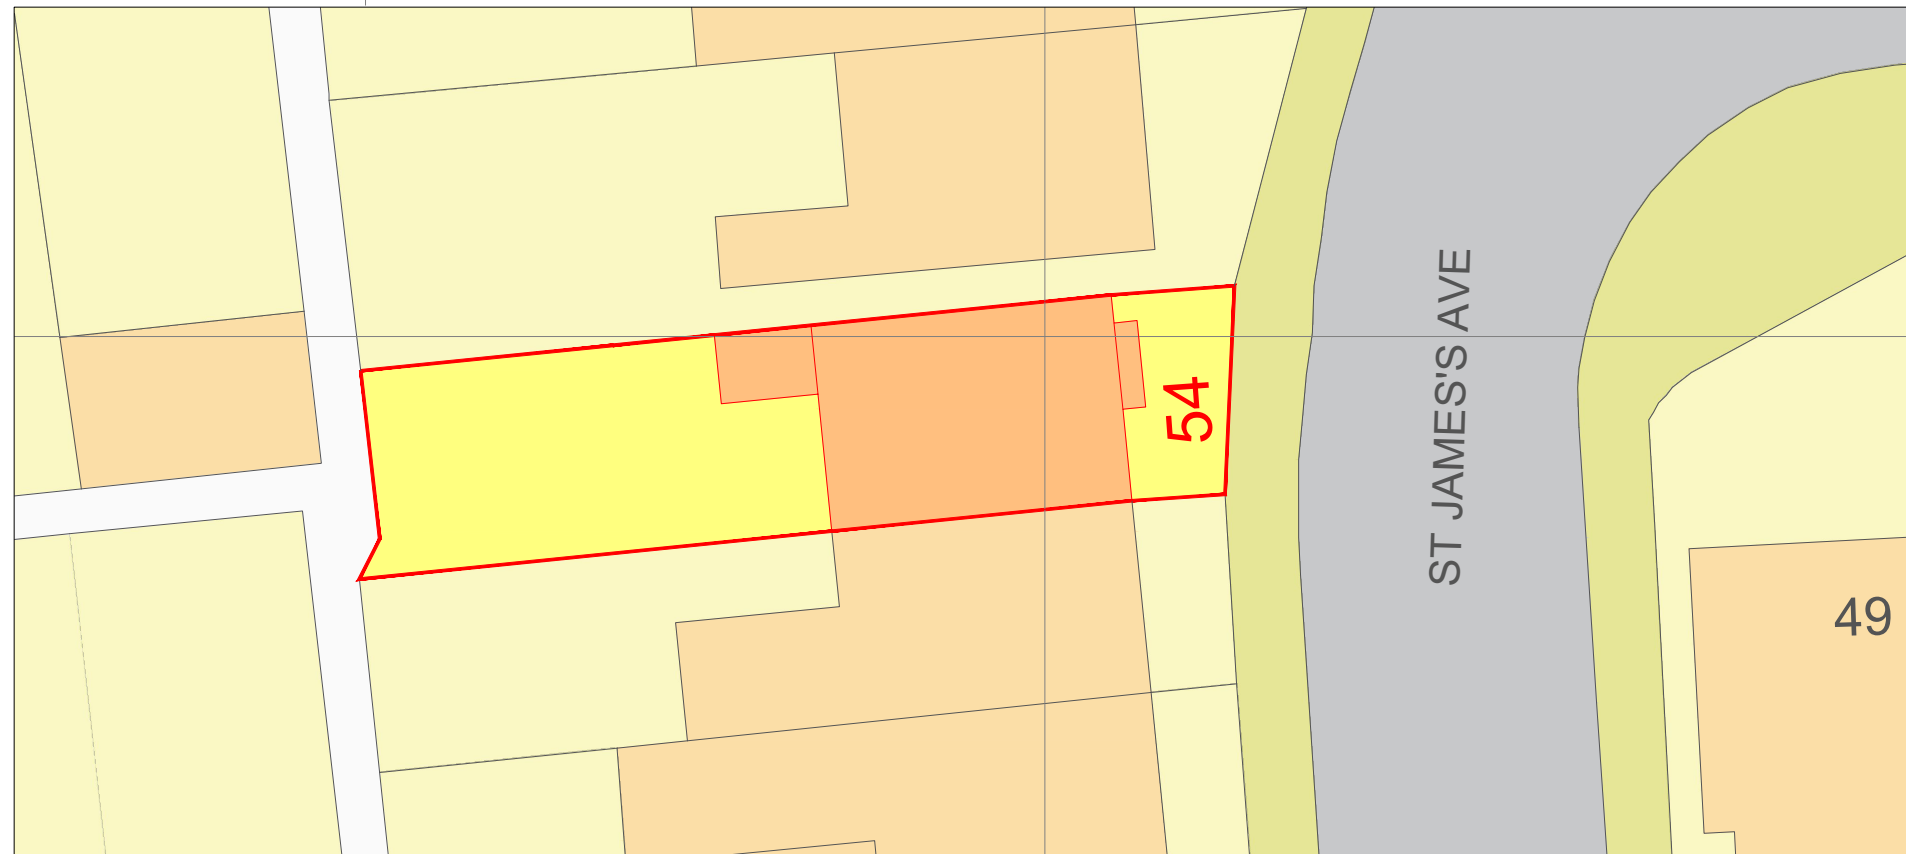

B PRE-EXISTING & PROPOSED BLOCK PLAN
Scale=1:200

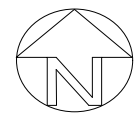

NOTES/REV.

All dimensions shown to be checked on site.
This drawing is copyright of DVL

REV	DATE	DRWN	CHKD
-----	------	------	------

DVL ■ architectural design ■ design&construct ■ building construct
131 Ashwood Road ■ Potters Bar, Hertfordshire ■ EN6 2QD
T: 01277 280101 ■ E: office@dobravilla.com ■ E: studio@designandarchitecture.co.uk
Web: designandarchitecture.co.uk ■ Facebook.com/ ■ Twitter: @

INFORMATION

ISSUE REASON:
APPROVAL

SCALE	@A3	CLIENT	Andrea Jackova & Dezider Horvath, 54 St James's Ave - Gravesend, DA11 0EY
DATE	10/23	PROJECT	Single Storey Rear Extension - Retrospective
DRAWN	MC	DRAWING TITLE	Location & Block Plan pre-existing/ proposed
CHECKED	MC	DRAWING NUMBER	J23 02 PP-01
		REVISION	A

