


Copyright of this drawing is the property of Urban Edge Architecture Limited. It must not be reproduced or amended nor used in the execution of any works whether in conjunction with the proposed works for which it is prepared or otherwise without the express consent in writing of Urban Edge Architecture Limited.

Urban Edge Architecture Limited
One Scotgate Mews, Scotgate
Stamford, Lincolnshire, PE9 2RX.
Tel. +44 (0)1780 755 665
Fax. +44 (0)1780 755 360





THIS DRAWING IS FOR PLANNING ONLY AND IS NOT TO BE USED FOR TENDER OR CONSTRUCTION

TENANT SIGNAGE ZONE

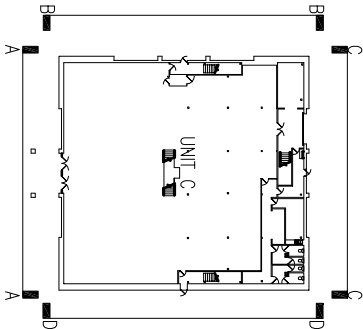

KEY PLAN: 1:1000

- MATERIALS LEGEND
- A - RED BRICK, AS EXISTING TERRACE
 - B - BUFF BRICK, AS EXISTING TERRACE
 - C - ROLLER SHUTTER
 - D - ROOF CLADDING - LIGHT GREY
 - E - PROFILED CLADDING - LIGHT GREY
 - F - PROFILED CLADDING -RED
 - G - FASCIA PROFILES - RED
 - H - GLAZED CURTAIN WALLING- YELLOW
 - I - FIRE ESCAPE DOOR

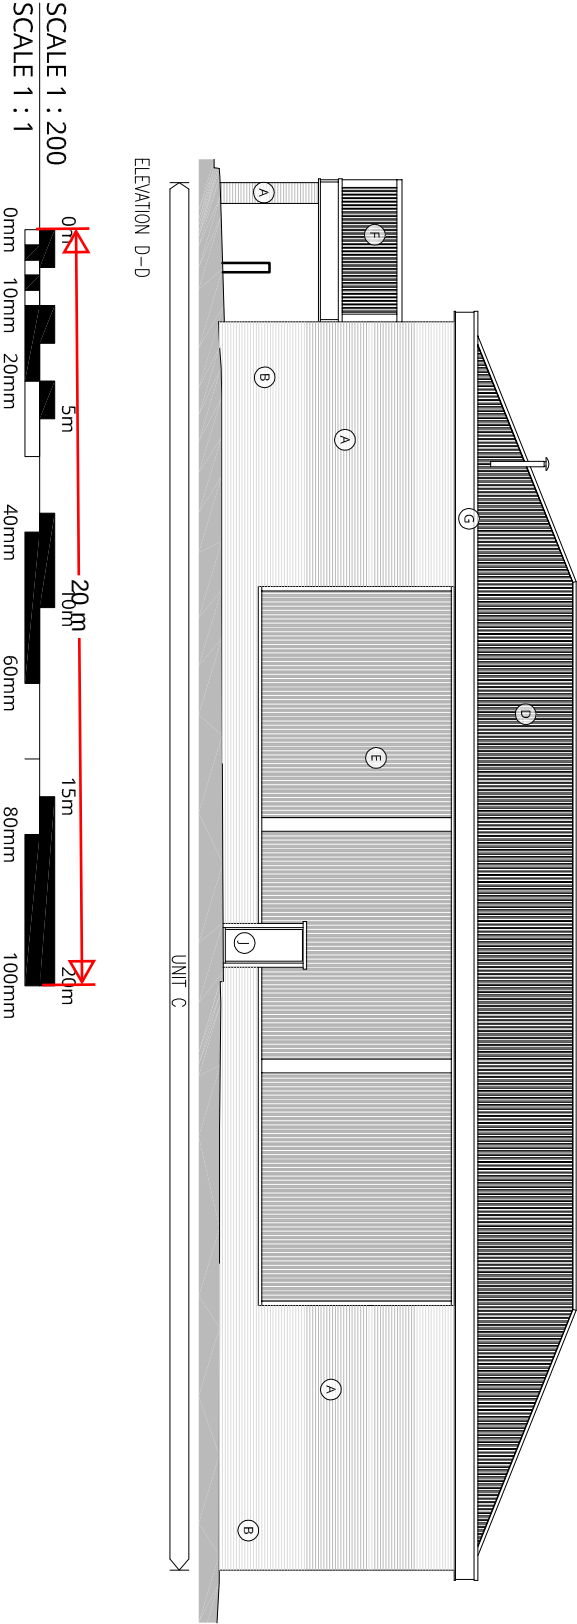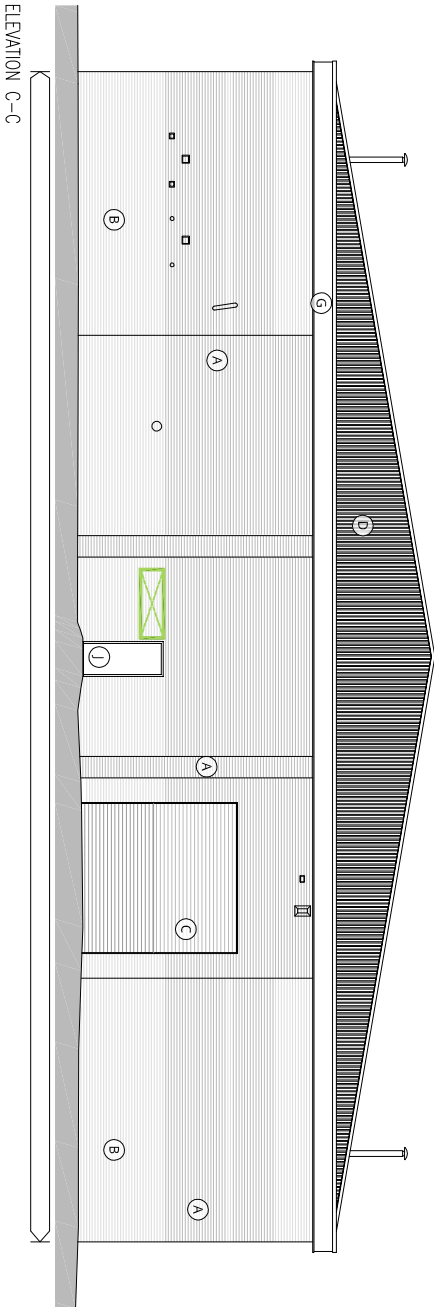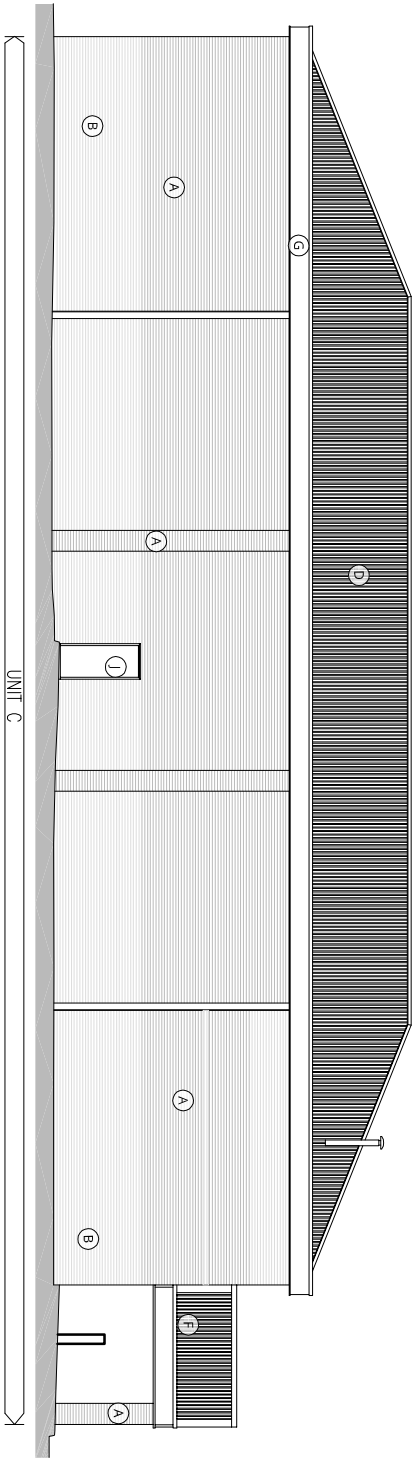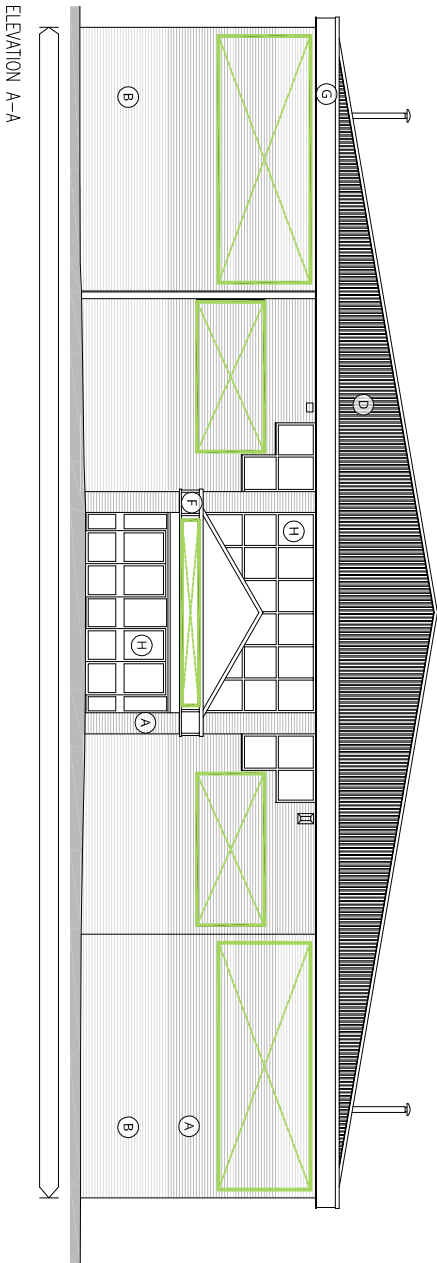

PLANNING

Scale	1:200 @ A3	Drawn	DF
Date	OCT 23	Revision	
Project No.	2366	Drawing No.	URB UC [08] 70 01
			D00

Project	IMPERIAL RETAIL PARK GRAVESEND UNIT C		
Drawing	ELEVATIONS AS EXISTING & PROPOSED		
Project No.	Drawing No.	Revision	
2366	URB UC [08] 70 01	D00	
Date	1:200 @ A3	Drawn	DF
Date	OCT 23		