



Application: 20211420

**TOWN AND COUNTRY PLANNING ACT 1990: SECTION 192 TOWN AND COUNTRY
PLANNING (DEVELOPMENT MANAGEMENT PROCEDURE) (ENGLAND) ORDER 2015 (AS
AMENDED)**

To: **Ola Thani**
C/O Mr Richard Caine, TBT Design Service
97 Primrose Drive
Ditton
Aylesford
Kent
ME20 6EH

CERTIFICATE OF PROPOSED LAWFUL USE OR DEVELOPMENT

GRAVESHAM BOROUGH COUNCIL hereby certify that on 18th November 2021 the use, operation or matter described in the First Schedule hereto in respect of the land specified in the Second Schedule hereto and edged red on the plan attached to this certificate, **WOULD HAVE BEEN LAWFUL** within the meaning of Section 192 of the Town and Country Planning Act 1990 (as amended), for the following reason(s):-

The proposed alterations comply with Schedule 2, Part 1, Classes B and C of The Town and Country Planning (General Permitted Development) (England) Order 2015, as amended. Therefore planning permission is not required and a Lawful Development Certificate can be granted.

First Schedule

The proposed erection of a single storey rear extension, erection of a rear dormer, installation of 2 rooflights in the front elevation and conversion of the roof space to form habitable rooms.

Second Schedule

5 Princes Road
Gravesend
Kent
DA12 5JJ

INFORMATIVES:-

1 WORKS OF CONSTRUCTION

Hours of work of construction site plant, equipment and machinery, should be restricted to not earlier than 7.00 a.m. and not later than 6.00 p.m. weekdays and Saturday working should be restricted to not earlier than 8.00a.m. and not later than 1.00 p.m. No work shall be carried out on Sundays, Bank or Public Holidays.

i. Suitable sound attenuation shall be used at all times in respect of all plant, machinery and equipment in operation on site in order to aid prevention of noise nuisance. Compliance with BS 5228: Part 1: 1984 and subsequent amendments regarding the use of equipment on site will be required in appropriate cases.

ii. A suitable method of control shall be used in order to aid prevention of dust nuisance arising from work activities on site.

iii. Burning of waste materials shall not be carried out on site. Such materials are to be stored in a suitable receptacle, as far from residential accommodation as reasonably practicable, pending disposal off site.

iv. Adequate arrangements shall be made to remove all waste material from the site on a regular basis and to dispose of it at a suitably licensed waste disposal site.

2 DECISION PLANS

For the avoidance of doubt, the forms, plans and documents upon which this decision is made comprise:

- Application Form Received 18/11/2021;
- Site Location Map Received 18/11/2021;
- Drawing No: 1172 (Proposed Plans and Elevations) Received 18/11/2021;
- Drawing No: 1172 (Existing & Proposed Block Plans) Received 18/11/2021;
- Drawing No: 1172 (Existing Plans and Elevations) Received 18/11/2021.

3 BUILDING REGULATIONS AND PARTY WALL ACT

This decision DOES NOT imply any consent which may be required under the Building Regulations or under any other enactment or provision. Nor does it override any private rights which any person may have relating to the land affected by this decision, including the provisions of the Party Wall etc. Act 1996.

4 STATEMENT OF POSITIVE AND PROACTIVE APPROACH TO DECISION-MAKING

In accordance with Article 35 (2) of the Town and Country Planning (Development Management Procedure) (England) Order 2015 (as amended), and paragraph 38 of the National Planning Policy Framework (NPPF) 2021, the Local Planning Authority has approached the assessment and determination of this application in a positive and creative way and, where appropriate, has worked pro-actively with the applicant to secure a development that is sustainable and that improves the economic, social and environmental conditions of the area, and that is in accordance with the Development Plan for the area.

In this instance the application was acceptable as submitted.

5 IMPLEMENTATION OF 20211088

Notwithstanding the submitted plans, this certificate confirms the lawfulness of the rear dormer and single storey rear extension which was granted planning consent under 20211088 and must be erected in accordance with the approved plans of reference 20211088.

Dated: 30 December 2021

Civic Centre
Windmill Street
Gravesend
Kent
DA12 1AU

Wendy Lane MRTPI
Assistant Director (Planning)
Planning Service

NOTES

This certificate is issued solely for the purpose of Section 192 of the Town and Country Planning Act 1990 (as amended).

It certifies that the use, operation or matter specified in the First Schedule taking place on the land described in the Second Schedule would have been lawful, on the specified date and, thus, was would not have been liable to enforcement action under Section 172 of the 1990 Act on that date.

This certificate applies only to the use, operation or matter described in the First Schedule and identified on the attached plan. Any use, operation or matter which is materially different from that described or which relates to other land may render the owner or occupier liable to enforcement action.


The effect of the certificate is also qualified by the proviso in Section 192(4) of the 1990 Act, as amended, which states that the lawfulness of a described use, operation or matter is only conclusively presumed where there has been no material change, before the use is instituted or the operation begun, in any of the other matters relevant to determining such lawfulness.

Gravesham Borough Council

Gravesham Borough Council

Application	20211420
Site Address	5 Princes Road Gravesend Kent DA12 5JJ
Date	30 December 2021
PMSA Number	0100019166

OS Map – Scale 1:1,250

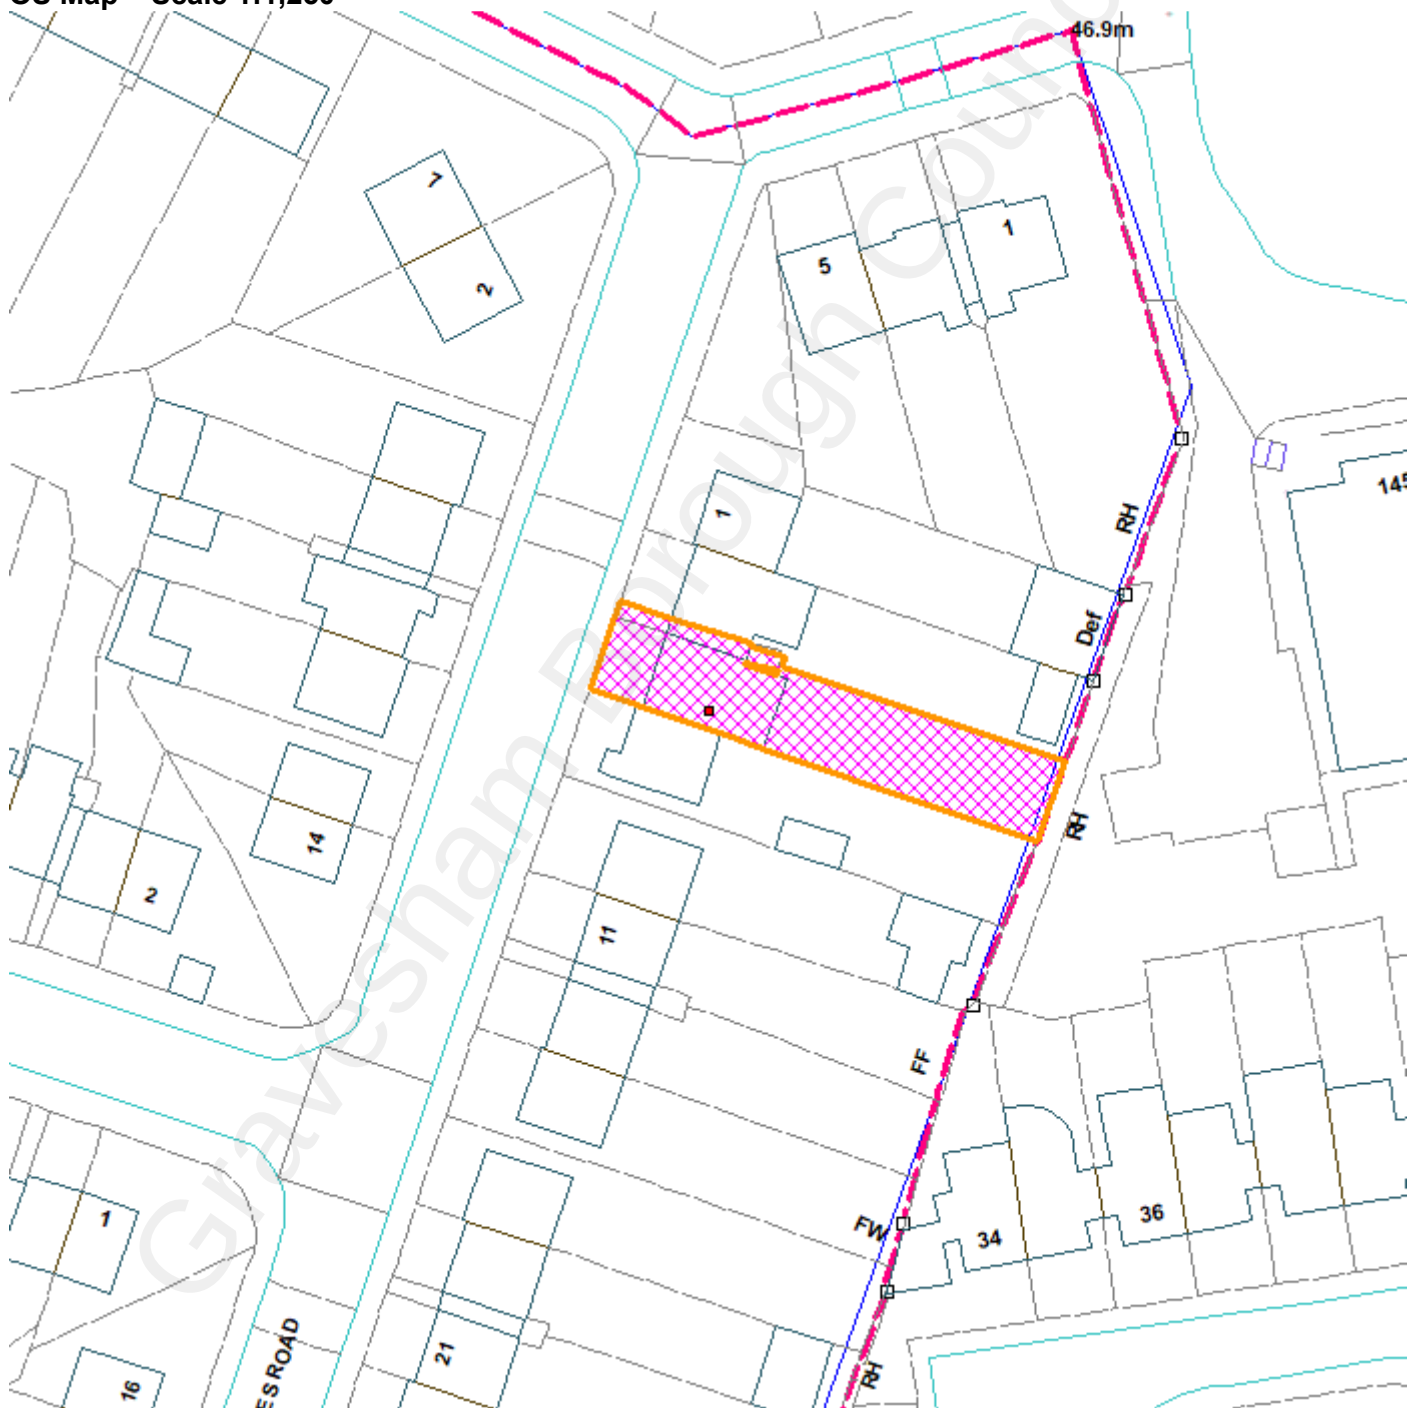

Reproduced from the Ordnance Survey map with permission of the Controller of Her Majesty's Stationery Office © Crown Copyright 2012.

Unauthorised reproduction infringes Crown Copyright and may lead to prosecution or civil proceedings.