




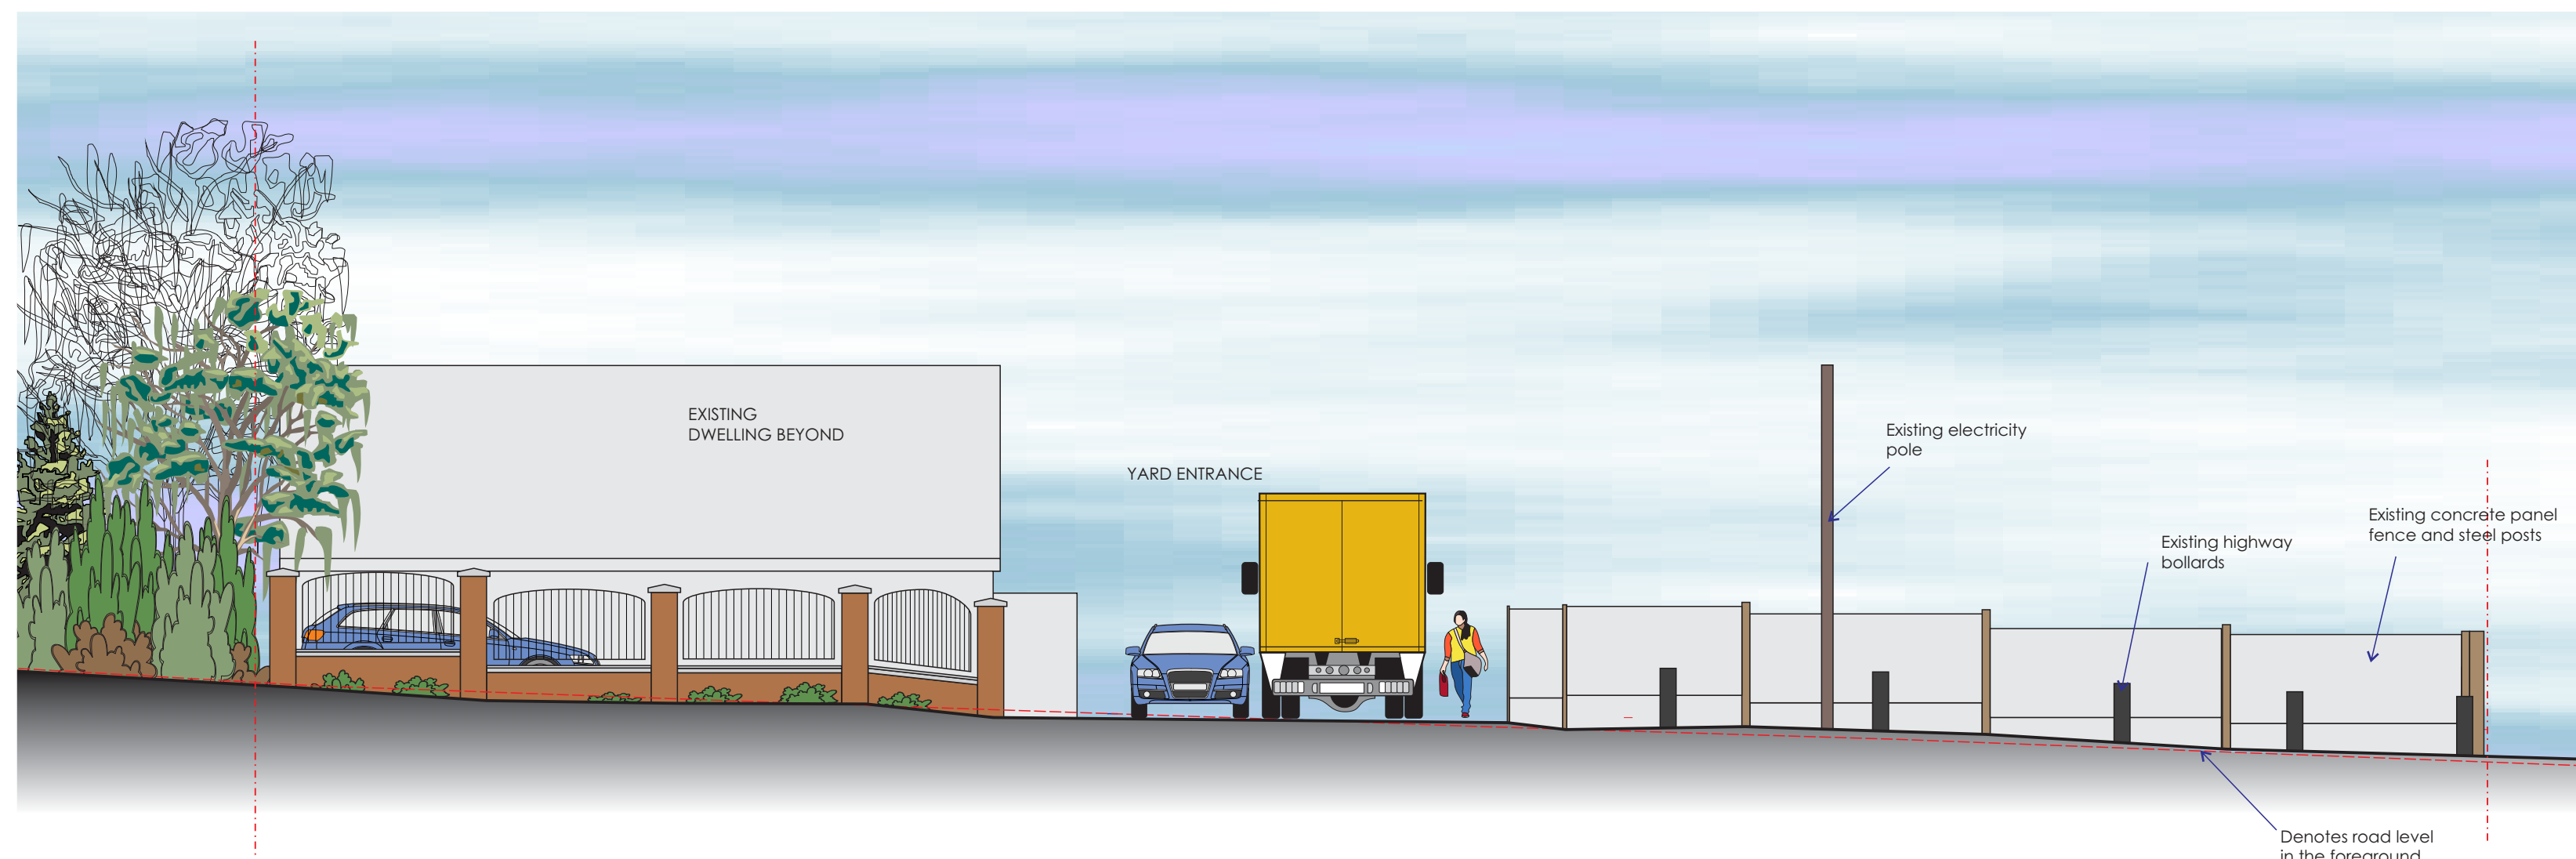

Existing Front Elevation - 1:50 SOUTH WEST FROM LONGFIELD ROAD

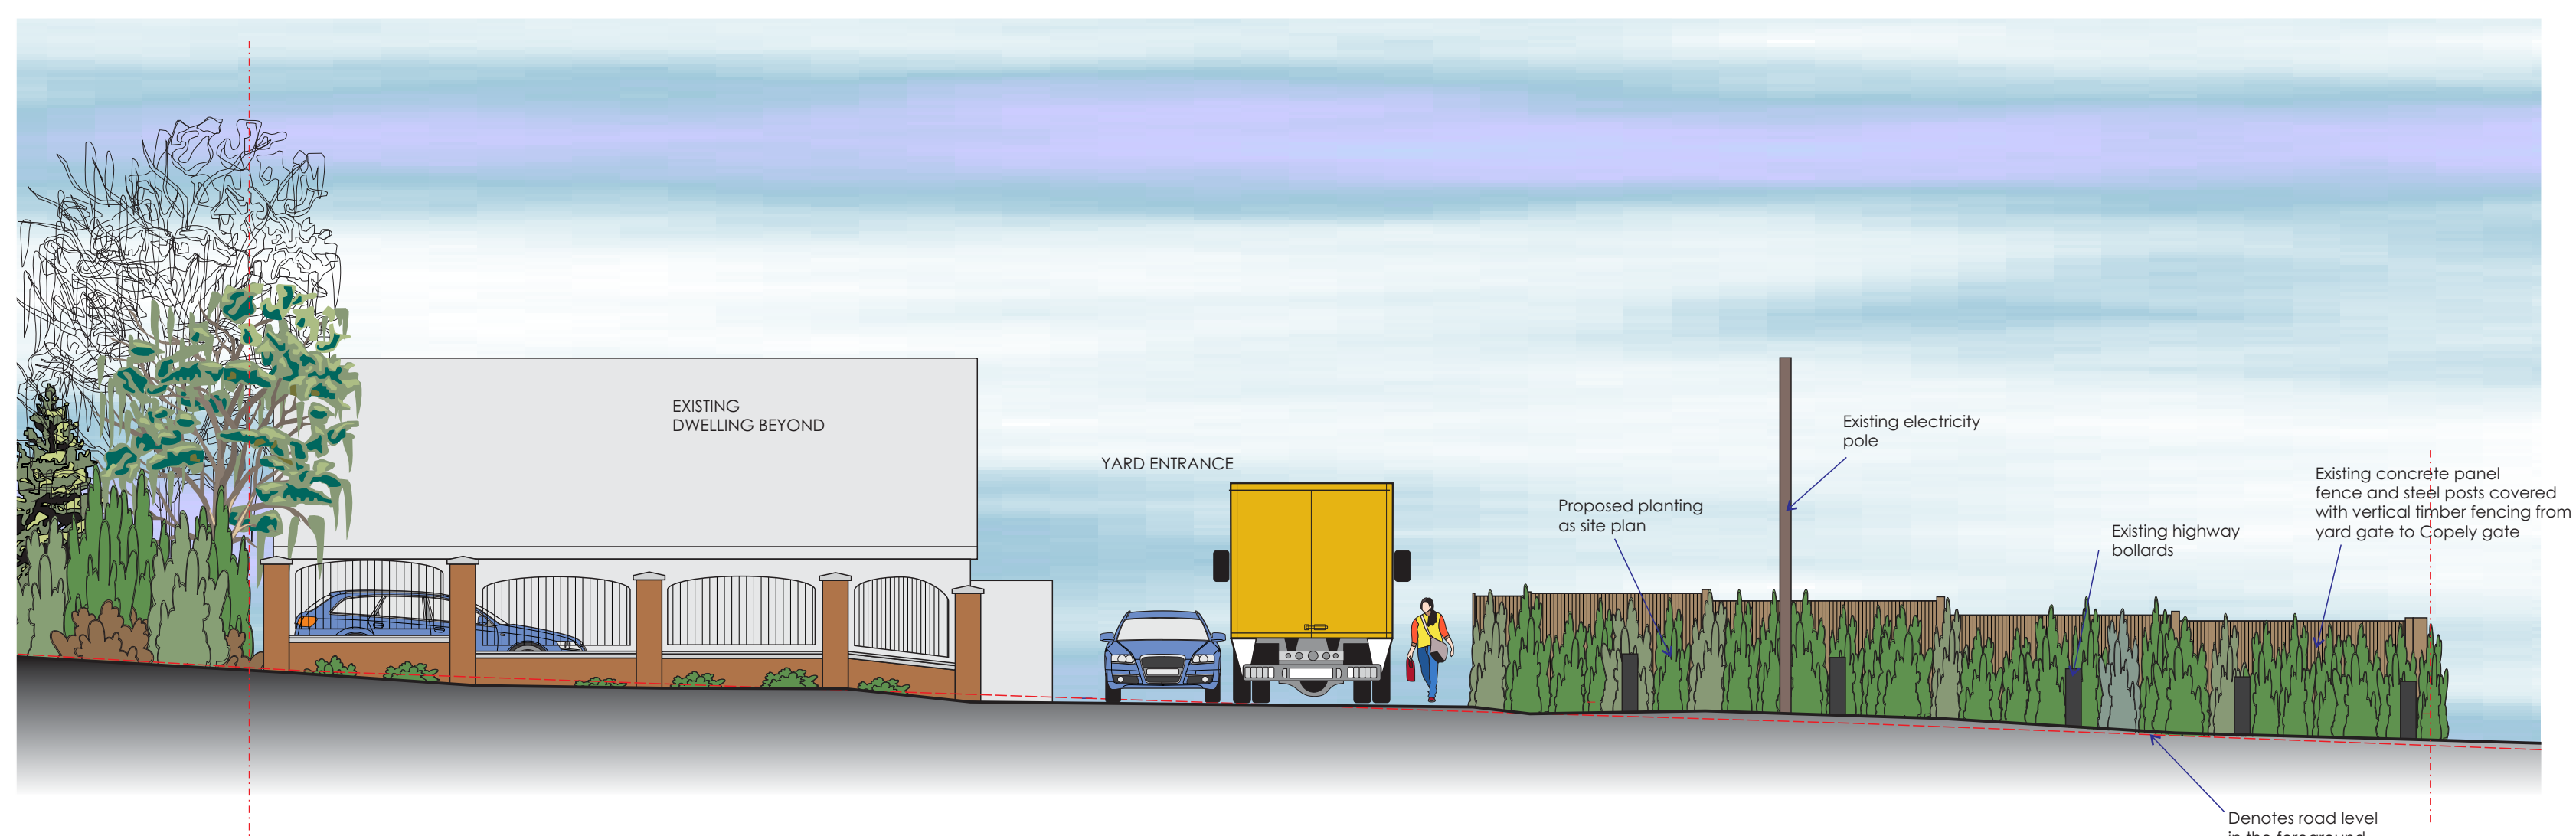

Proposed Front Elevation - 1:50 SOUTH WEST FROM LONGFIELD ROAD

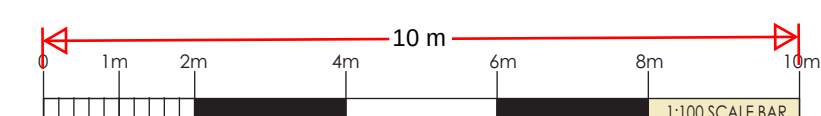

REVISIONS	
SCALES @A1 1:100	DRAWN RFW
DATE July 2025	

Fence Front Elevations South West
from Longfield Hill

PROJECT
Proposed Boundary Fencing
Atlas Truck and Hire Ltd Highview
Longfield Road Longfield Hill Kent DA3 7AP
for: **Mr J Bourne**

WARD + ASSOCIATES
THE HOO WROTHAM ROAD
MEOPHAM GRAVESEND KENT DA13 0HP

M: 07771 863940
E: roger@wardassociates.co.uk W: www.wardassociates.co

1925.WD.03