



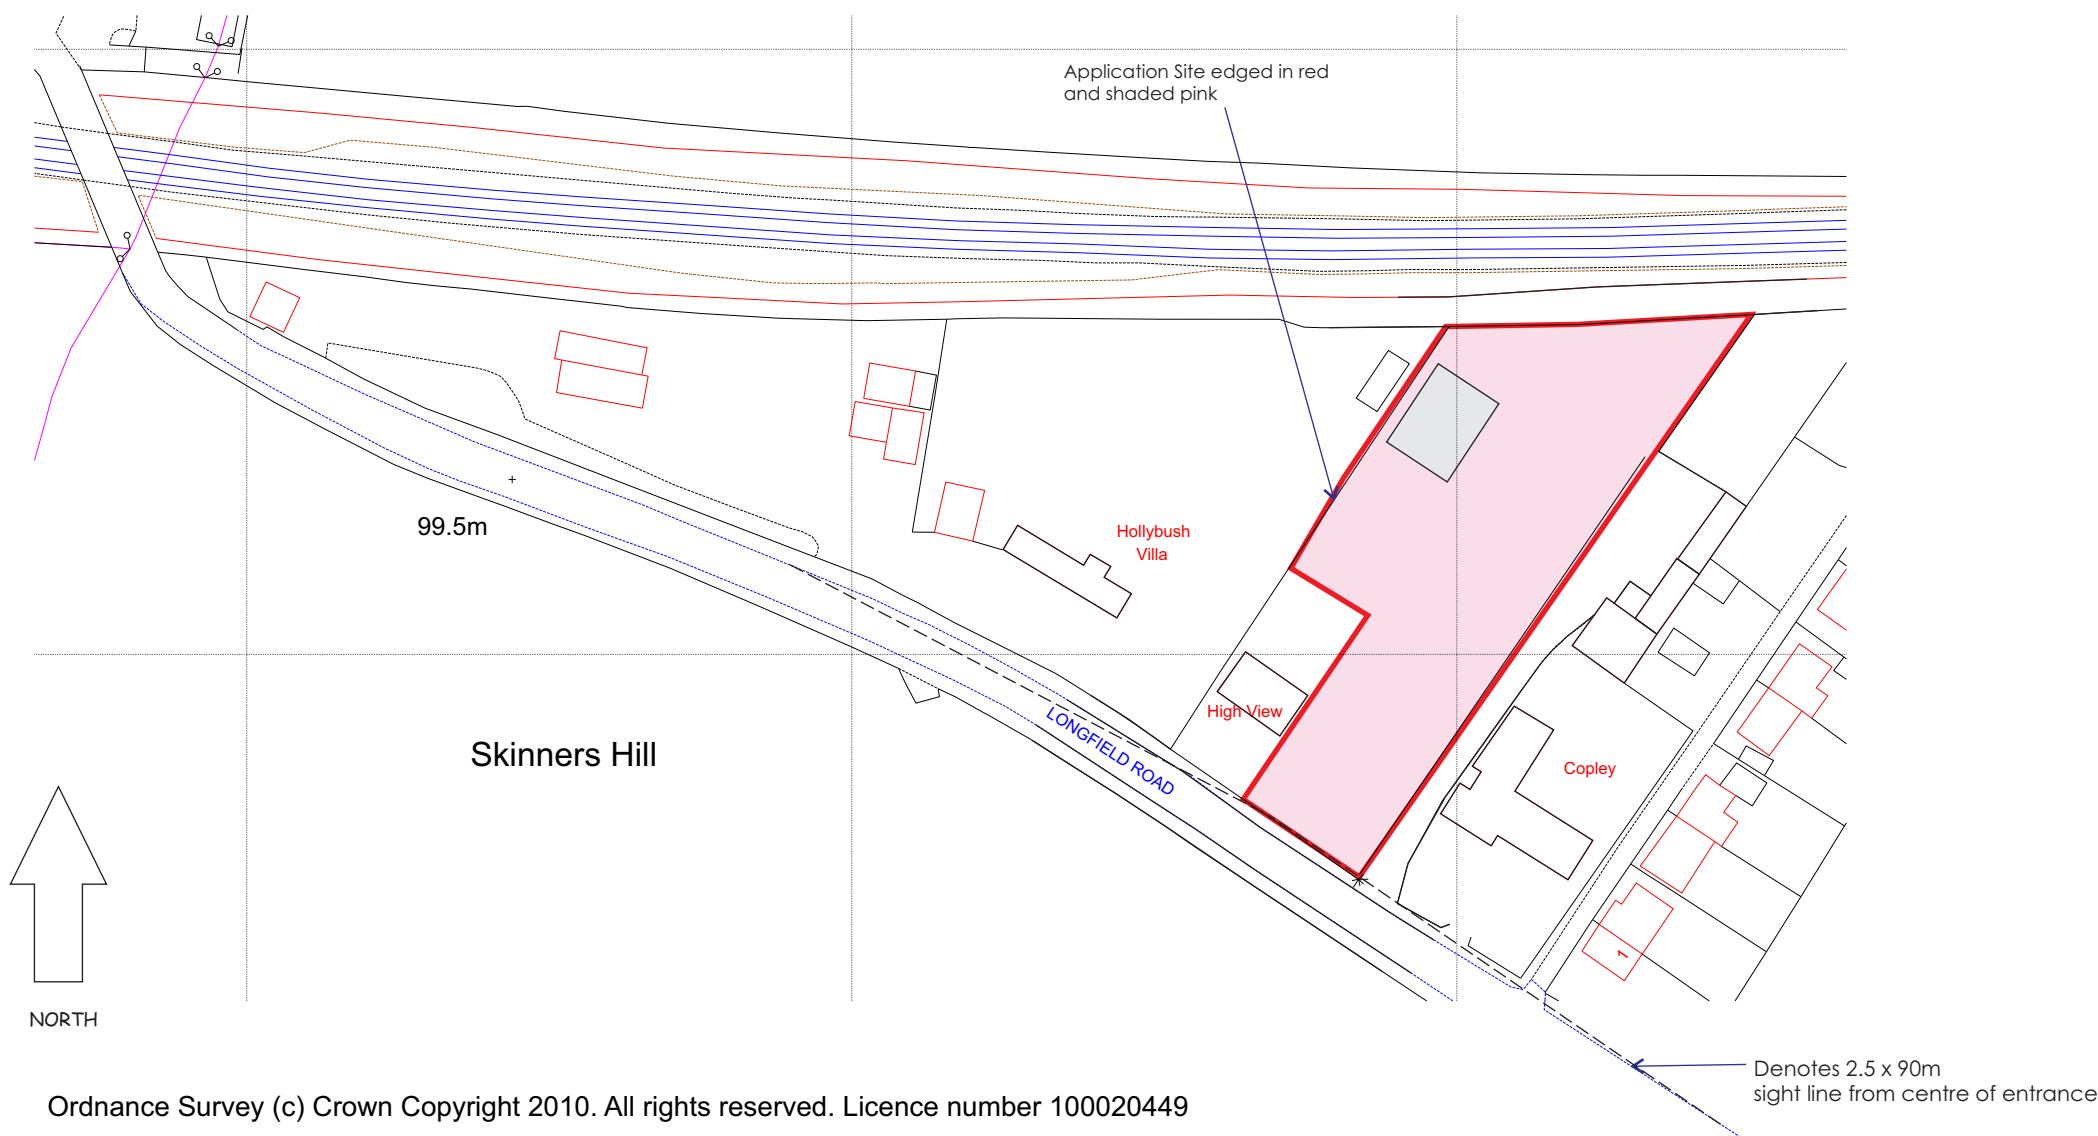


Ordnance Survey (c) Crown Copyright 2010. All rights reserved. Licence number 100020449

Site Location Plan-1:1250
Coordinates E 562762.85 N 167761.79

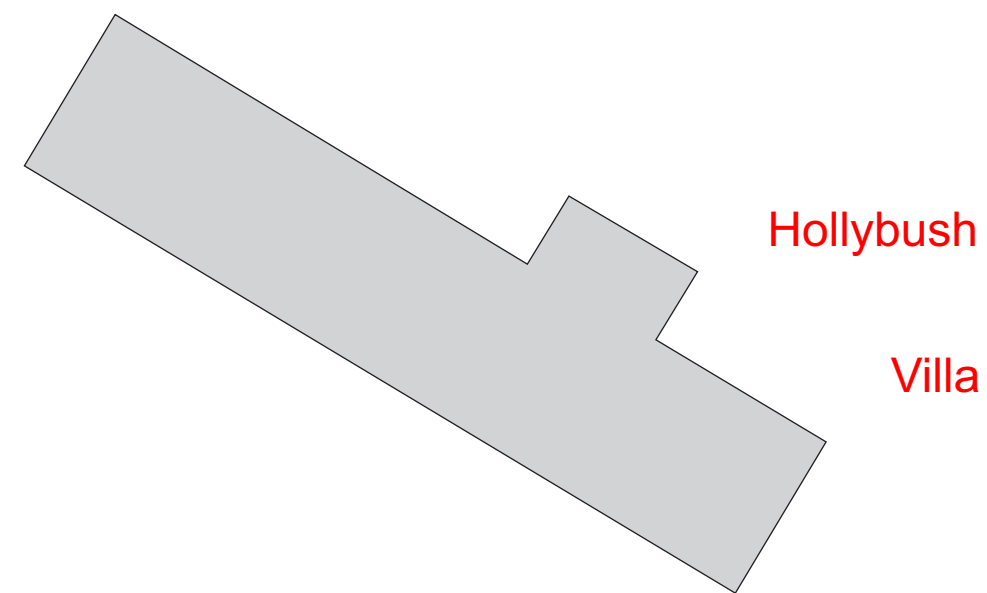


Hollybush

Villa

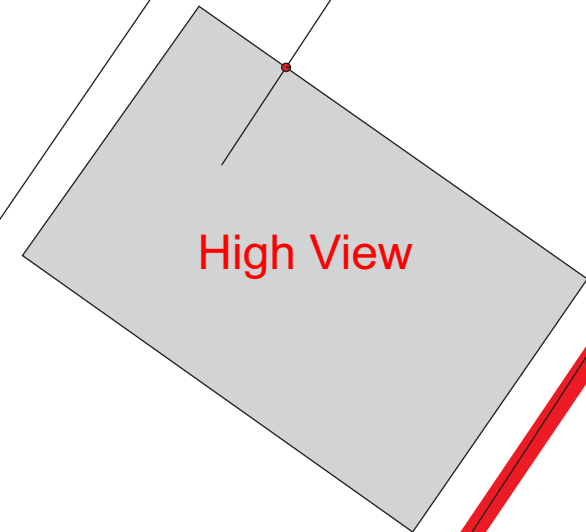


High View

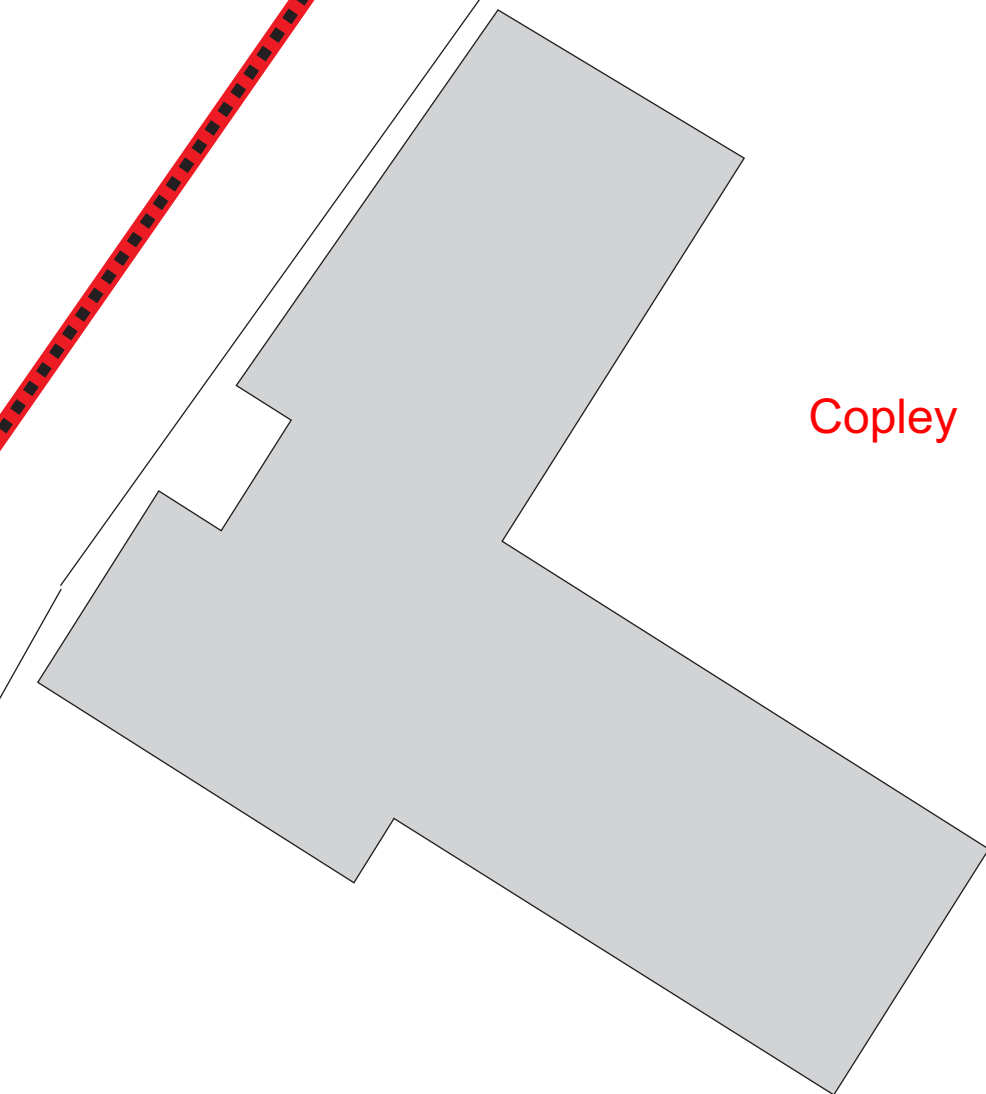

Copley

LONGFIELD ROAD

Site Plan-1:200

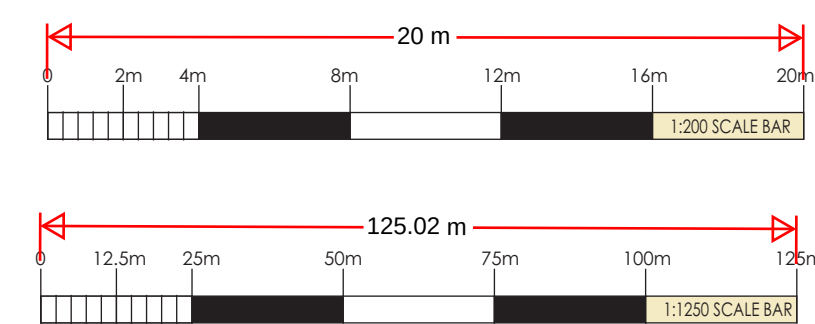

REVISIONS	
SCALES	1:50
DATE	July 2025
DESIGNED	Site and Location Plans
PROJECT	Proposed Boundary Fencing Atlas Truck and Hire Ltd Highview Longfield Road Longfield Hill Kent DA3 7AP for: Mr J Bourne
WARD + ASSOCIATES THE HOO WROTHAM ROAD MEOPHAM GRAVESEND KENT DA13 0HP T: 01474 814196 M: 07771 863940 E: admin@wardassociates.co.uk W: www.wardassociates.co.uk Skype User Name: ragerwardassociates	
1925.WD.02	