


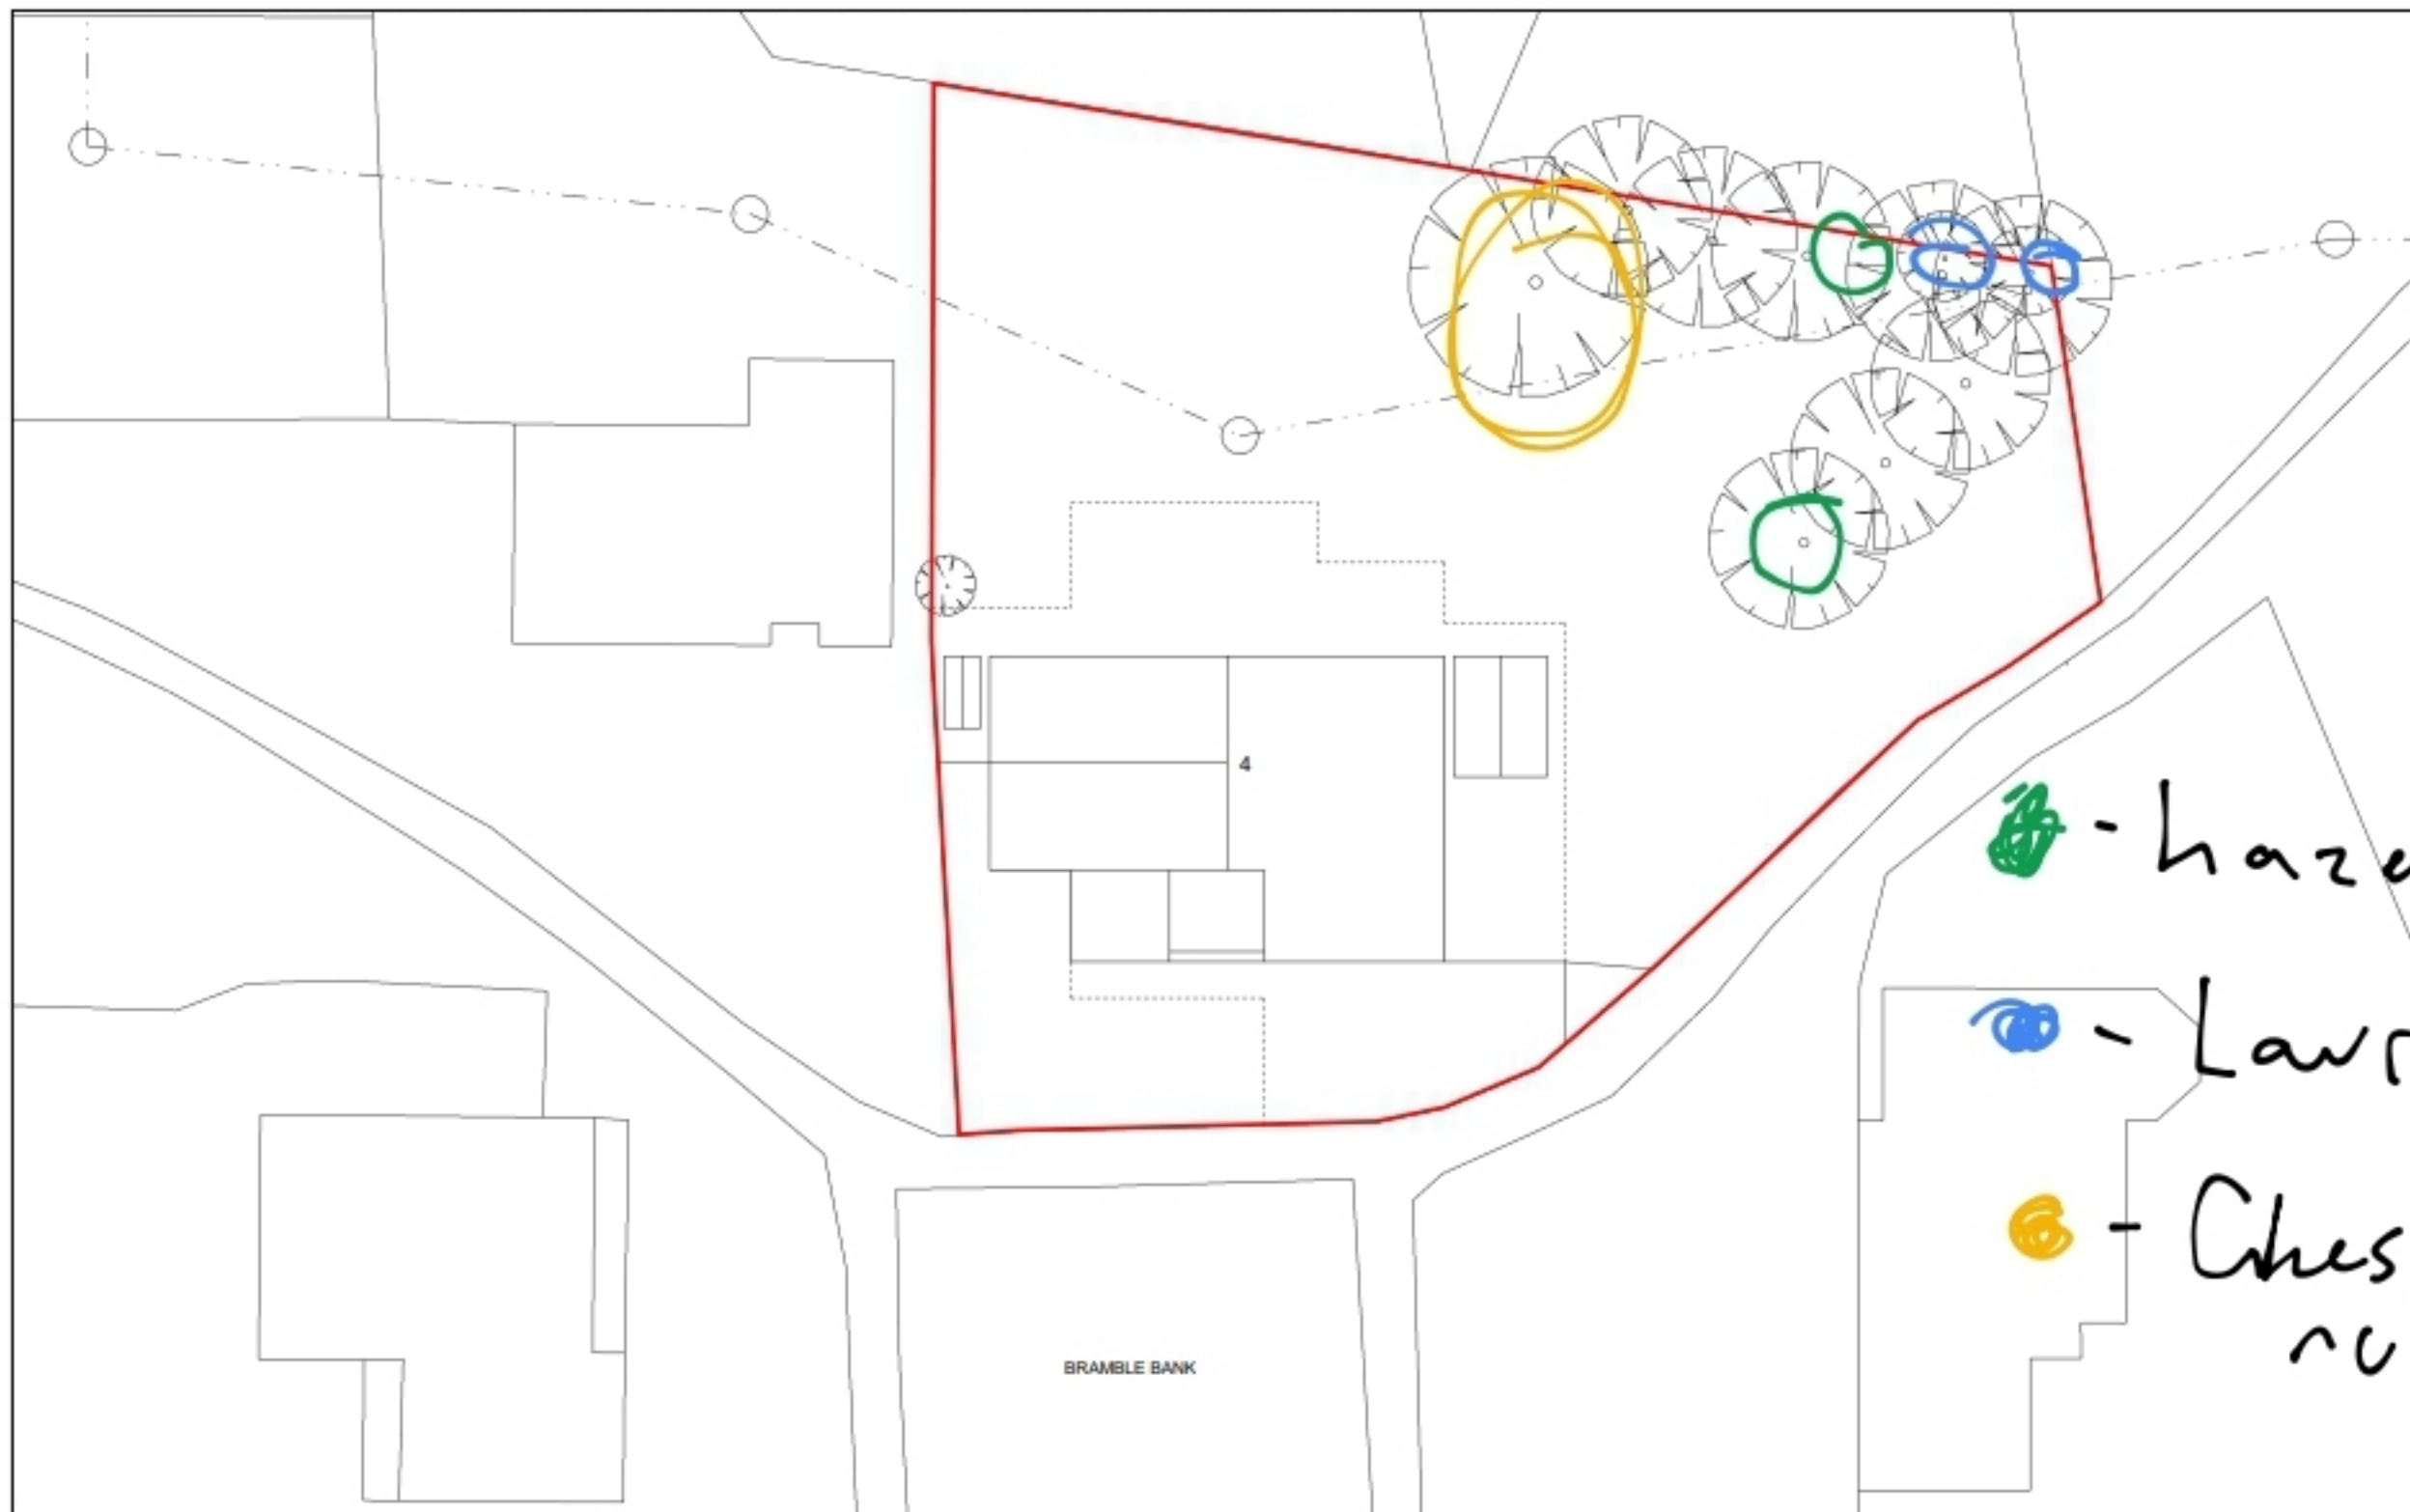

● - hazel
● - Larod
● - Ches
 ref

DRAFT

LOUISE PACKER and JAMES MURRAY



Client			
LOUISE PACKER and JAMES MURRAY			
Project Title			
BRAMBLE BANK, VICO			
Stage	Scale	Sheet	Package
PLANNING	P	1:200	A3

Existing Site Block Plan

Project No.	Client	Package	Sheet No.	Revision
P21E70	A	-	1001	-

Steve Rutter Architects
 30 Pines Road, East Preston, Torridge, Devon TA12 8LJ
 01392 816100
 T: 01392 816100
 E: info@steve-rutter.co.uk
 W: www.steve-rutter.co.uk

© Copyright © 2020 Steve Rutter Architects
 All Rights Reserved
 No part of this drawing may be reproduced
 or used in any form without the prior written
 permission of Steve Rutter Architects

