


This drawing is the property of ARCHITEK DESIGN & PLANNING. Copyright is reserved by them and the drawing is issued on the condition that it is not copied, reproduced, retained or disclosed to any unauthorised person, either wholly or in part without consent in writing to do so. Do not scale off this drawing other than for planning purposes. All dimensions and setting out to be verified on site. If in any doubt contact the originator for clarification.



Area - 0.20 hectares / 0.49 acres

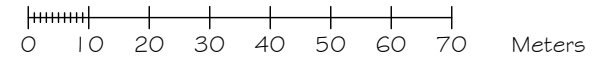

ARCHITEK

DESIGN & PLANNING

Cherry Dene
Norwood Lane
Meopham
Gravesend
Location Plan

Scale 1:1250 @ A3

Date 02.10.23

Drawn SC

ARCHITEK DESIGN & PLANNING

t - 07881 554676

e - info@architekdesignandplanning.co.uk

w - www.architekdesignandplanning.co.uk

Drawing No.

Revision

ADP23/P102/01