




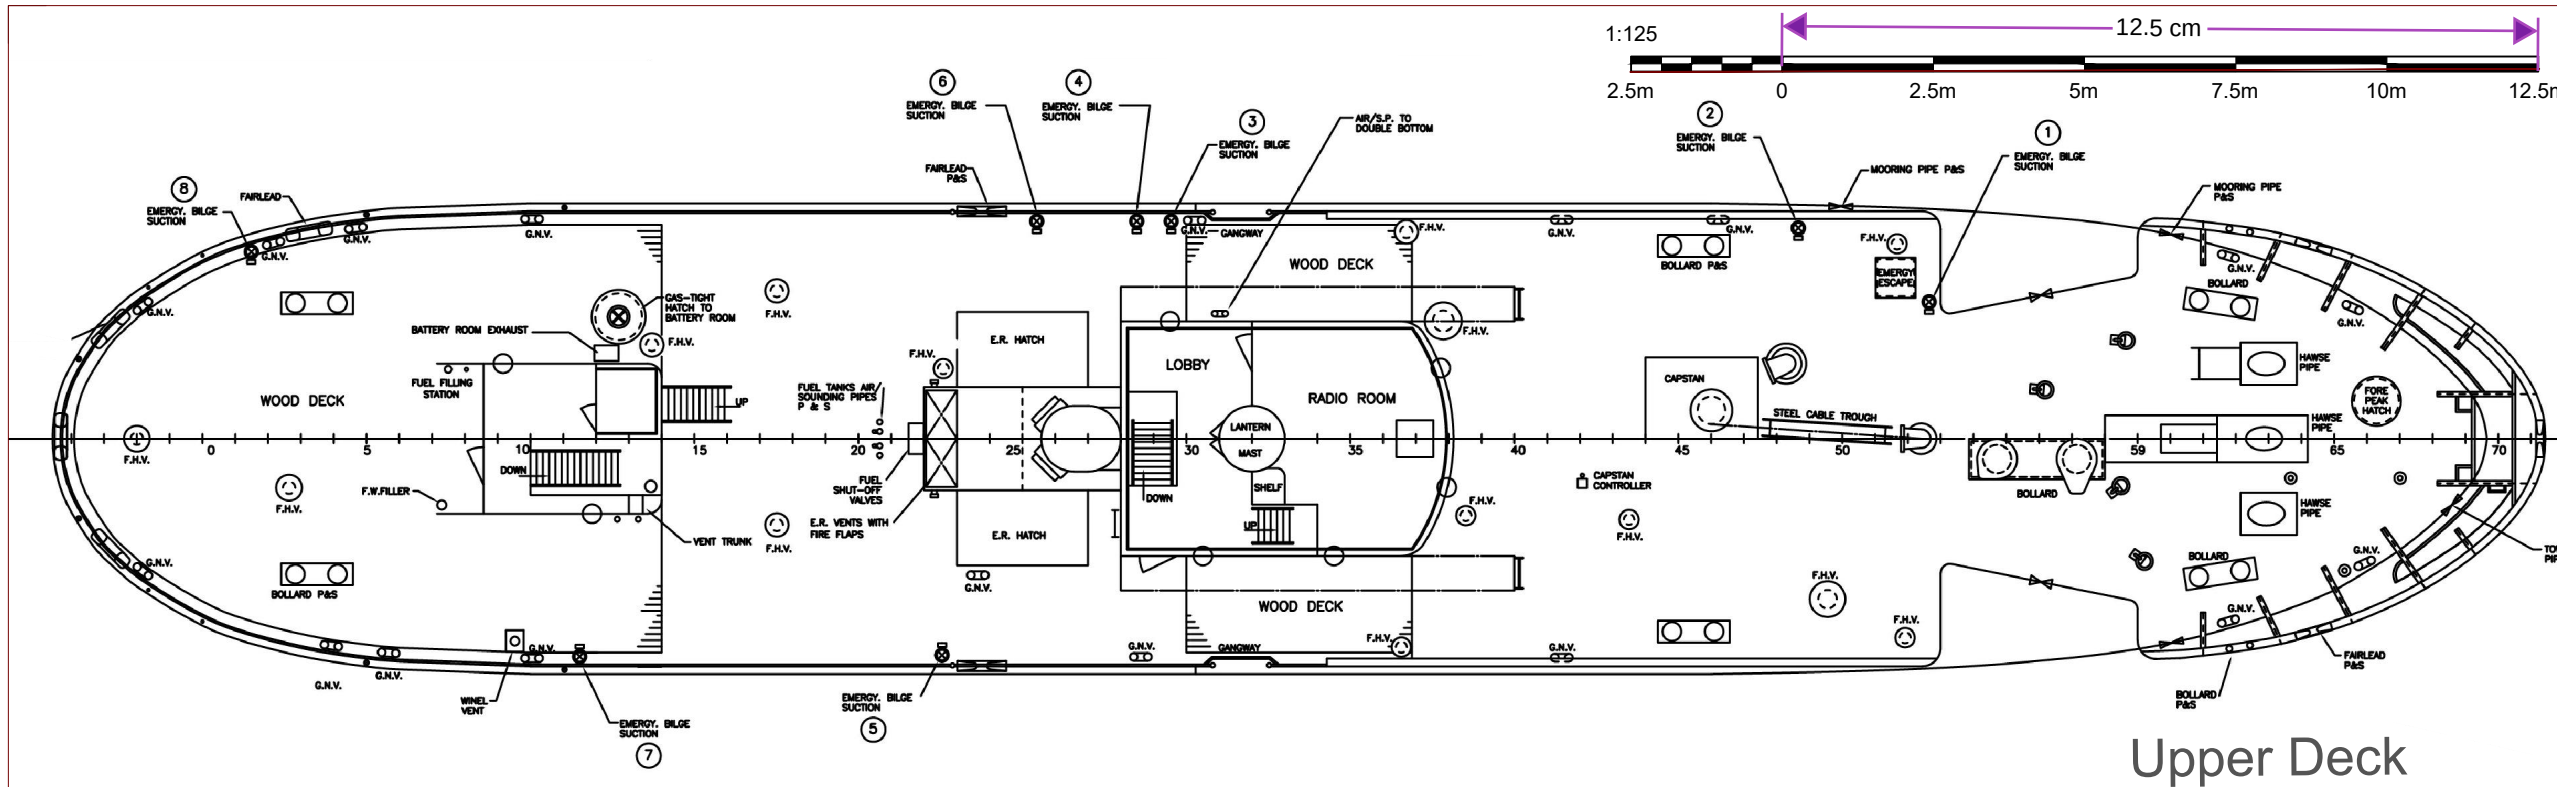

Upper Deck

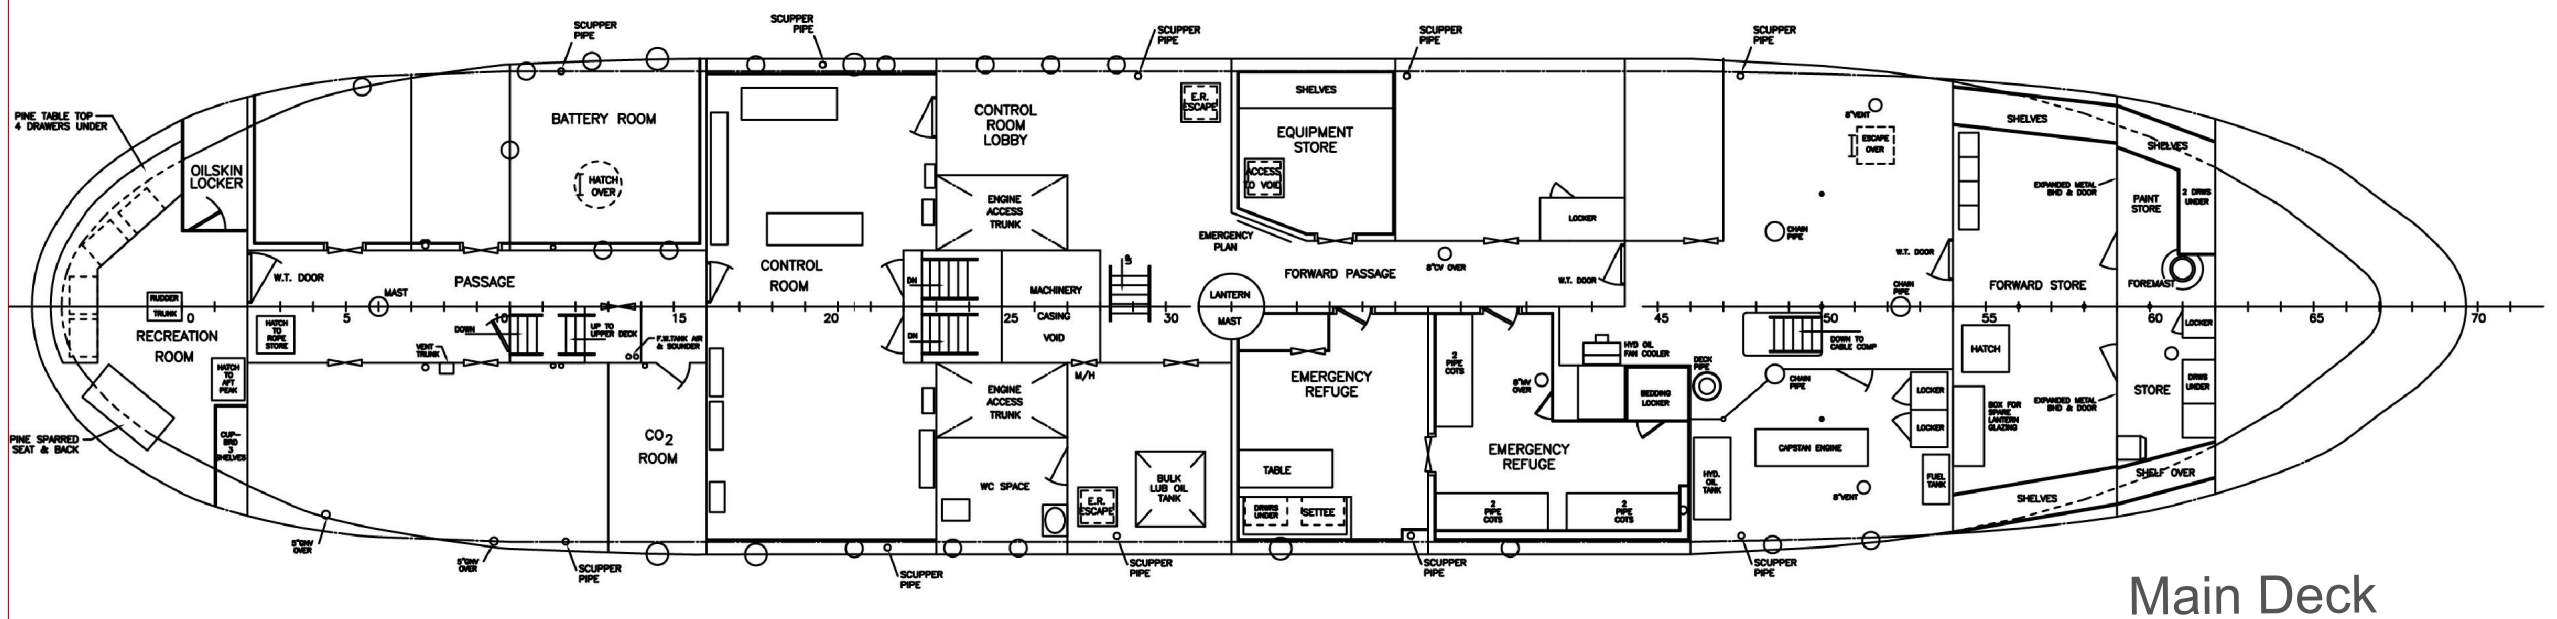

Main Deck

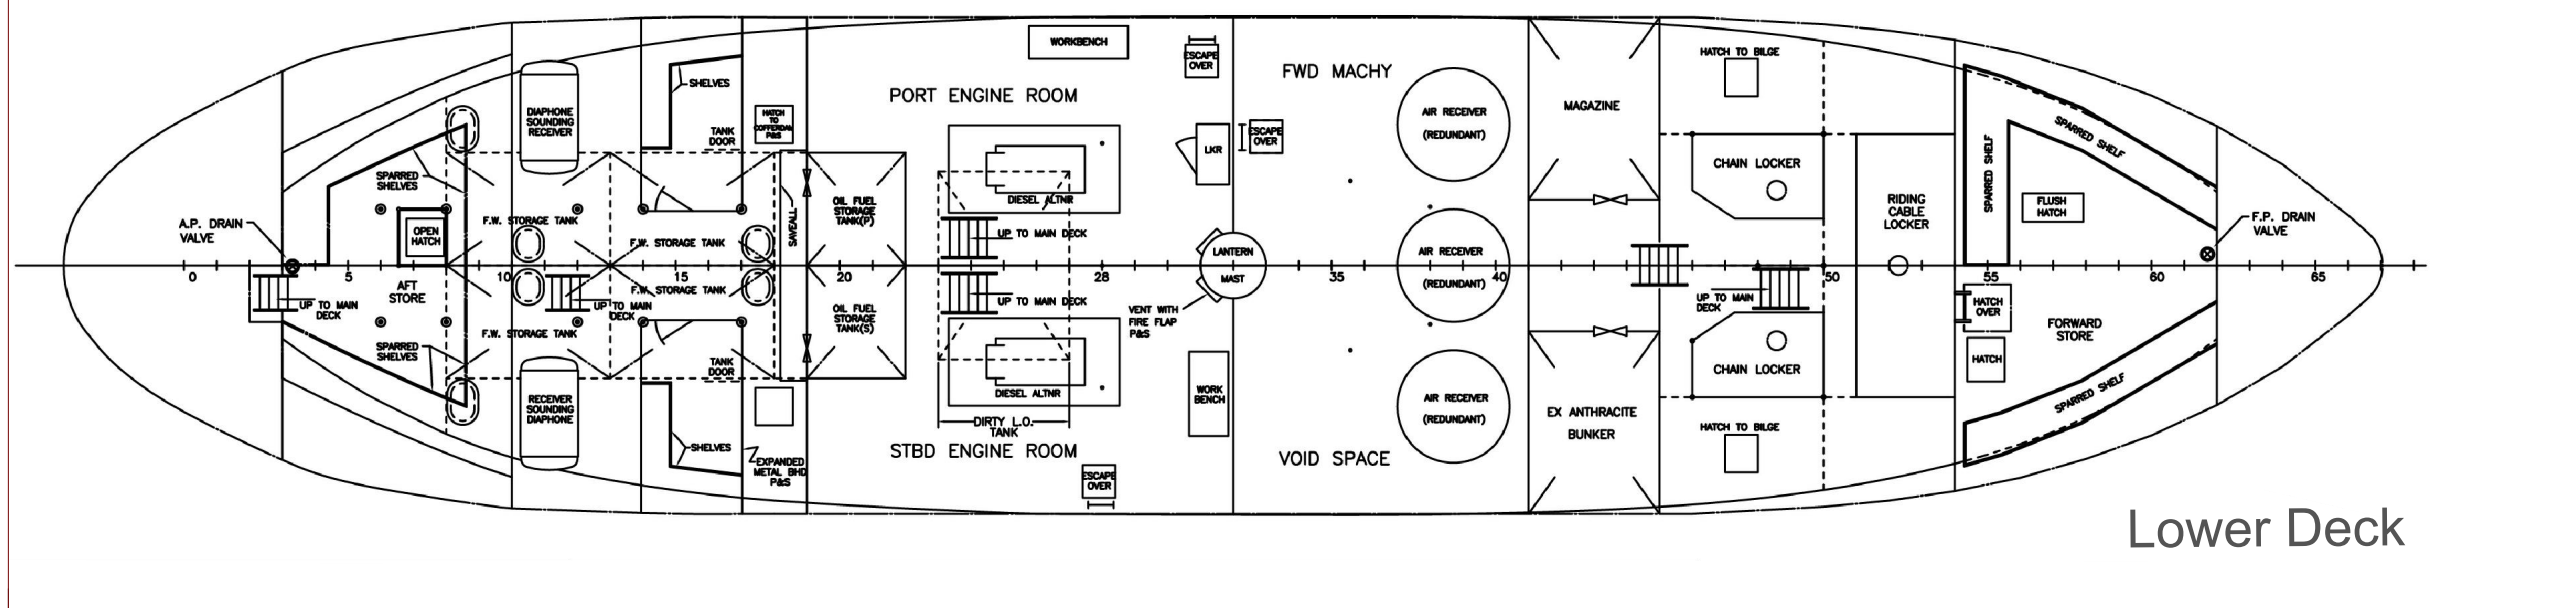

Lower Deck

Notes

1. Do not scale, except for planning purposes.
2. All dimensions must be checked on site and any discrepancies verified with the architect.
3. Unless shown otherwise, all dimensions are to structural surfaces.
4. Drawing to be read with all other issued information. Any discrepancies to be brought to the attention of the architect.
5. This drawing is the copyright of Levitt Bernstein and may not be copied, altered or reproduced in any form, or passed to a third party without license or written consent.
6. This document is prepared for the sole use of Gravesham Borough Council and no liability to any other persons is accepted by Levitt Bernstein. Levitt Bernstein accepts no liability for use of this drawing by parties other than the party for whom it was prepared or for purposes other than those for which it was prepared.

This is not a construction drawing, it is unsuitable for the purpose of construction and must on no account be used as such.

Rev	Date	Description	Drawn / Checked
			NZ/GT
Project name			
LV21			
Light Vessel 21 Varne			
Drawing number			
4004 - LBXXXXDU102000			
Purpose of issue			
Planning			
Scale			
1:125@A3			
Date			
16/01/2024			
Client			
Gravesham Borough Council			
London			
Thane Studios			
2-4 Thane Villas			
London N7 7PA			
+44 (0)20 7275 7676			
Manchester			
Eastgate			
2 Castle Street			
Manchester M3 4LZ			
+44 (0)161 669 8740			