
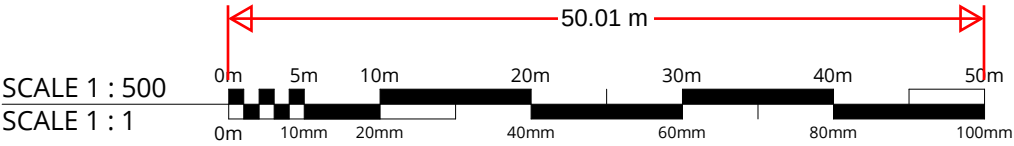


Copyright of this drawing is the property of SK-Architecture Ltd. It must not be reproduced or amended nor used in the execution of any works whether in conjunction with the proposed works for which it is prepared or otherwise without the express consent in writing of SK-Architecture Ltd.

For information only

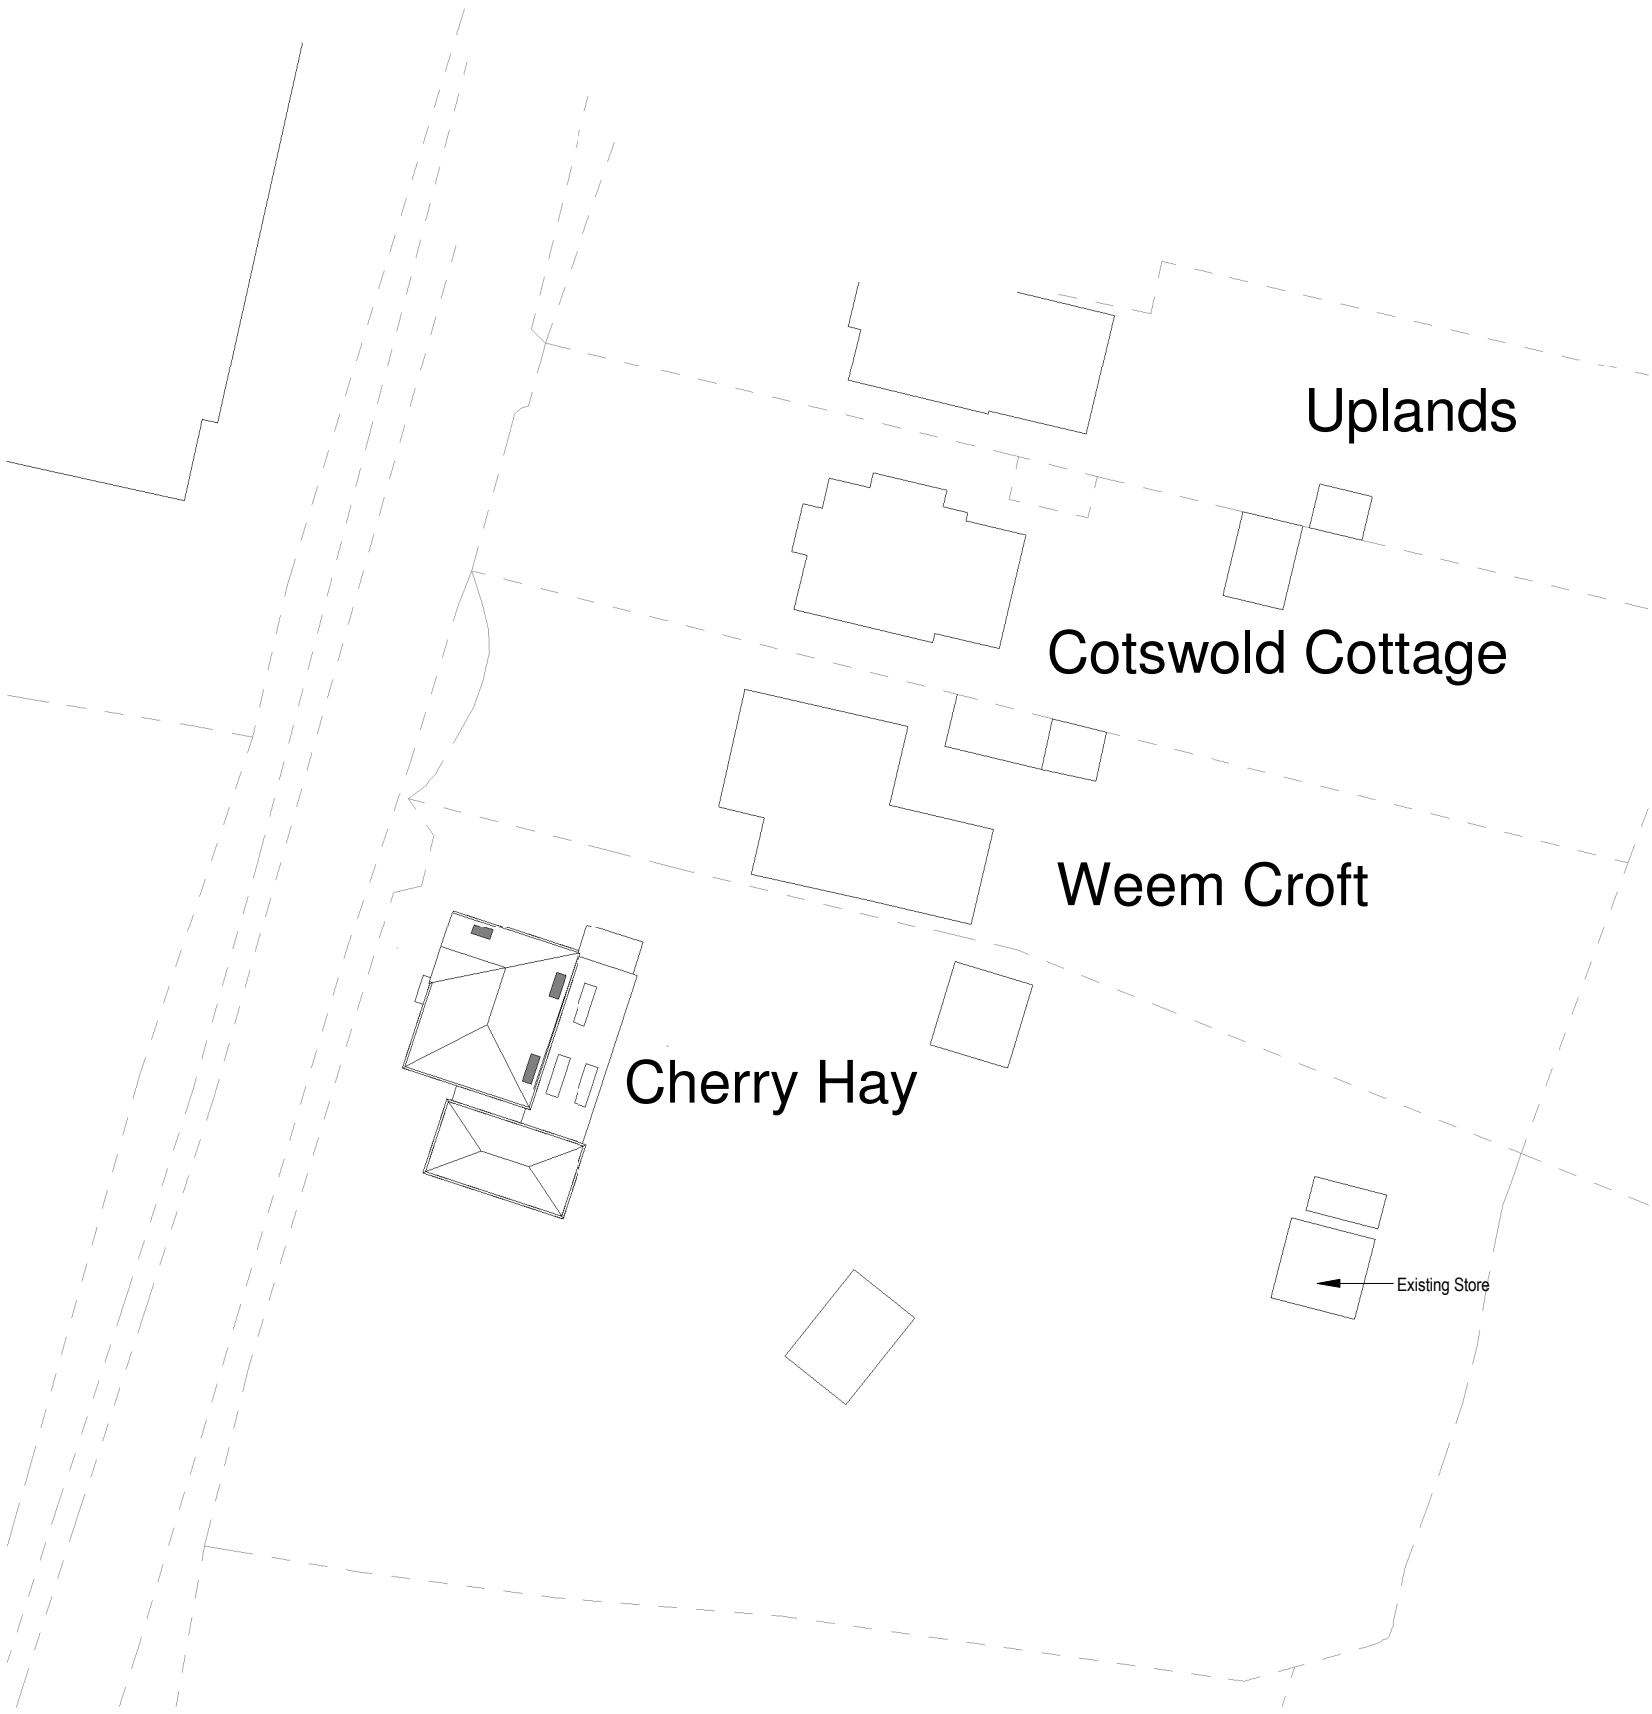

FOR COMMENT

A00	Issued for Pricing	14/02/2024
Revision	Description	Date

SK ARCHITECTURE		
Client	Mr and Mrs West	
Project	Cherry Hay, Meopham	
Drawing	Ste Block Plan as Existing	
Scale	1 : 500 @ A3	Date 14/02/2024
Project	Drawing	Revision
126	SKA CH 08 00 02	A00