

Existing Elevations
1:100



Front




Side




Rear




Side

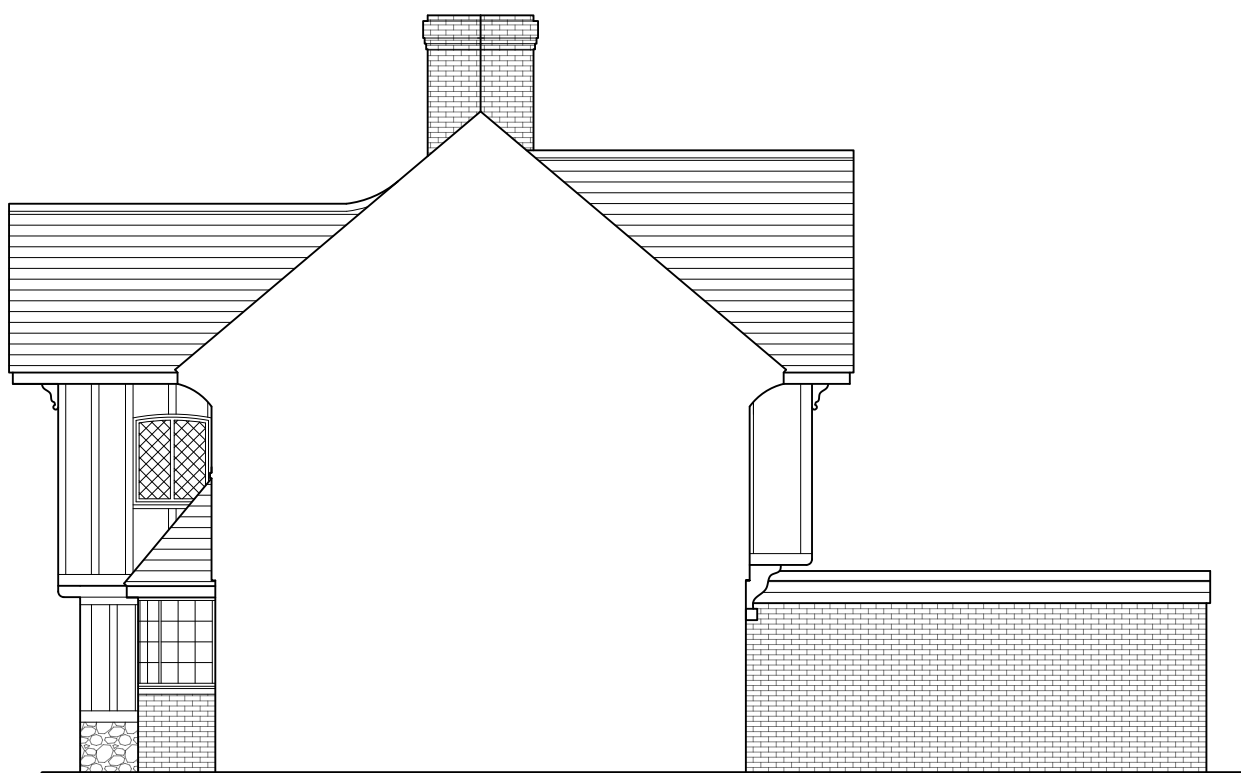

Side (Courtyard View 1)

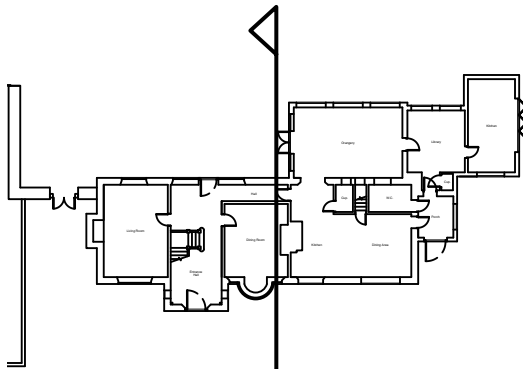

Key Plan (Courtyard View)
1:500

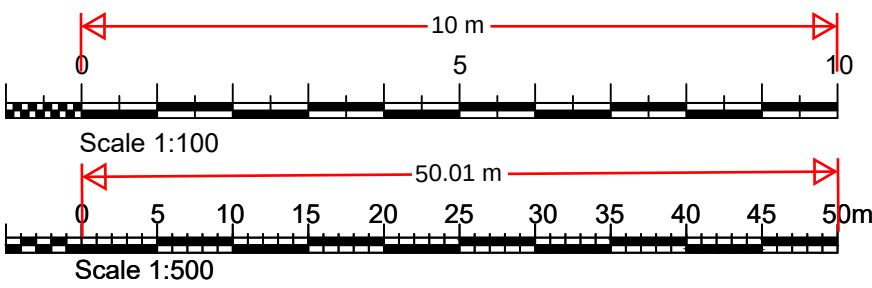

Notes.

Designed by:

RIPLEY
architecture

30 Boxley Road, Chatham, Kent ME5 9LF
Mobile - 07767 338389

No.	Revision/Issue

Client/Project Name and Address

Louise & Jo Simons

The Manor House
Gravesend Road
Shorne
Gravesend DA12 3JR

Proposal:

Construction of a two storey side extension, single storey rear extension & single storey oak frame extension to the front.

Drawn by: M.Ripley	Drawing Number: TMH/P1/1
Date: 05/01/2024	Sheet:
Scale: 1:500 - 1:100 @ A1	