


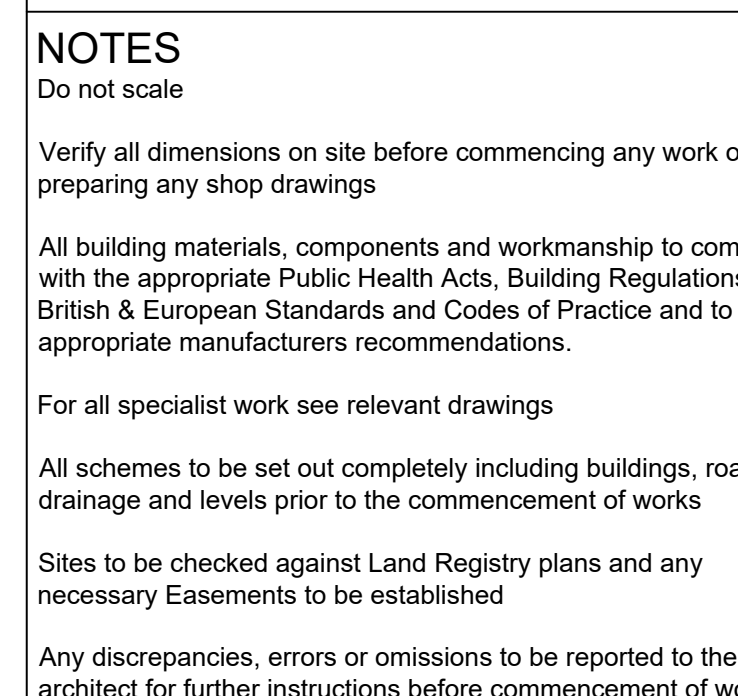

K		
J		
H		
G		
F		
E		
D		
C		
B		
20.09.21	Paths & boundary details added	JR
A		
07.09.21	Title block completed	JR
Date	Revisions	By



Project Title

DEVELOPMENT AT
173 SINGLEWELL ROAD
GRAVESEND
KENT

Client




MR M PECKOVER

Drawing Title

PLANS & ELEVATIONS
SITE LOCATION PLAN

AS EXISTING

Scale 1:100, 1:1250	Date 07.09.21	Drawn By JR
Project No. 5324	Dwg. No. D-01	Rev. B

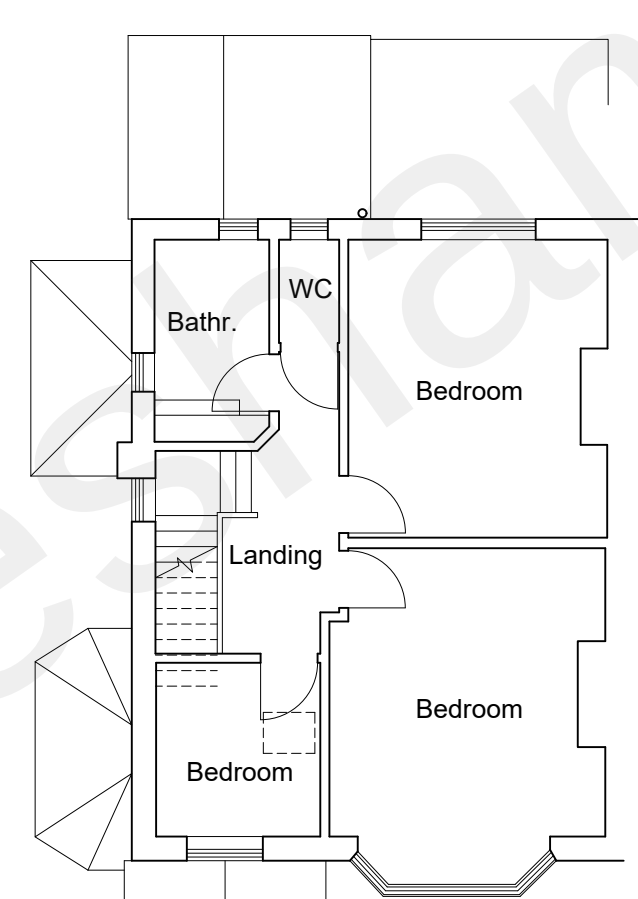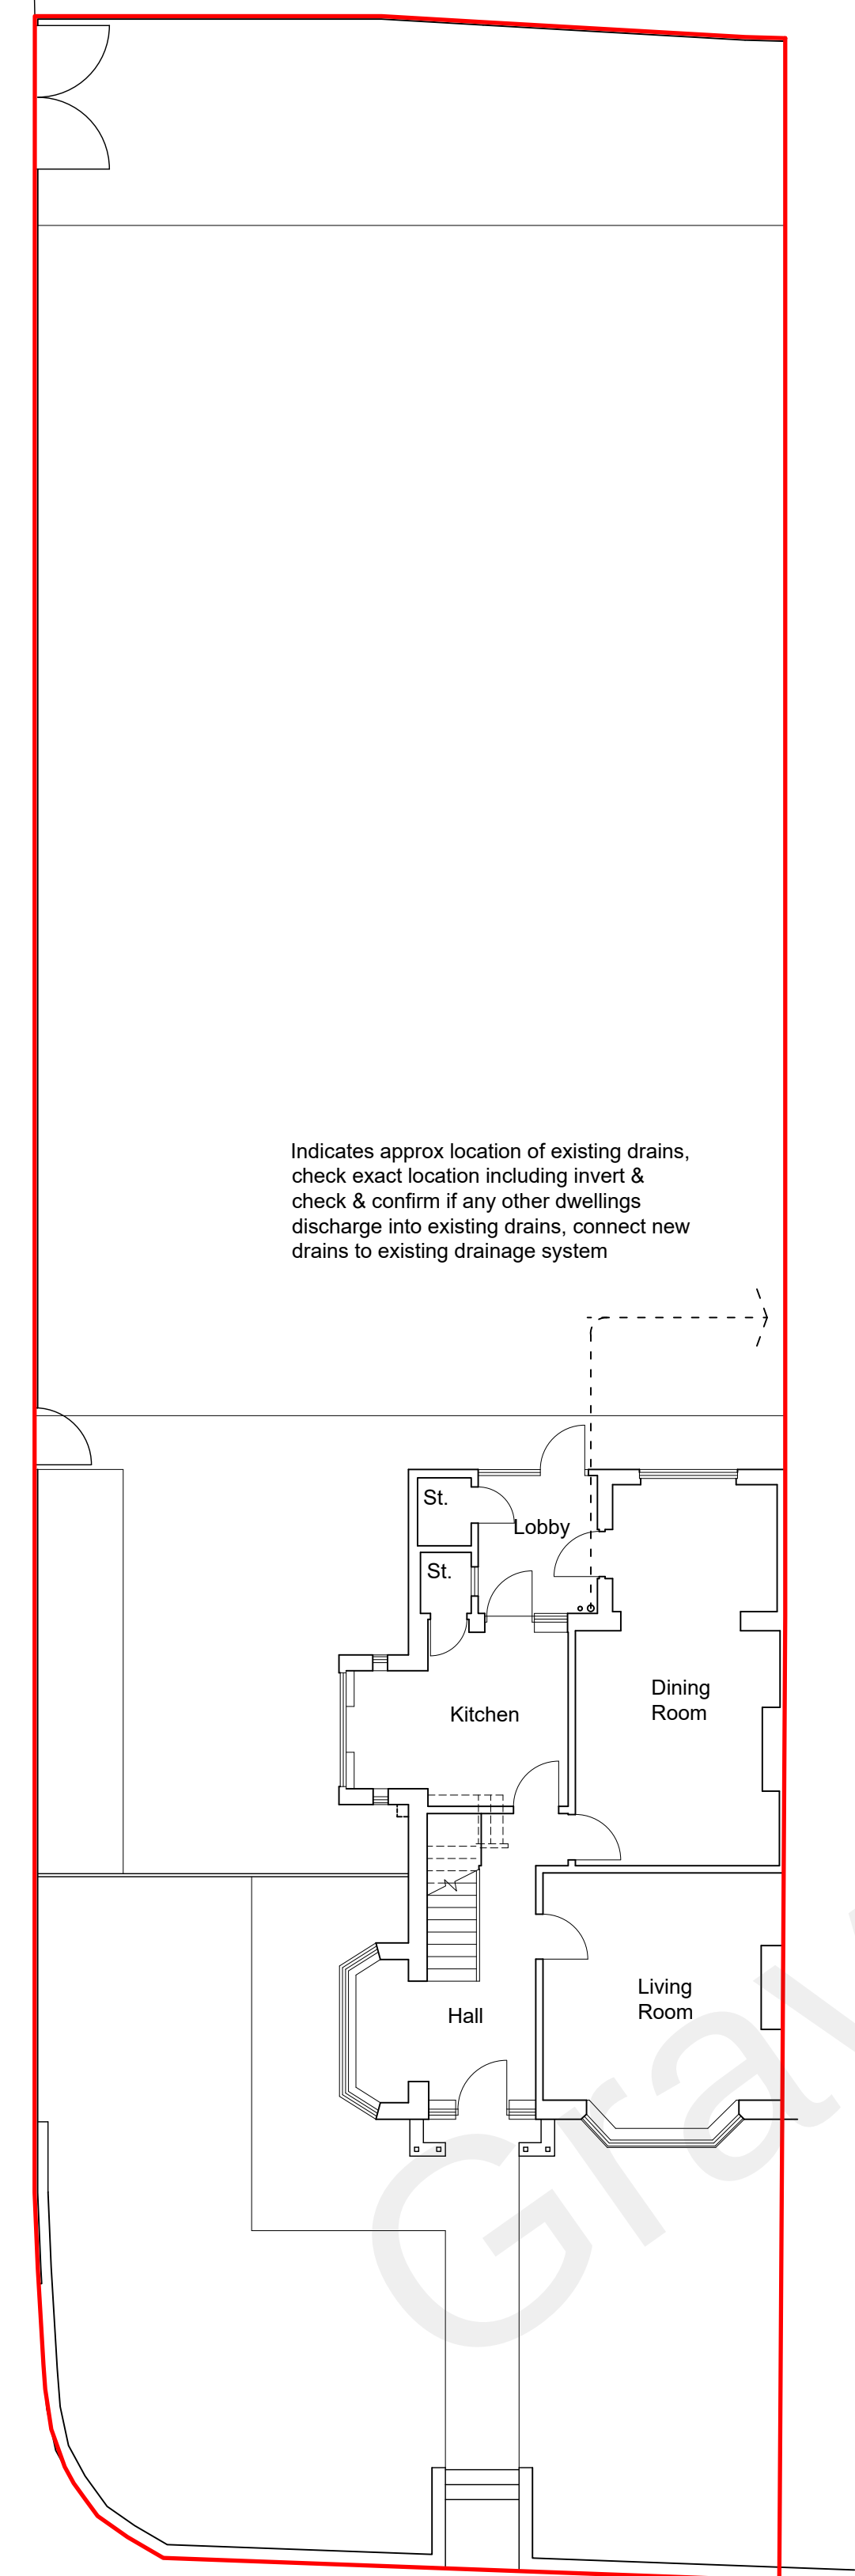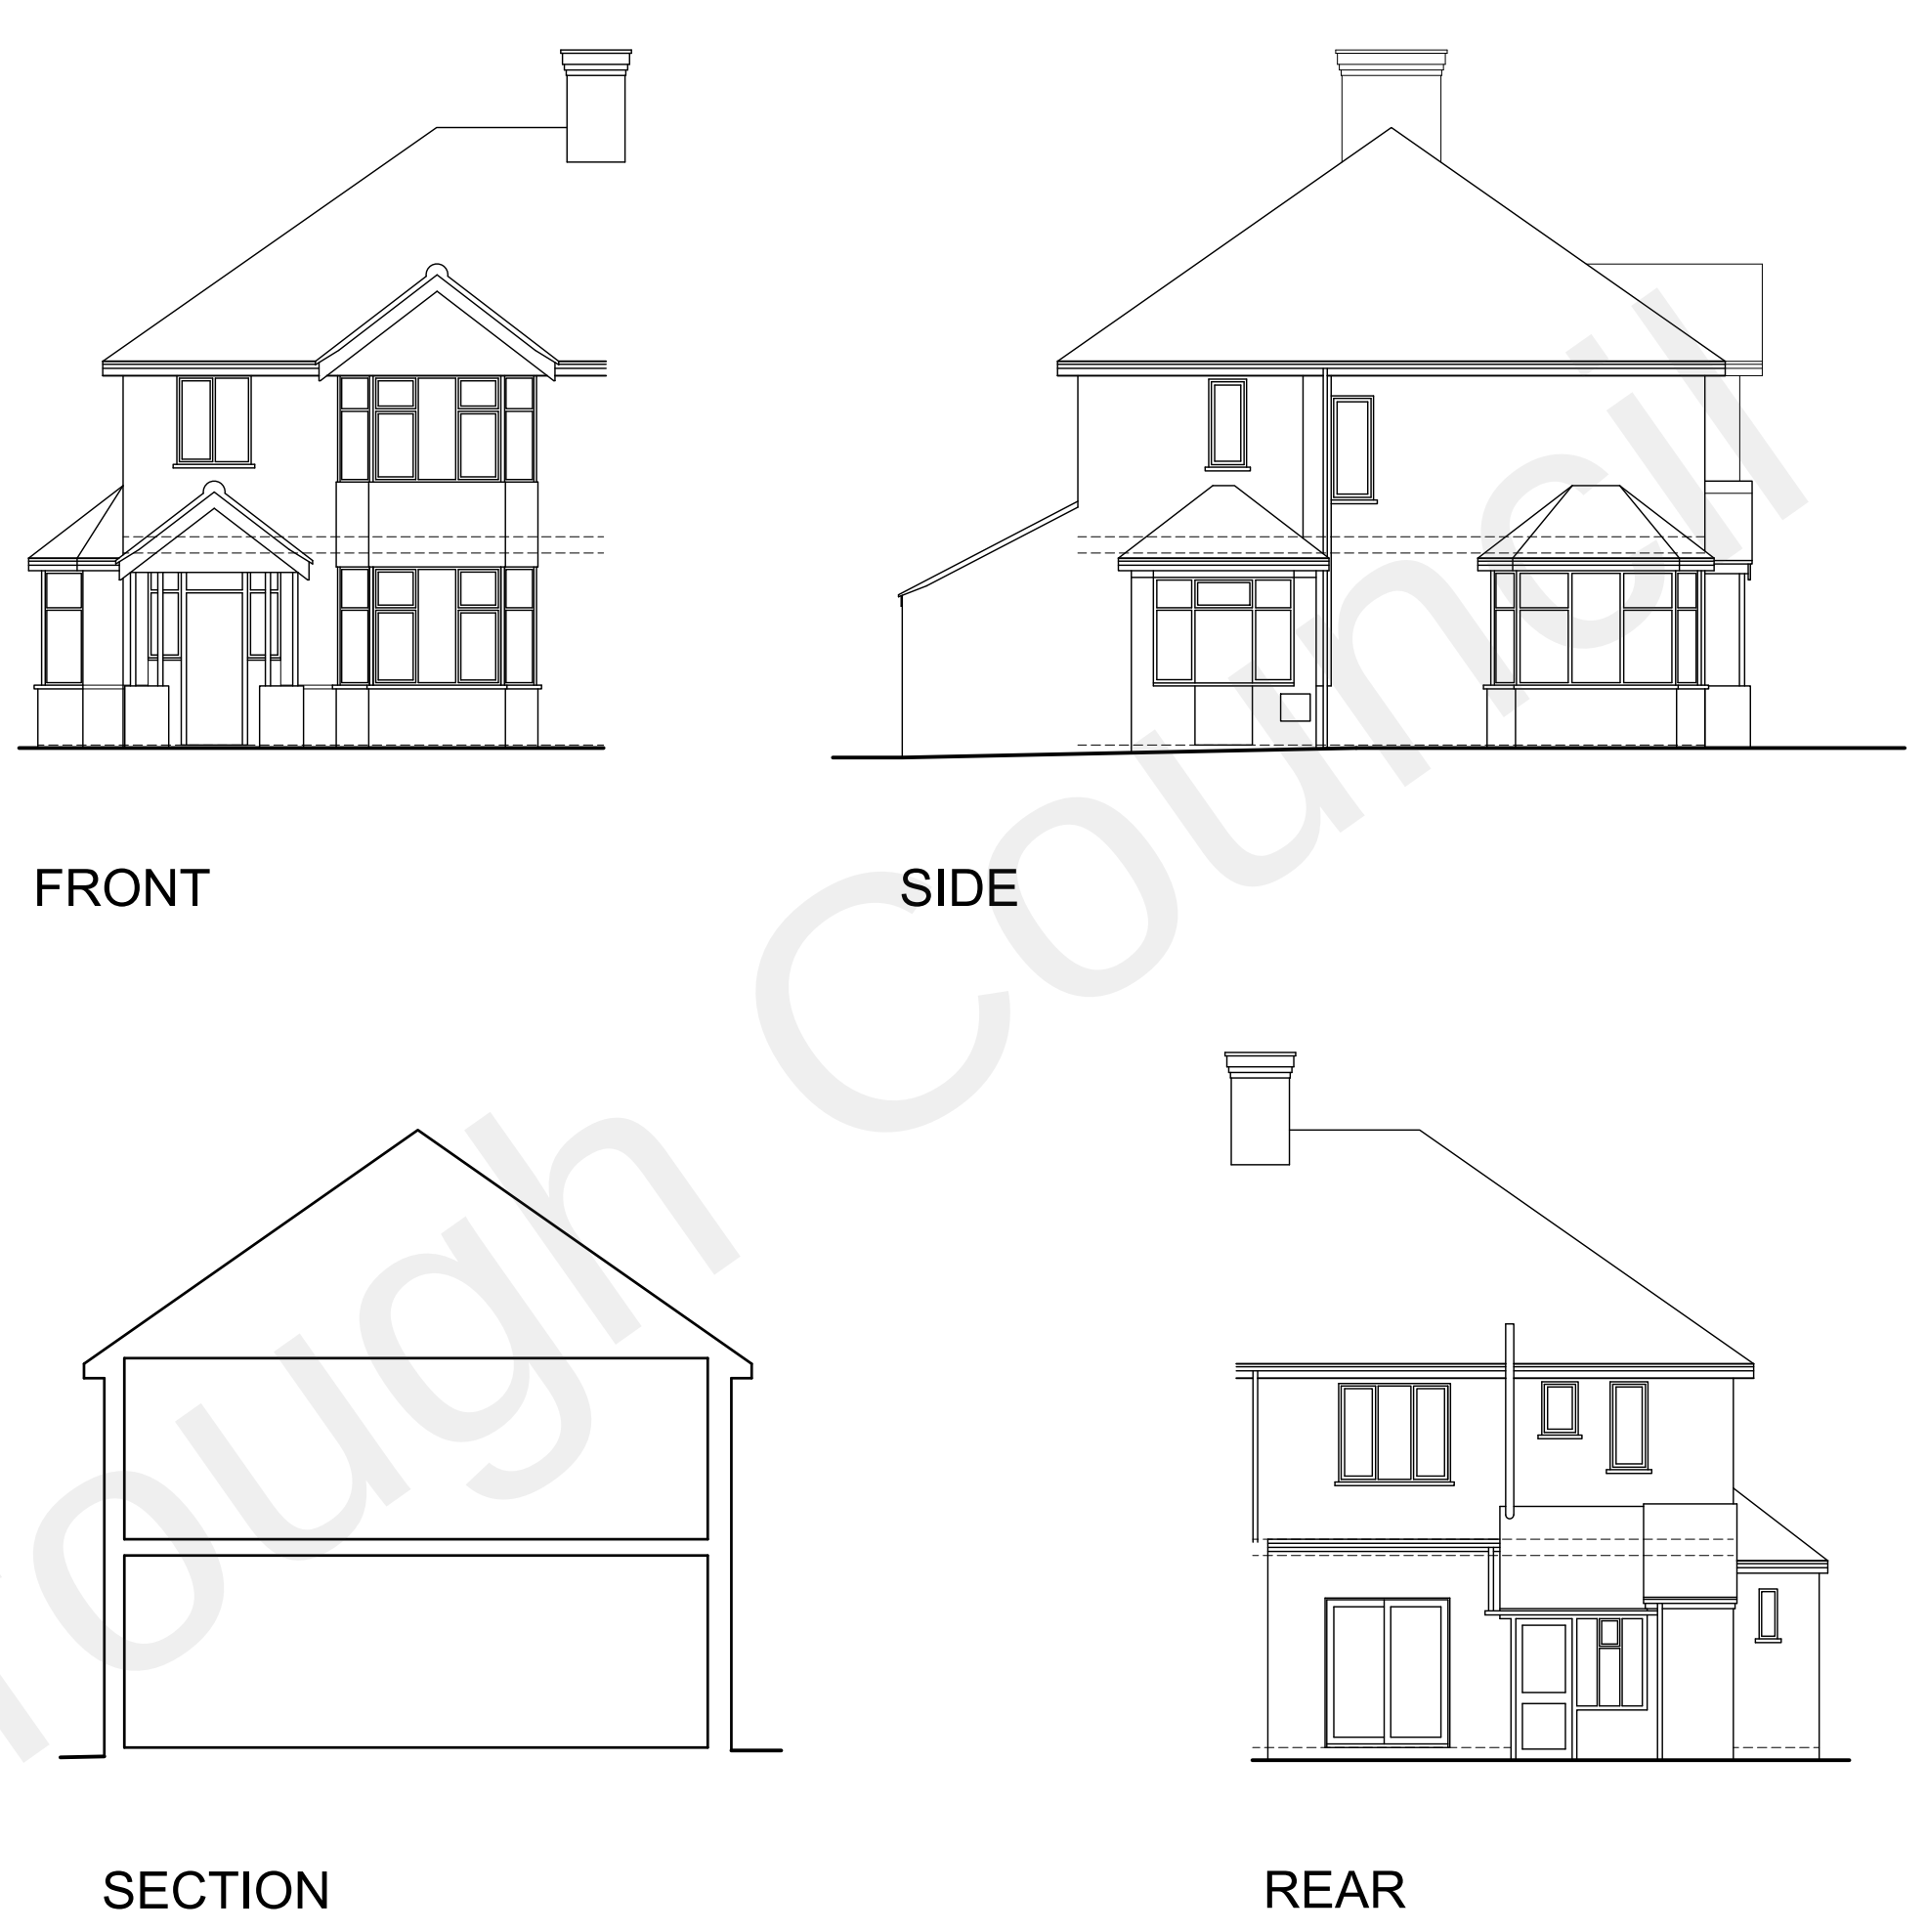

FIRST FLOOR