


Location Plan

Site Address: Ship Inn, The Ship Inn, 14, The Street, Cobham, Gravesend, DA12 3BN

Date Produced: 26-Jan-2026

Scale: 1:1250 @A4

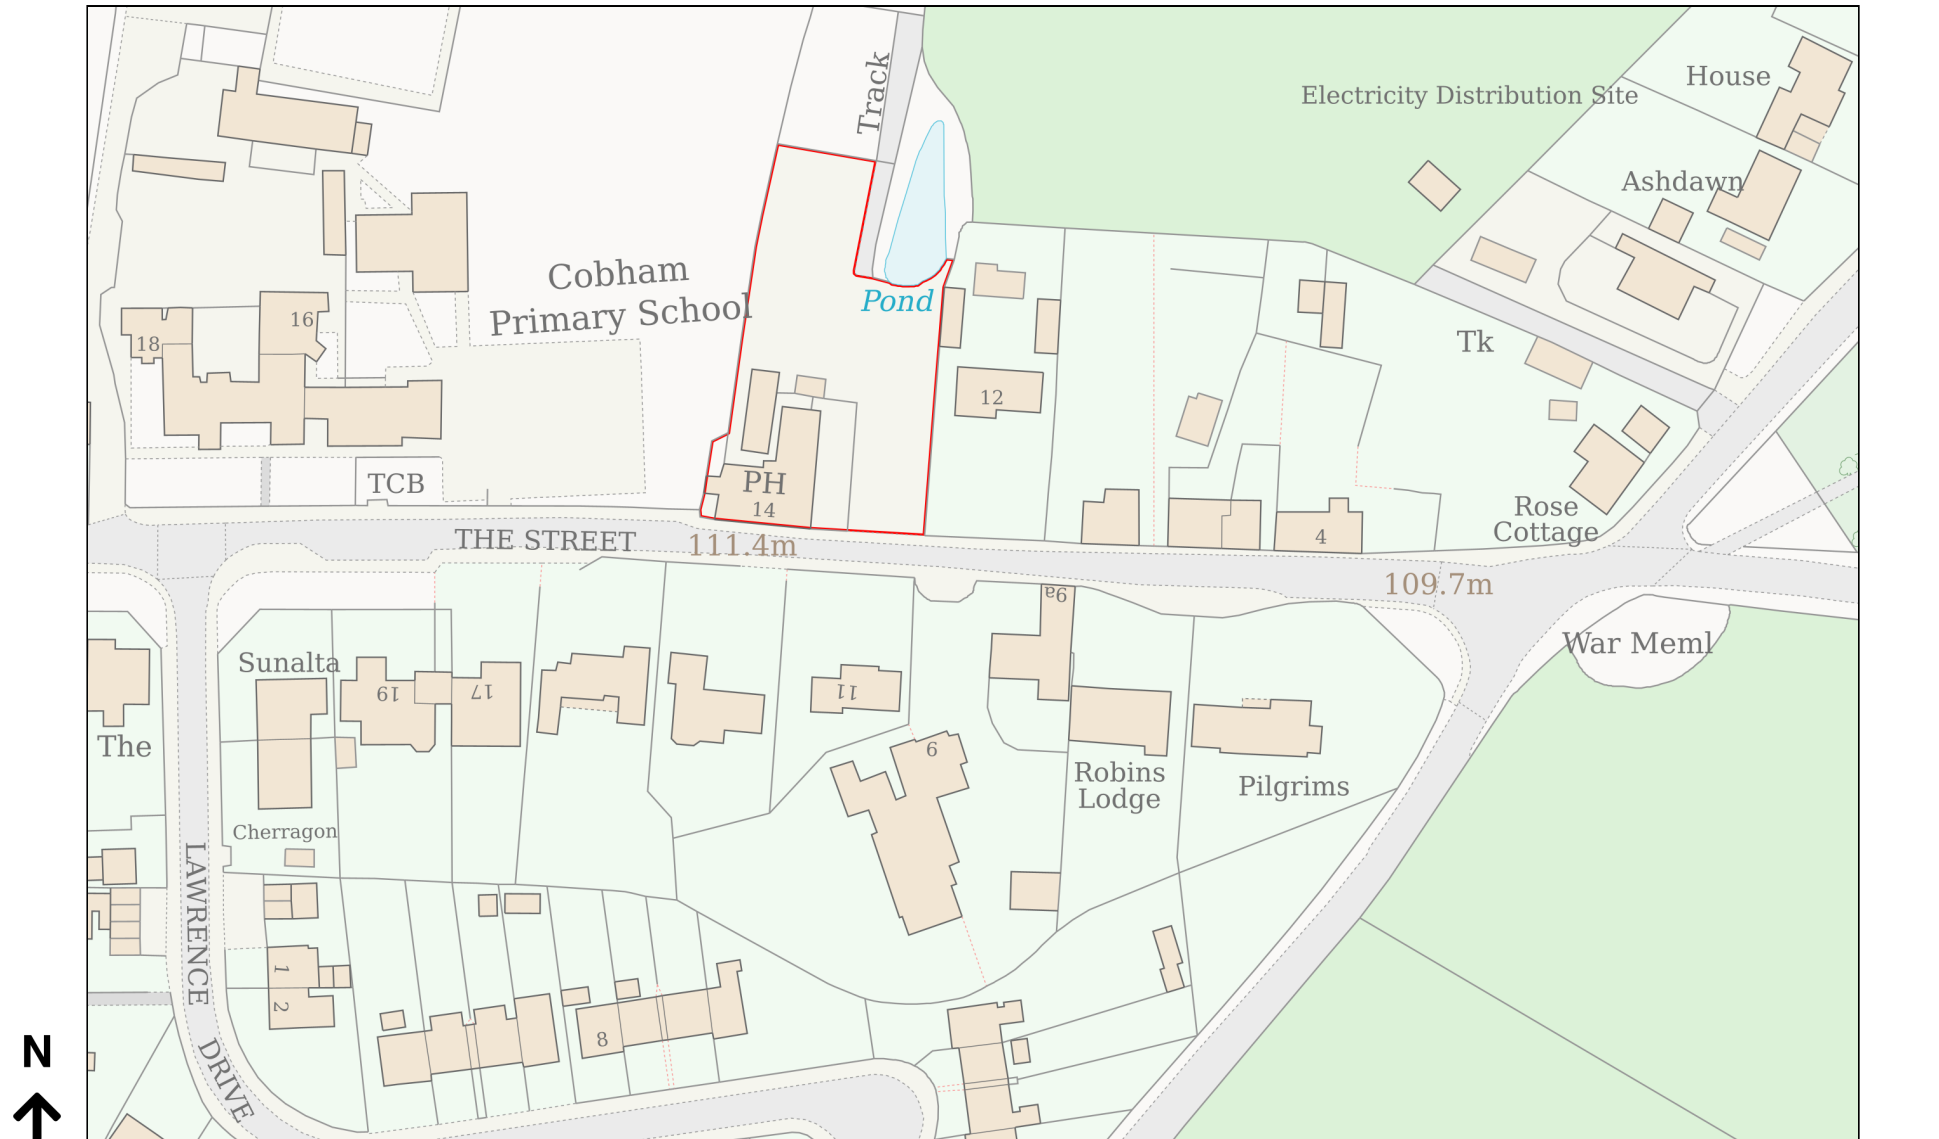

Planning Portal Reference: PP-14576910v1