




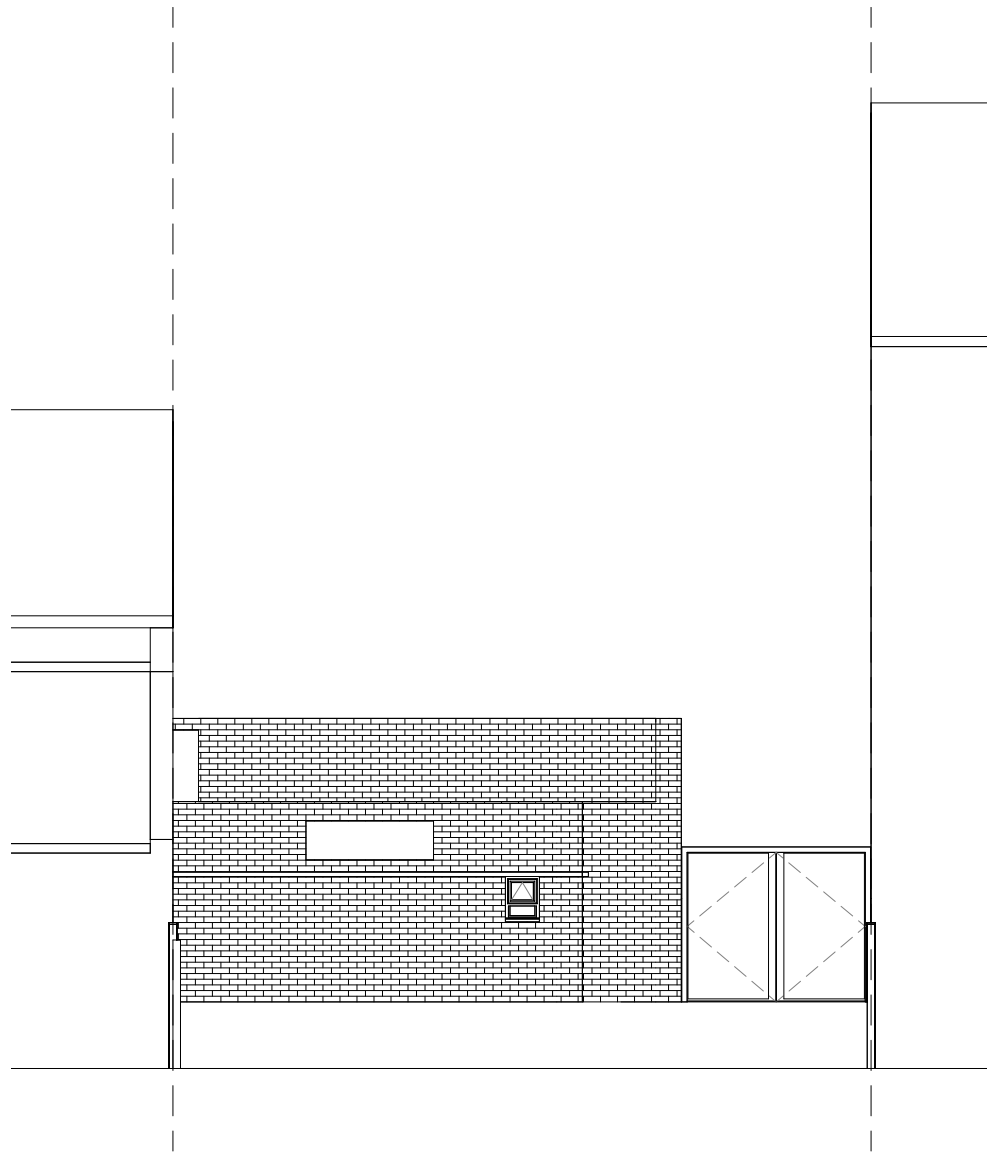


North - Existing
1 : 100

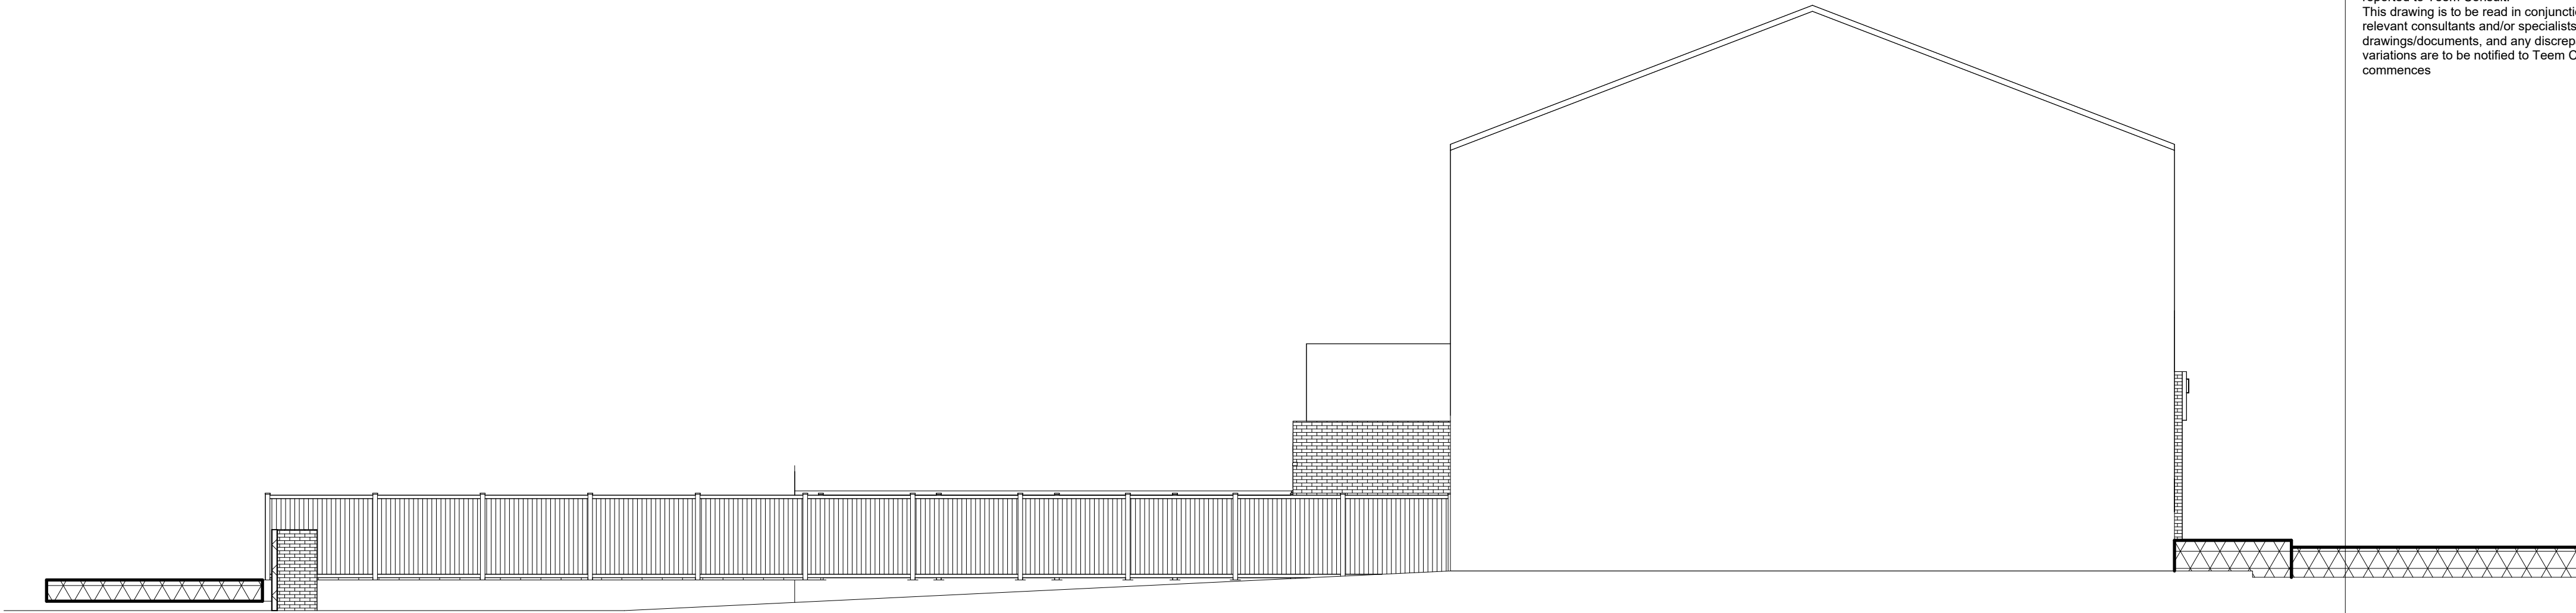

West - Existing
1 : 100

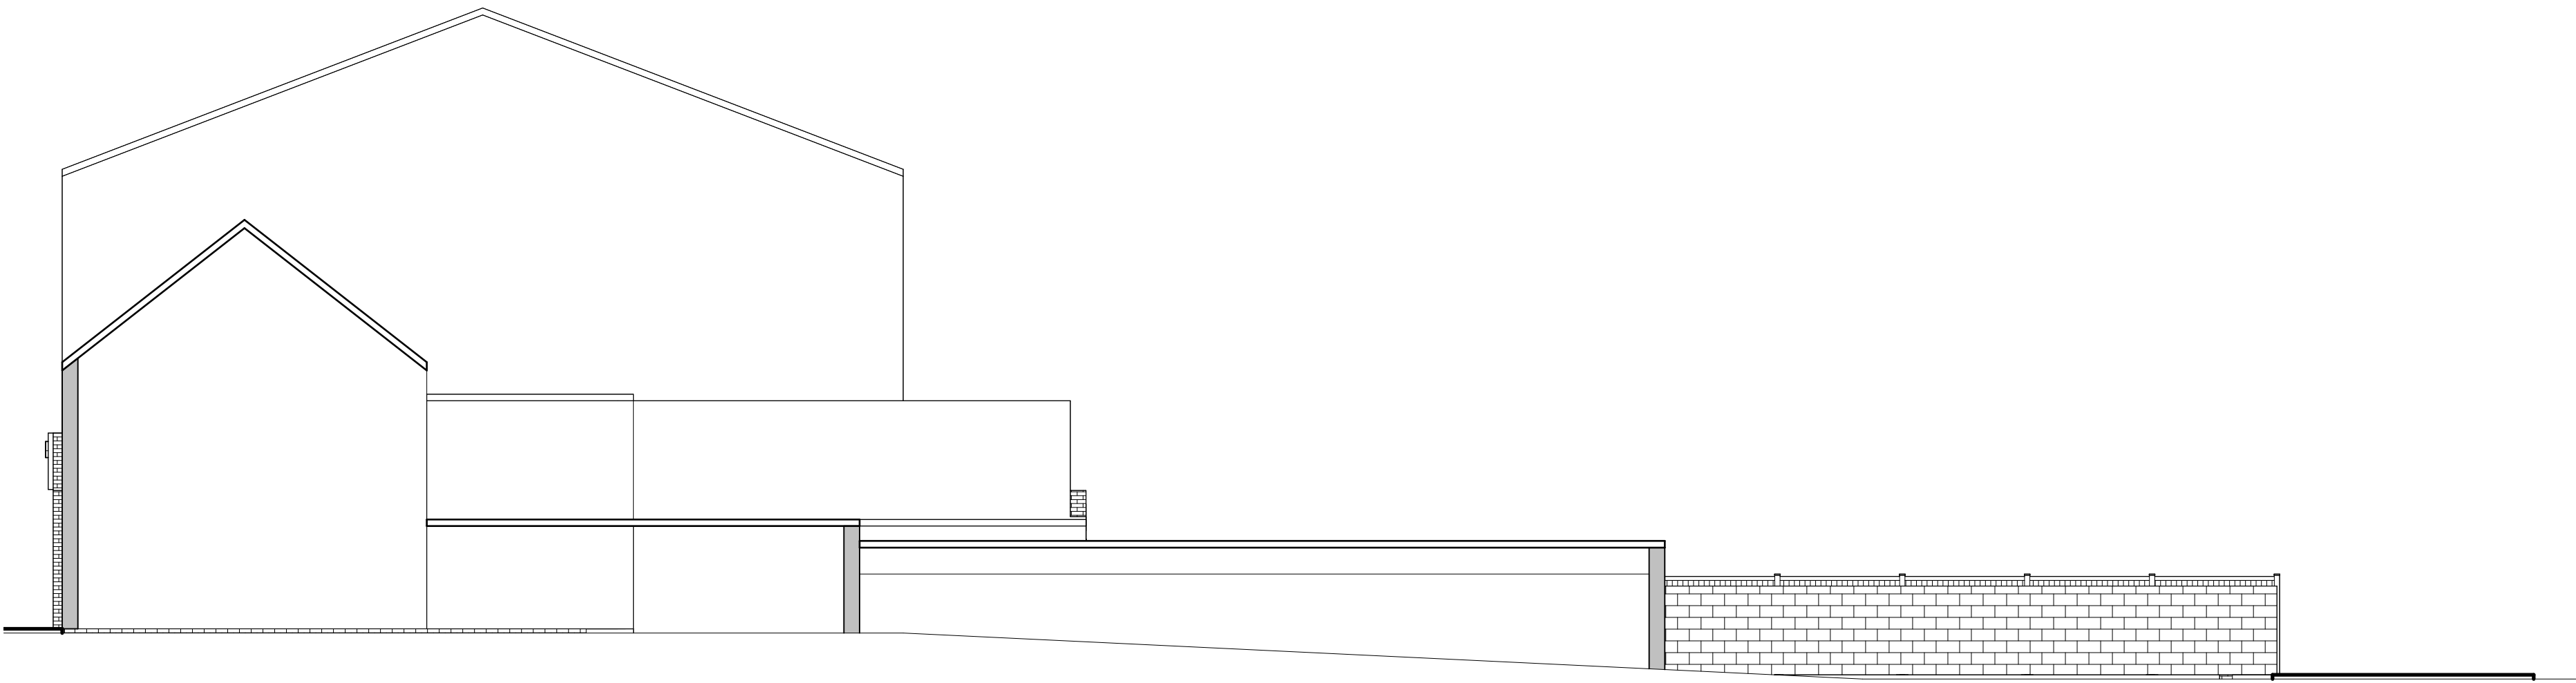


East - Existing
1 : 100

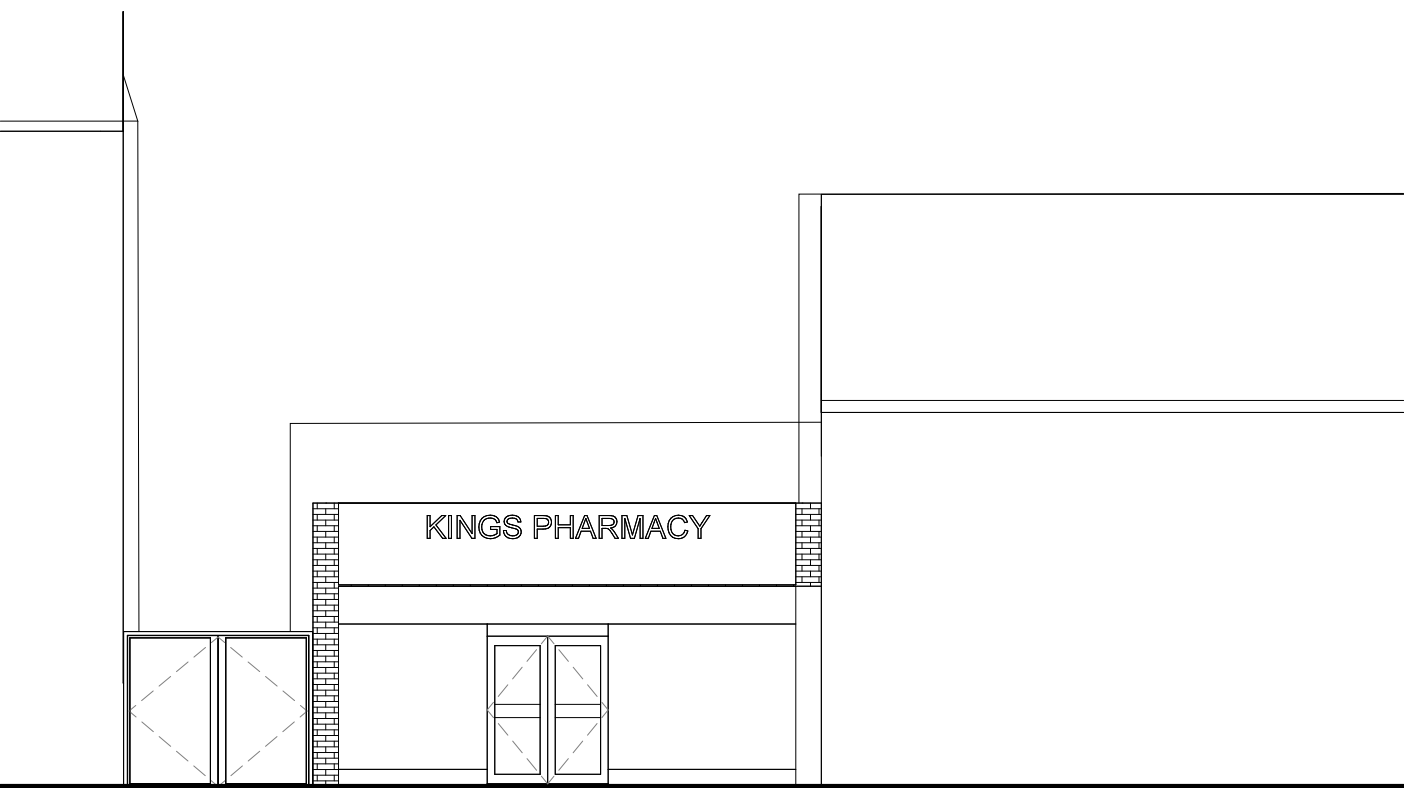

South - Existing
1 : 100

Notes:

Copyright in the design and this drawing is the property of Teem Consult. Reproduction in whole or in part is forbidden without written permission of Teem Consult. All Dimensions are to be checked on site before any work proceeds. Do not scale this drawing but use only figured dimensions. Any errors or omissions are to be reported to Teem Consult. This drawing is to be read in conjunction with all the relevant consultants and/or specialists drawings/documents, and any discrepancies or variations are to be notified to Teem Consult before work commences.

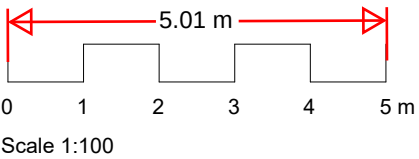

Planning

No.	Seq.	Description	Date


design.cost.build
e info@teemconsult.co.uk
t +44(0)203 978 4608
m +44(0) 7538903110
www.teemconsult.co.uk

Project Title

2x Two Bedroom-Houses

Client

Joyce Ayeh

Project Address

22a Kitchener Avenue
Gravesend
DA12 5HY

Existing Site Elevations

Drawn by	Scale	Date
T.O.	1 : 100	@A1November 2024
Project No.	TCL758/10/24	
Sheet No.	A103	