





Street Scene Existing
1 : 100

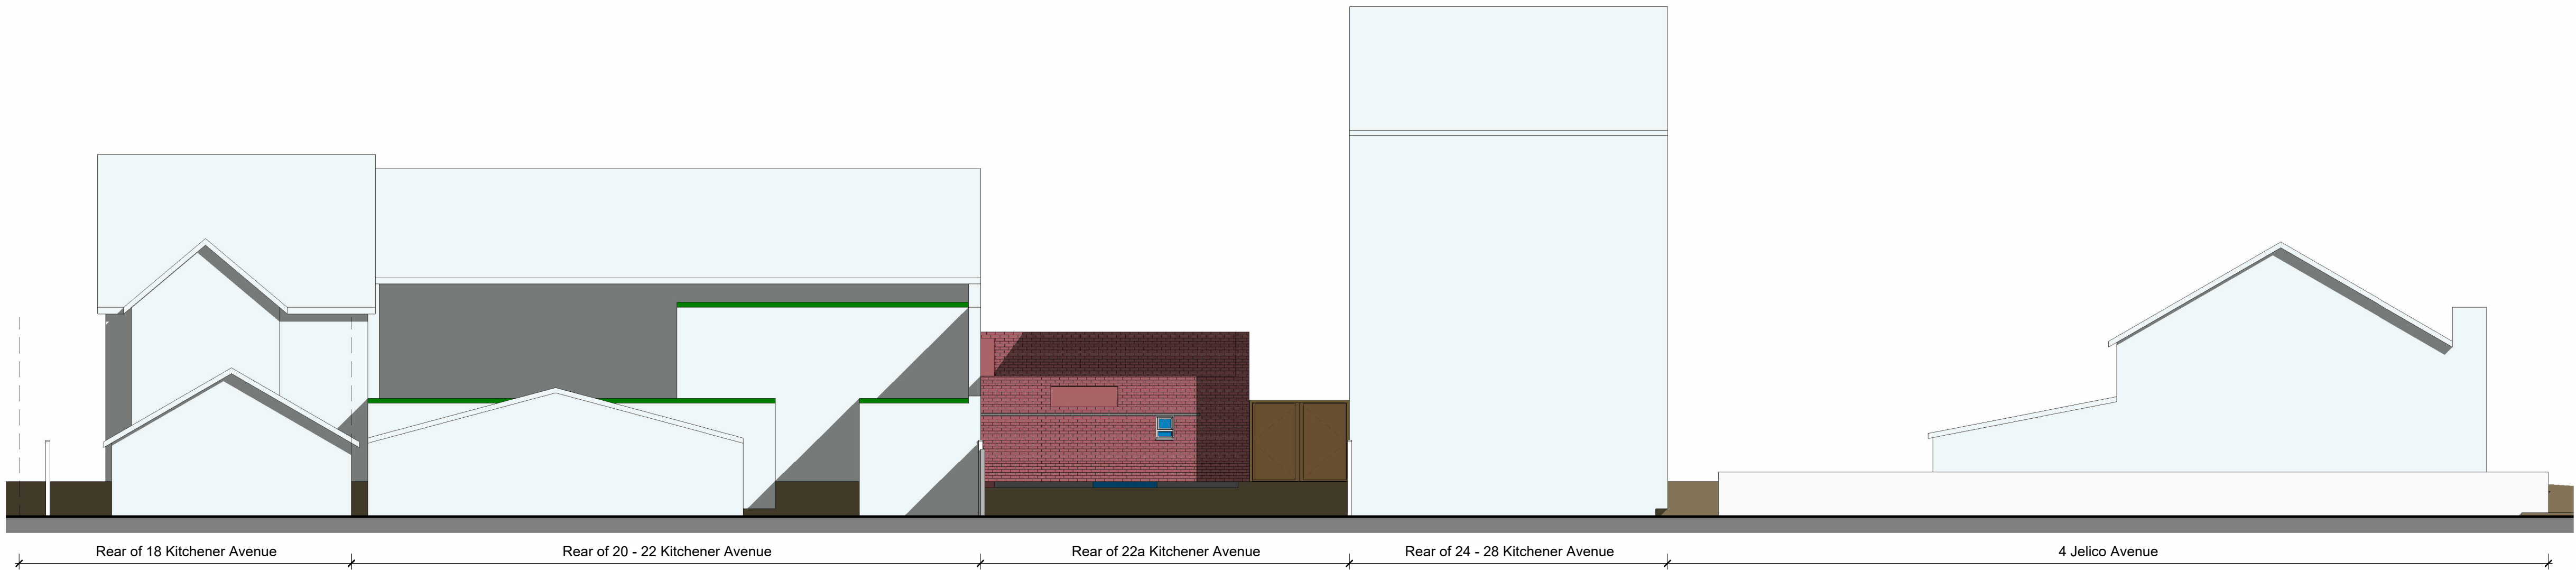


Street Scene Proposed
1 : 100

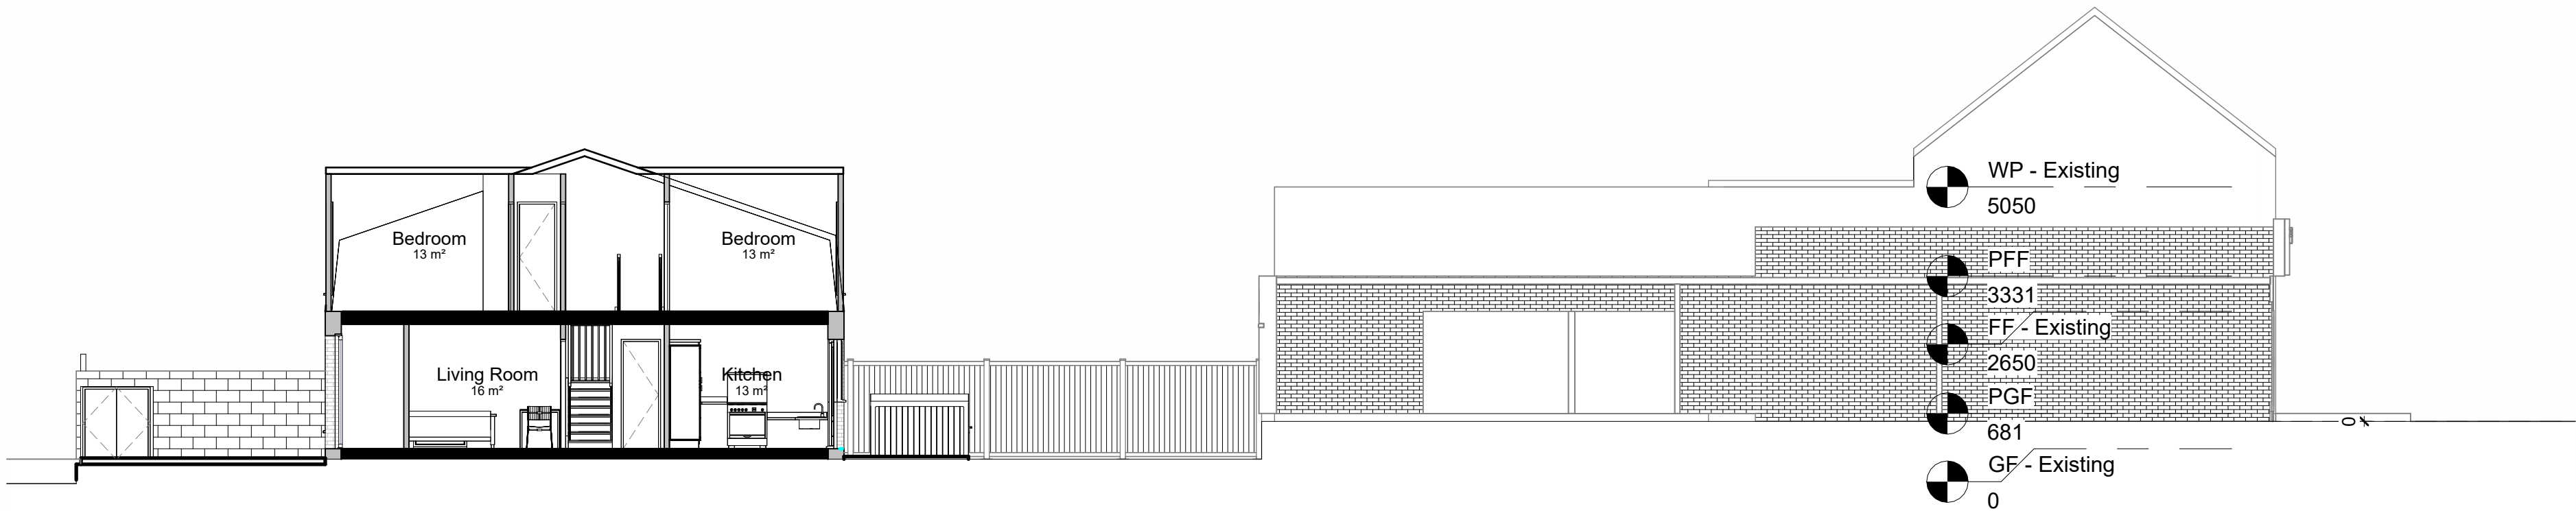

Site Section L-L
1 : 100

Notes:

Copyright in the design and this drawing is the property of Team Consult. Reproduction in whole or in part is forbidden without written permission of Team Consult. All Dimensions are to be checked on site before any work proceeds. Do not scale this drawing but use only figured dimensions. Any errors or omissions are to be reported to Team Consult. This drawing is to be read in conjunction with all the relevant consultants and/or specialists drawings/documents, and any discrepancies or variations are to be notified to Team Consult before work commences.

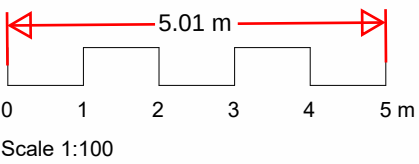

Planning

No.	Seq.	Description	Date

teem
design.cost.build
e info@teemconsult.co.uk
t +44(0)203 978 4608
m +44(0) 7538903110
www.teemconsult.co.uk

Project Title
2x Two Bedroom-Houses

Client
Joyce Ayeh

Project Address
**22a Kitchener Avenue
Gravesend
DA12 5HY**

Street Scenes

Drawn by	Scale	Date
T.O.	1 : 100 @A1	November 2024
Project No.	TCL758/10/24	
Sheet No.	A105	