


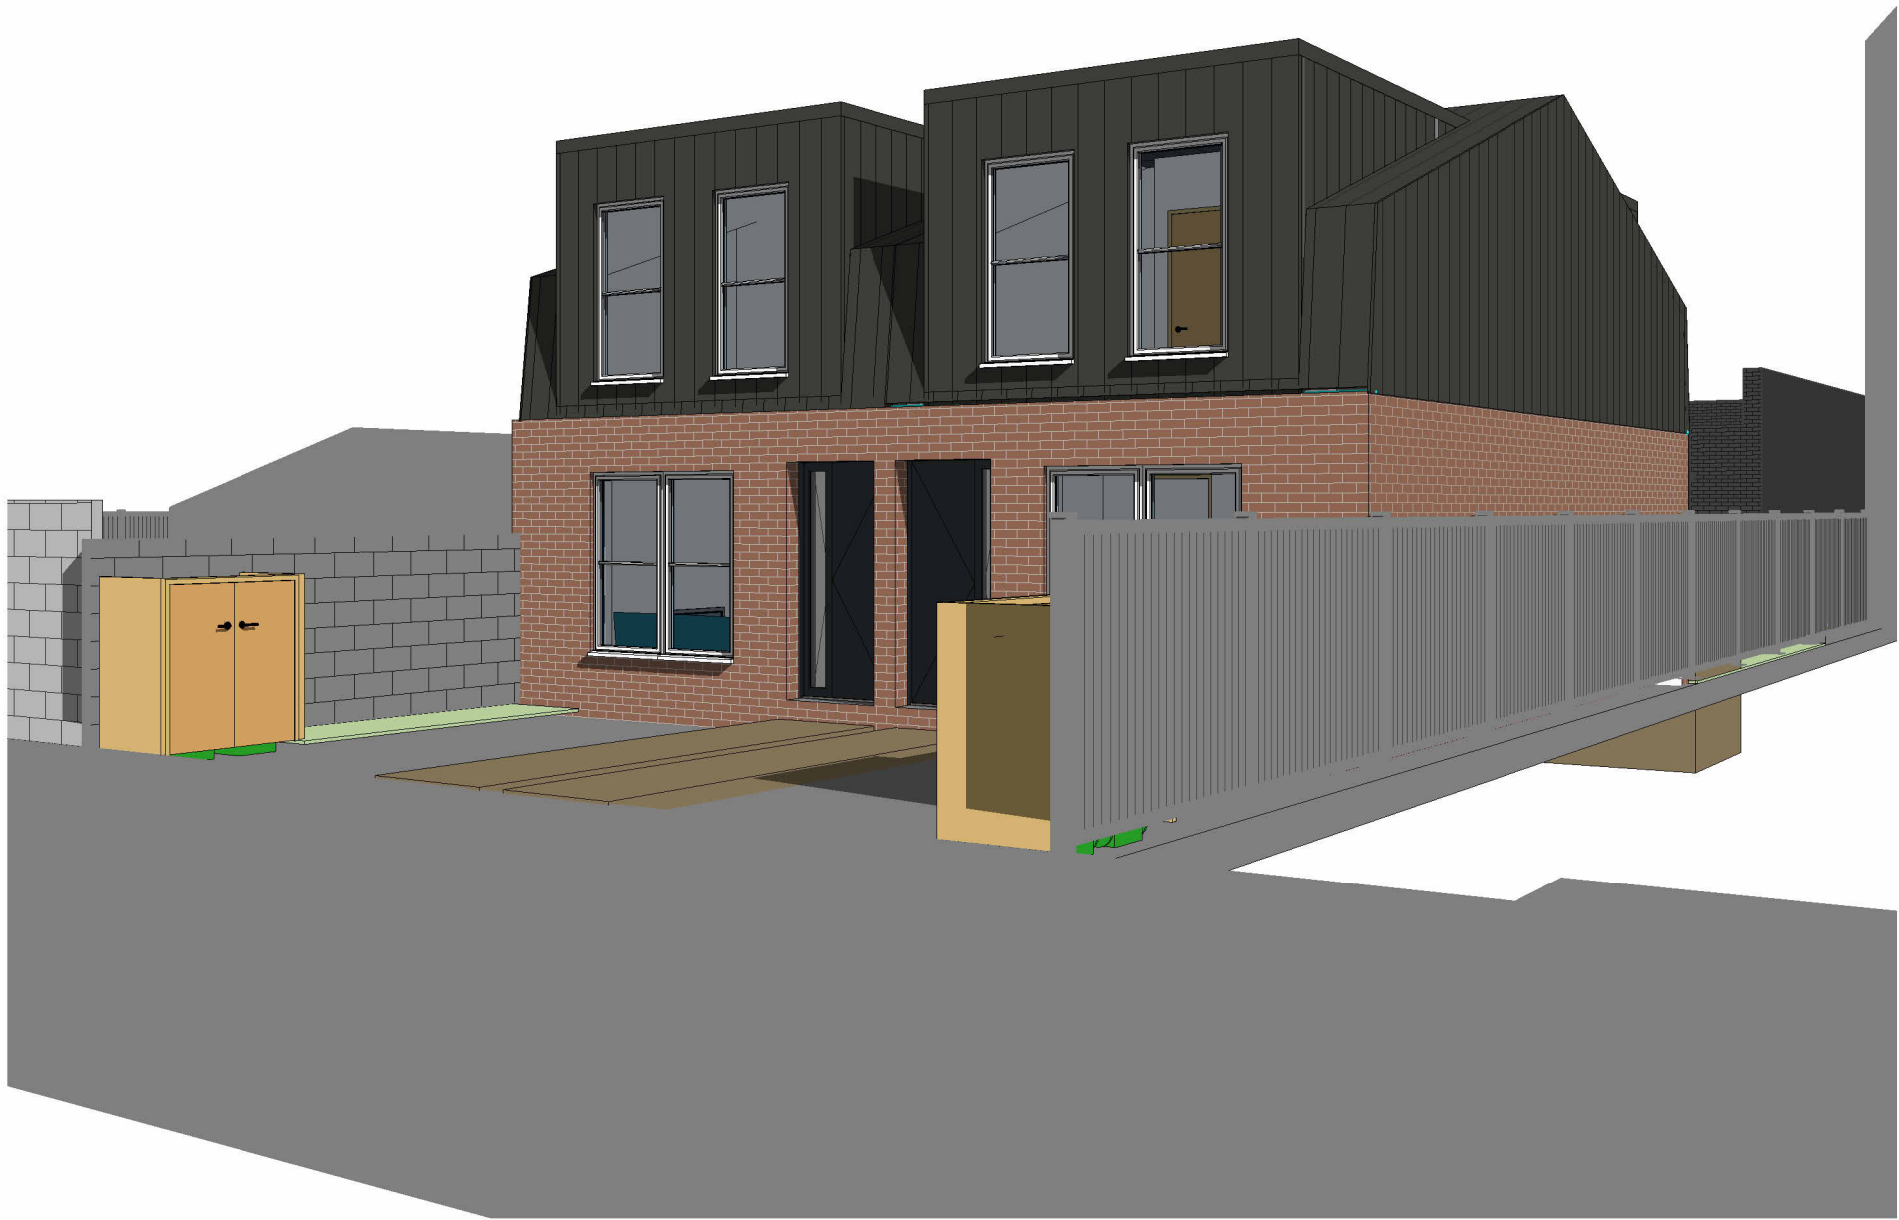

3D View 2



3D View 3

Notes:

Copyright in the design and this drawing is the property of Teem Consult. Reproduction in whole or in part is forbidden without written permission of Teem Consult. All Dimensions are to be checked on site before any work proceeds. Do not scale this drawing but use only figured dimensions. Any errors or omissions are to be reported to Teem Consult. This drawing is to be read in conjunction with all the relevant consultants and/or specialists drawings/documents, and any discrepancies or variations are to be notified to Teem Consult before work commences.

Planning

No.	Seq.	Description	Date

teem
design.cost.build
e info@teemconsult.co.uk
t +44(0)203 978 4608
m +44(0) 7538903110
www.teemconsult.co.uk

Project Title		
2x Two Bedroom-Houses		
Client		
Joyce Ayeh		
Project Address		
22a Kitchener Avenue Gravesend DA12 5HY		
Visuals		
Drawn by	Scale	Date
T.O.	@A1	November 2024
Project No.		
TCL758/10/24		
Sheet No.		
A106		