
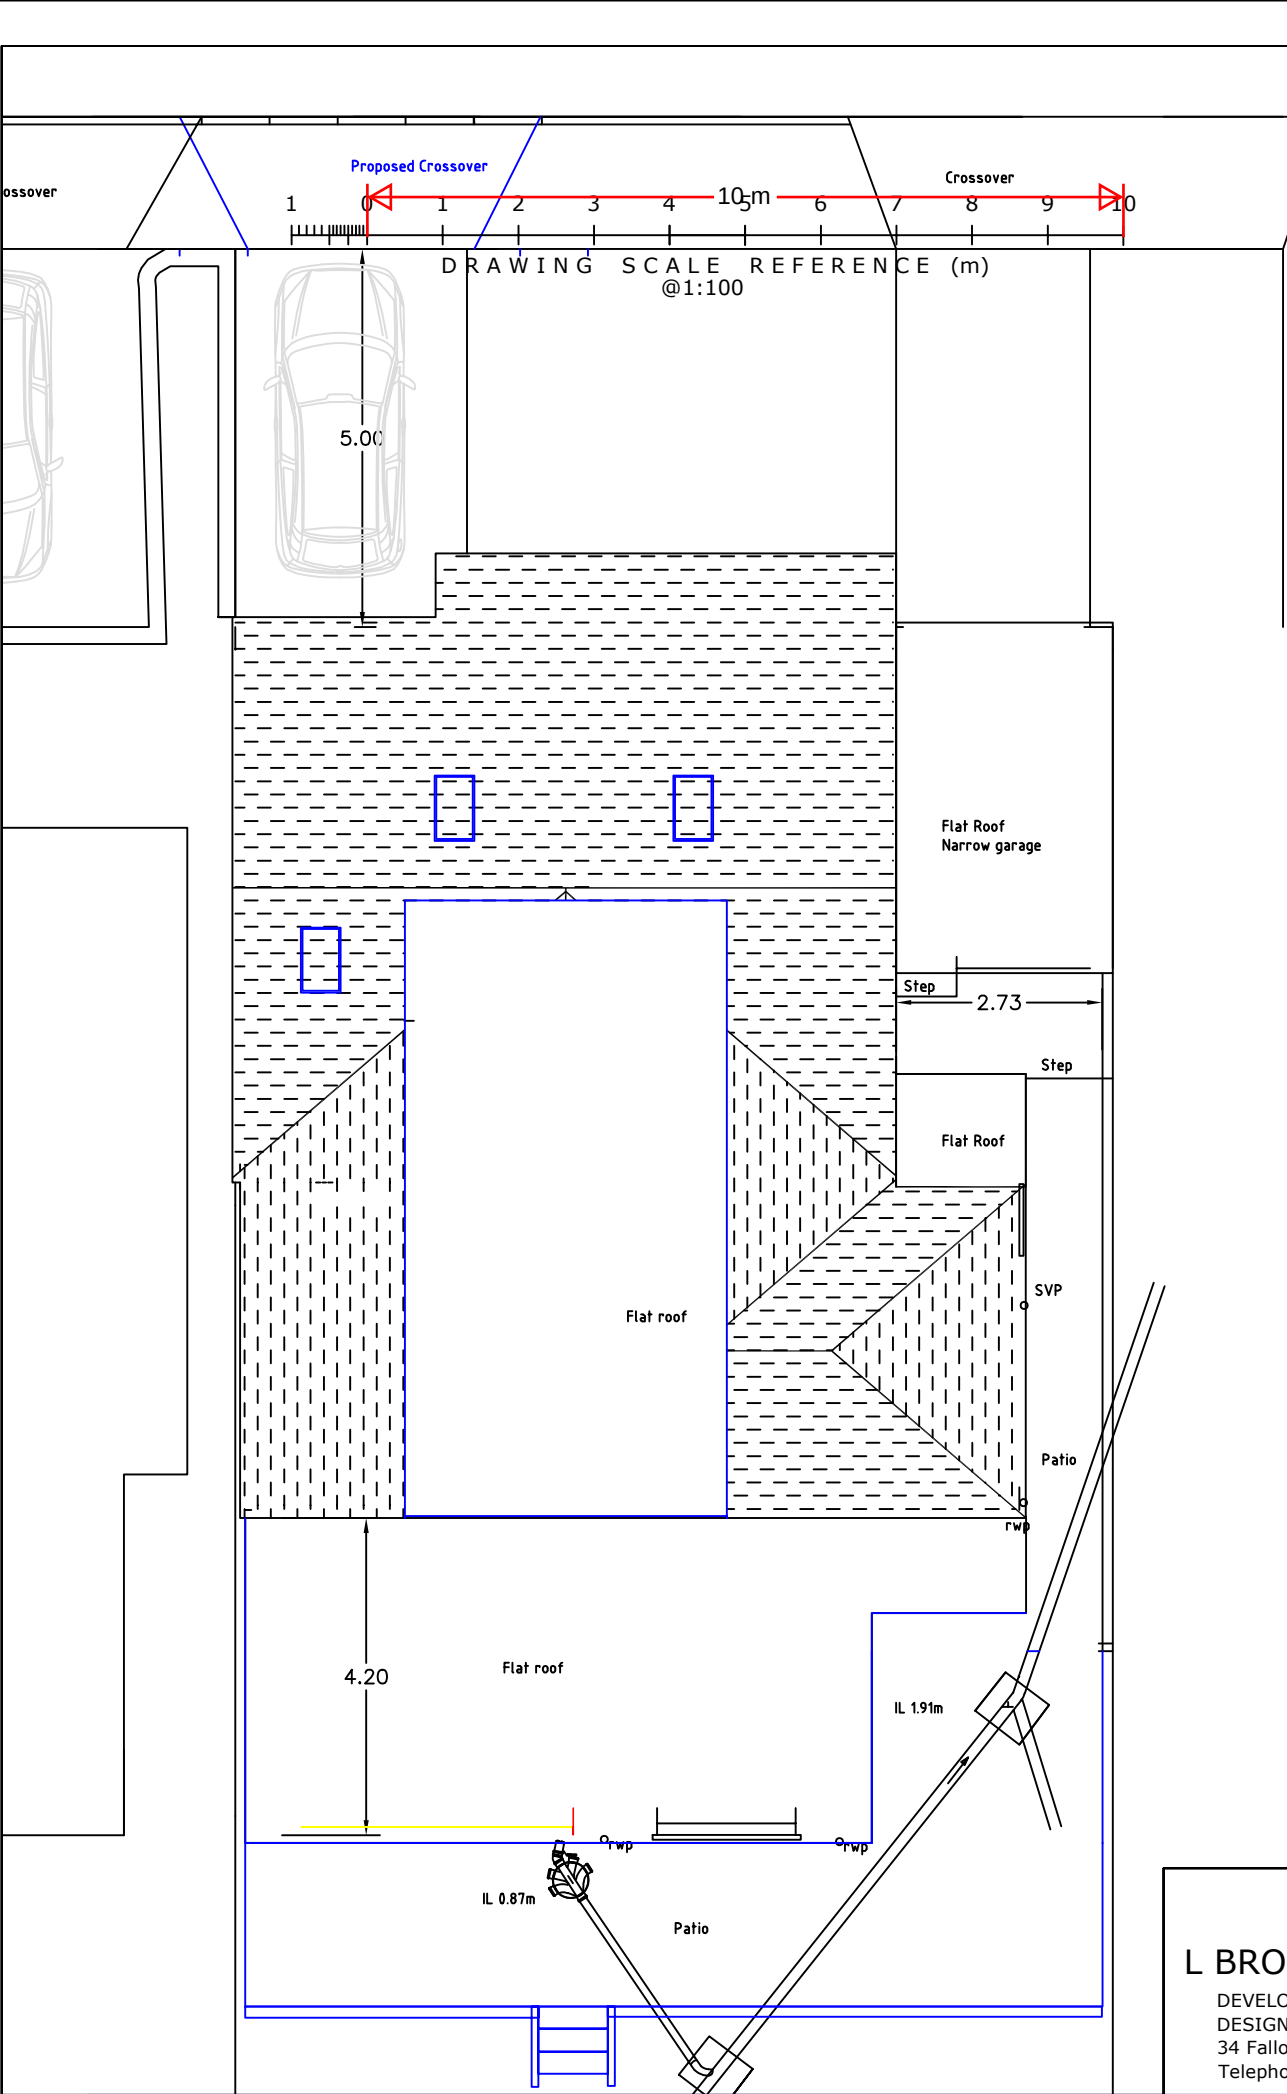


This drawing is protected by copyright and must not be copied or reproduced without the written consent of L Brown Associates Ltd. All dimensions and sizes to be checked on site. North points are indicated.

KEY
★ Amendments

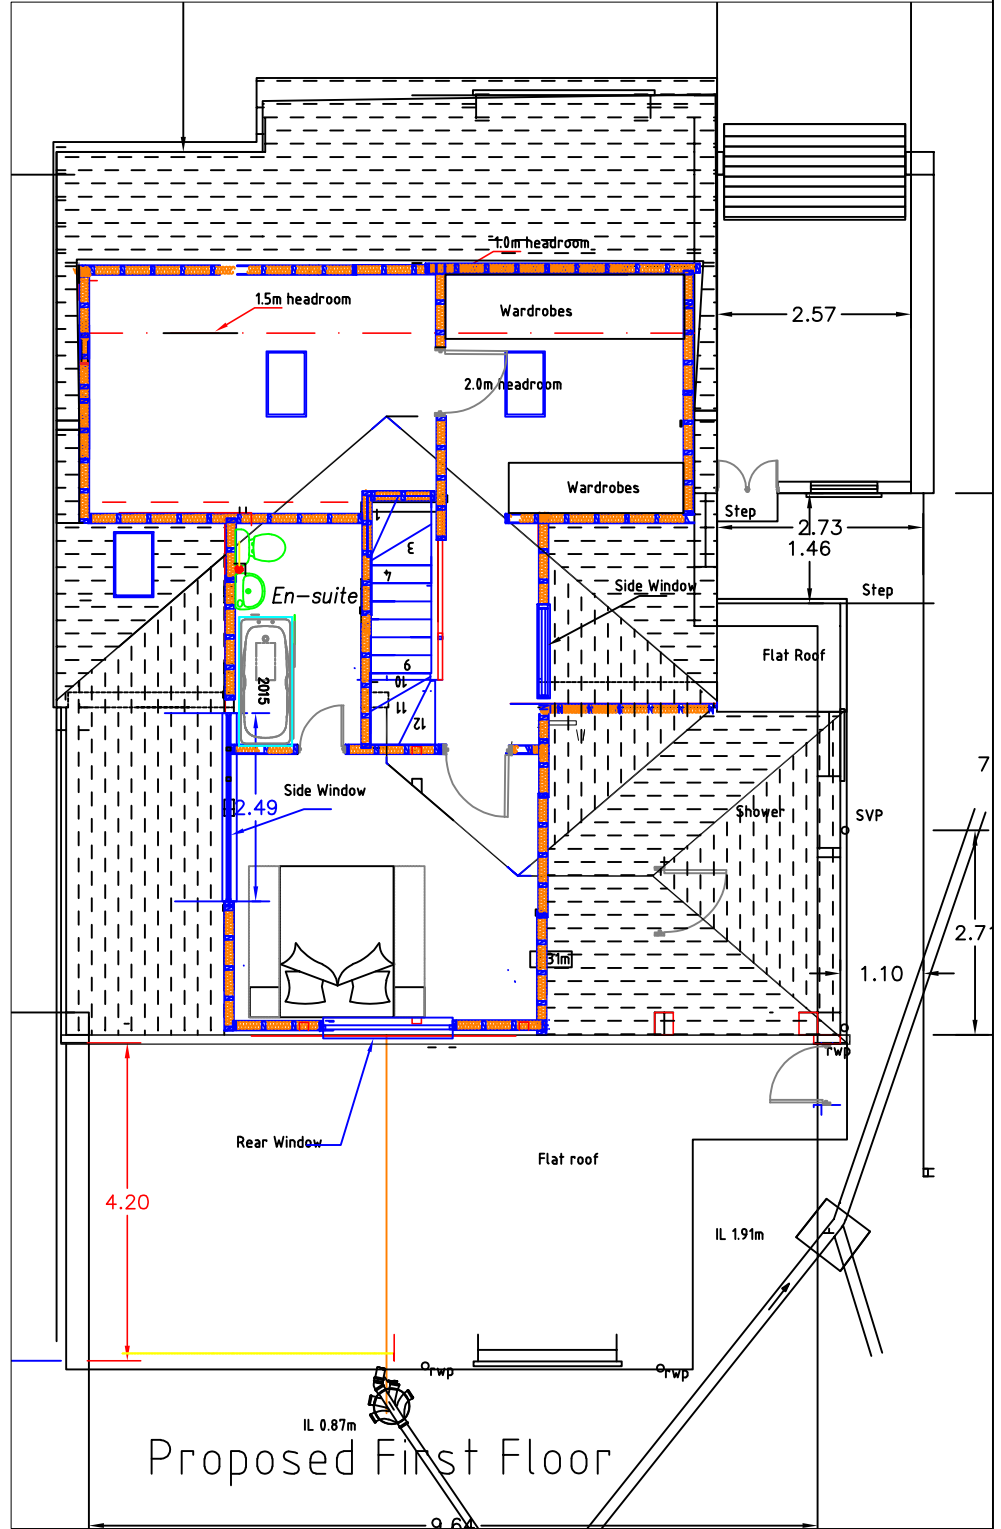

CDM REGULATIONS 2015 AND AMENDMENTS.

1. The client must abide by the Construction Design and Management Regulations 2015. This includes appointing a contractor, if more than one contractor is to be involved, the client will need to appoint (in writing) a principle designer (to plan, manage and coordinate the planning and design work) and a principle contractor (to plan, manage and coordinate the construction and ensure there are arrangements in place for managing and organising the project).

Domestic clients

2. The domestic client is to appoint a principle designer and a principle contractor when there is more than one contractor, if not your duties will automatically be transferred to the contractor or principle contractor.

The Health and Safety Executive

3. They are to be notified before works commence on site if the works:-

a) Last longer than 30 working days and has more than 20 workers working simultaneously at any point on the project
OR
b) Exceeds 500 person days.

Velux Window to Downstairs Bathroom

4. The downstairs bathroom on the southern side will have a vellux above.

08.02.2025
27.01.2025

LBA
L BROWN ASSOCIATES LTD
DEVELOPMENT PLANNING, HIGHWAY AND
DESIGN ENGINEERS
34 Fallowfield, Chatham, Kent, ME5 0DX
Telephone 01634 301082.

	Checked by TAB	Approved TAB	26.01.2025 Date 22.01.2025	Signed	Checked by TAB
5 Forge Lane, Higham, ME3 7AS. Copyright reserved.			Proposed Plan Views		
			Scale 1:100 @ A3		Drawing No TAB/06/205C